


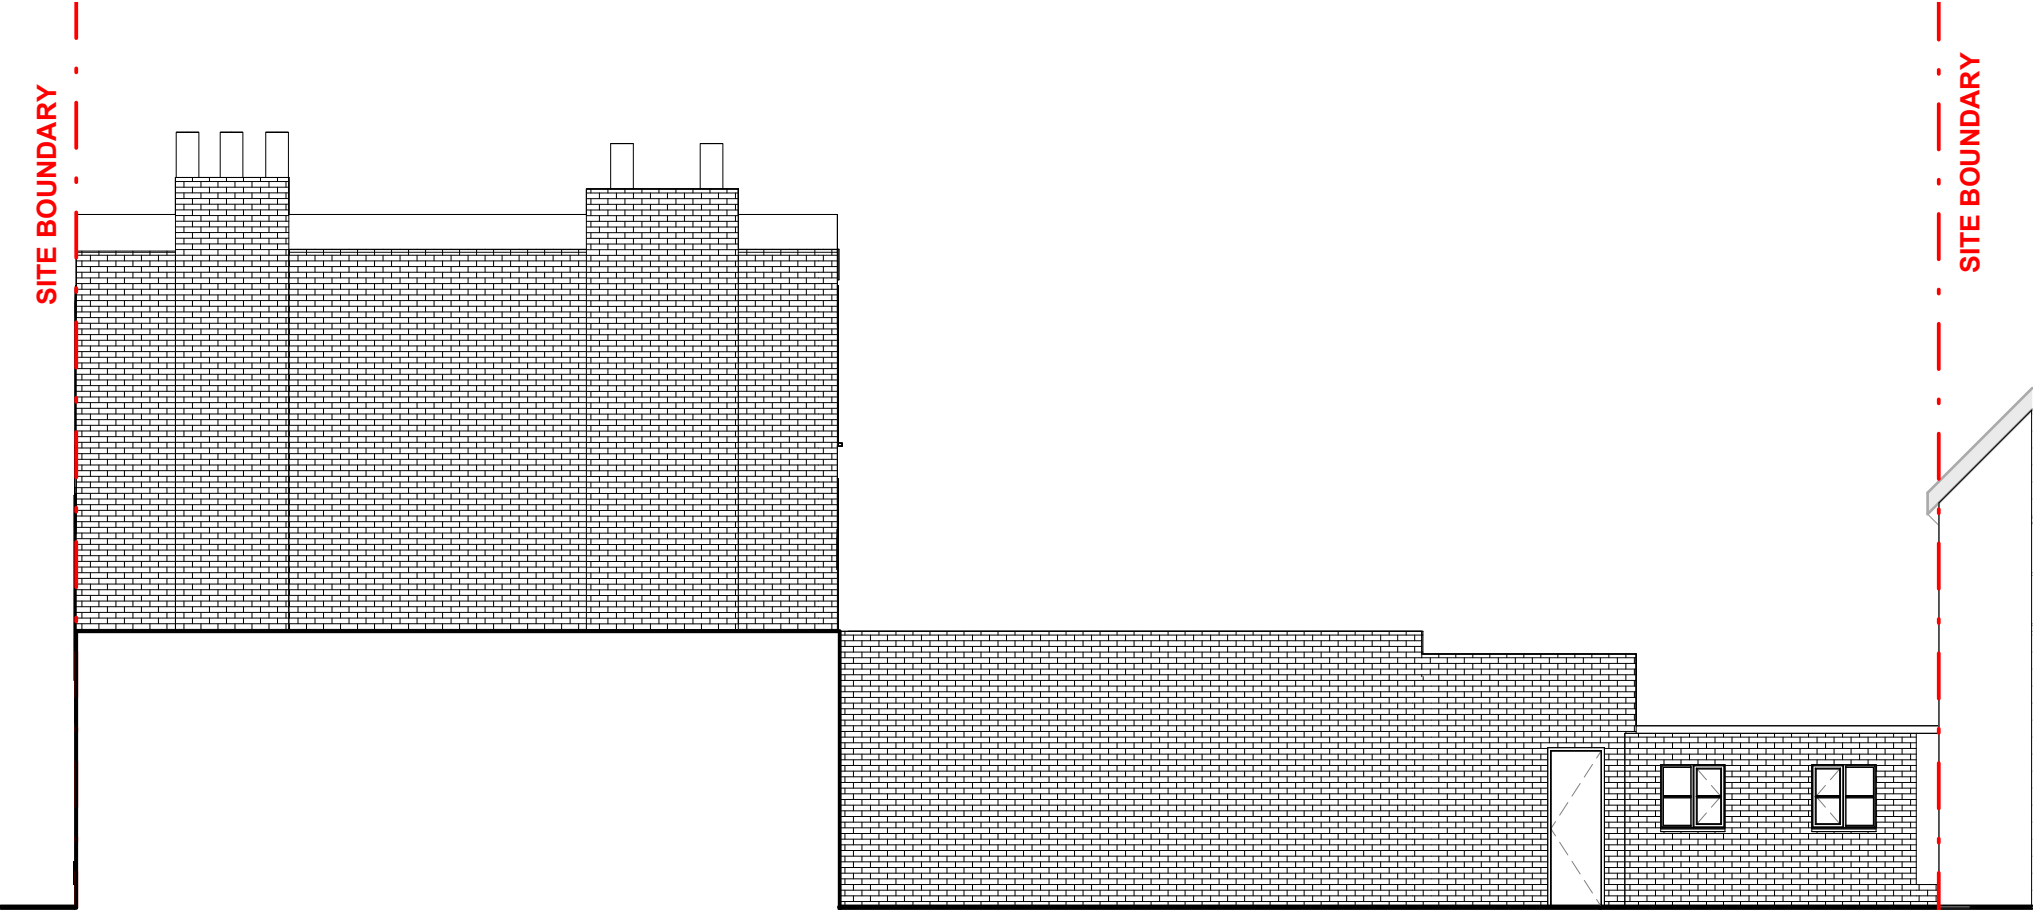

General Notes:

- Do not scale from the drawing.

- All dimensions must be verified on site before the commencement of work of the fabrication of any item.

- Any discrepancies must be reported to the Architectural Designer.

- The drawing is to be read with all related information.

01234510

GRAPHIC SCALE: 1:100

General Notes:										Notes:		Project Status		Rev	Date	Description / Comments		Drn	Chk	Project Name		Drawing Title.					
- Do not scale from the drawing.											Pre-Application									78 Peacock street Gravesend DA12 1EG		Proposed Side Elevations					
- All dimensions must be verified on site before the commencement of work of the fabrication of any item.																											
- Any discrepancies must be reported to the Architectural Designer.																											
- The drawing is to be read with all related information.																											
0 1 2 3 4 5 10																											
GRAPHIC SCALE: 1:100																											