



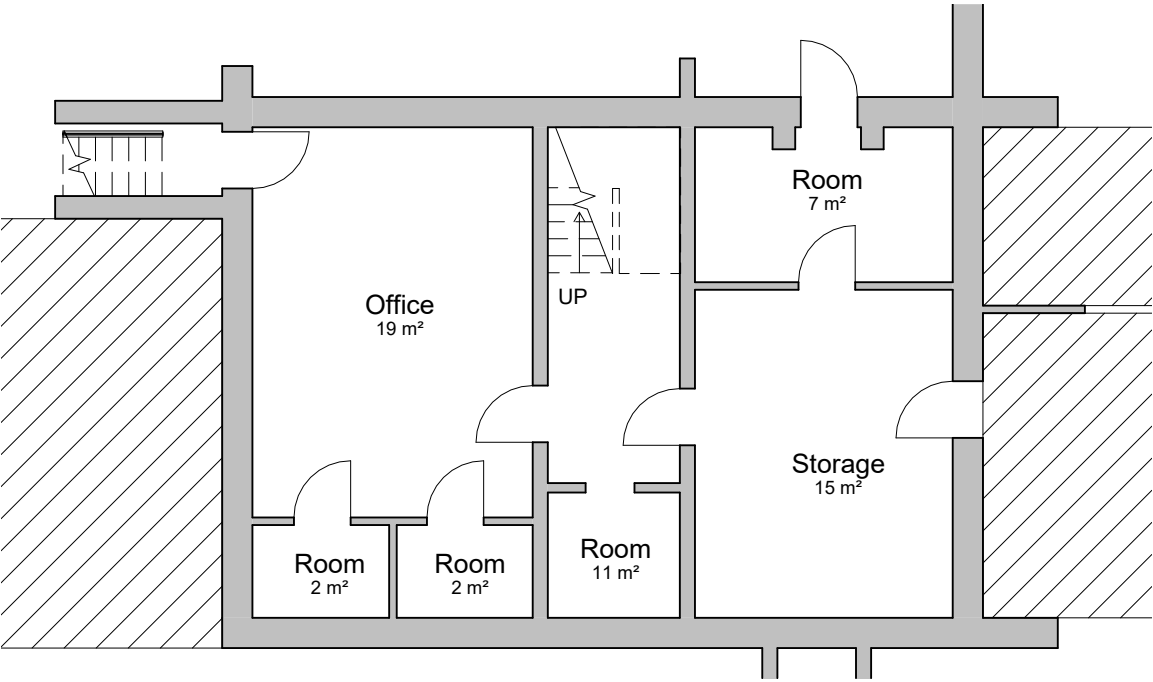

10.06 m

General Notes:		Notes:	Project Status	Rev	Date	Description / Comments	Drn	Chk	Project Name	Drawing Title.			
Do not scale from the drawing.			Pre-application						78 Peacock street Gravesend	Proposed Basement plan			
All dimensions must be verified on site before the commencement of work of the fabrication of any item.									DA12 1EG				
Any discrepancies must be reported to the Architectural Designer.										Client	Drawing No.	Rev.	
The drawing is to be read with all related information.									AH Academy	PA - 644 - 201			
										Samson Space	Scale.	Drn.	Chk.
										269-271 High Street, Stratford, London, E15 2TF	1 : 100@A3		
GRAPHIC SCALE: 1:100										Tel. 0208 2219222			

 

SAMSON SPACE
ARCHITECTS DESIGN & ENGINEERS