


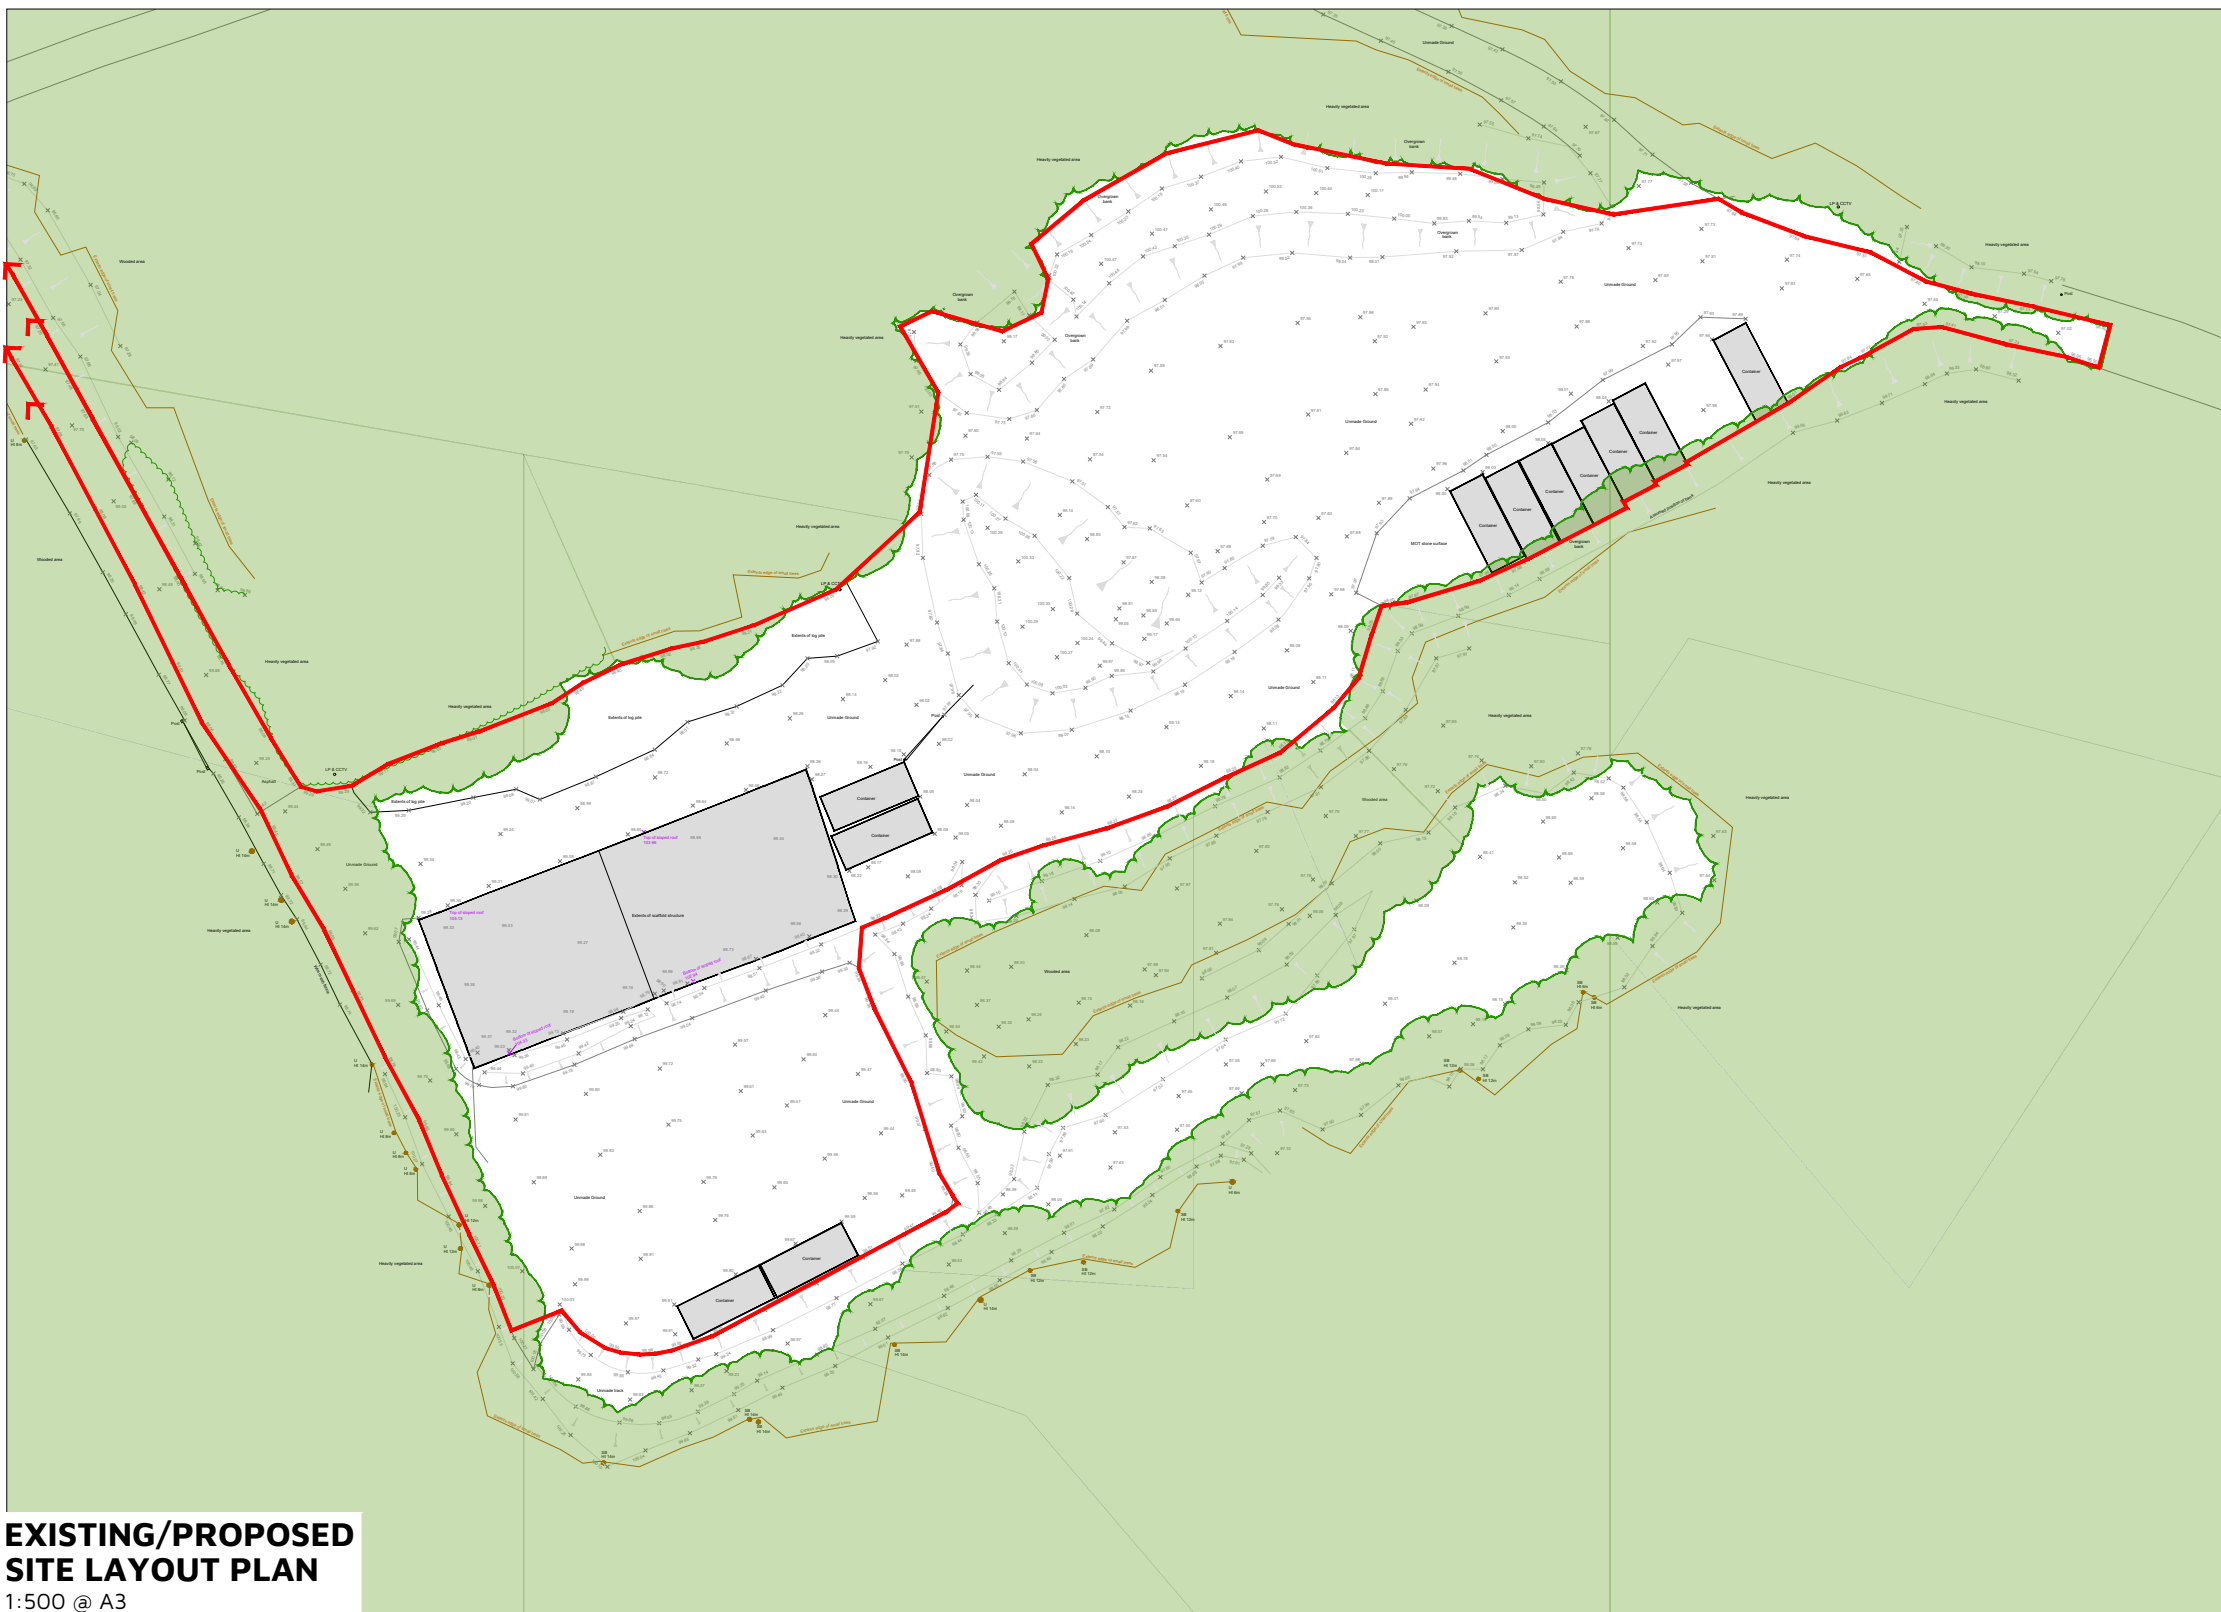


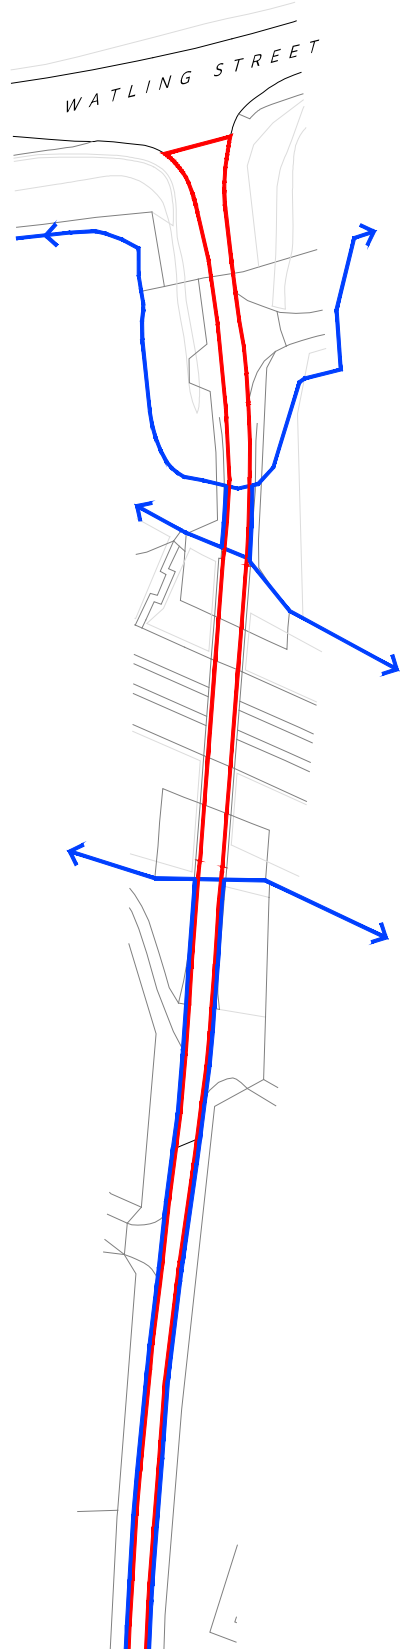

**EXISTING/PROPOSED
SITE LAYOUT PLAN**
1:500 @ A3

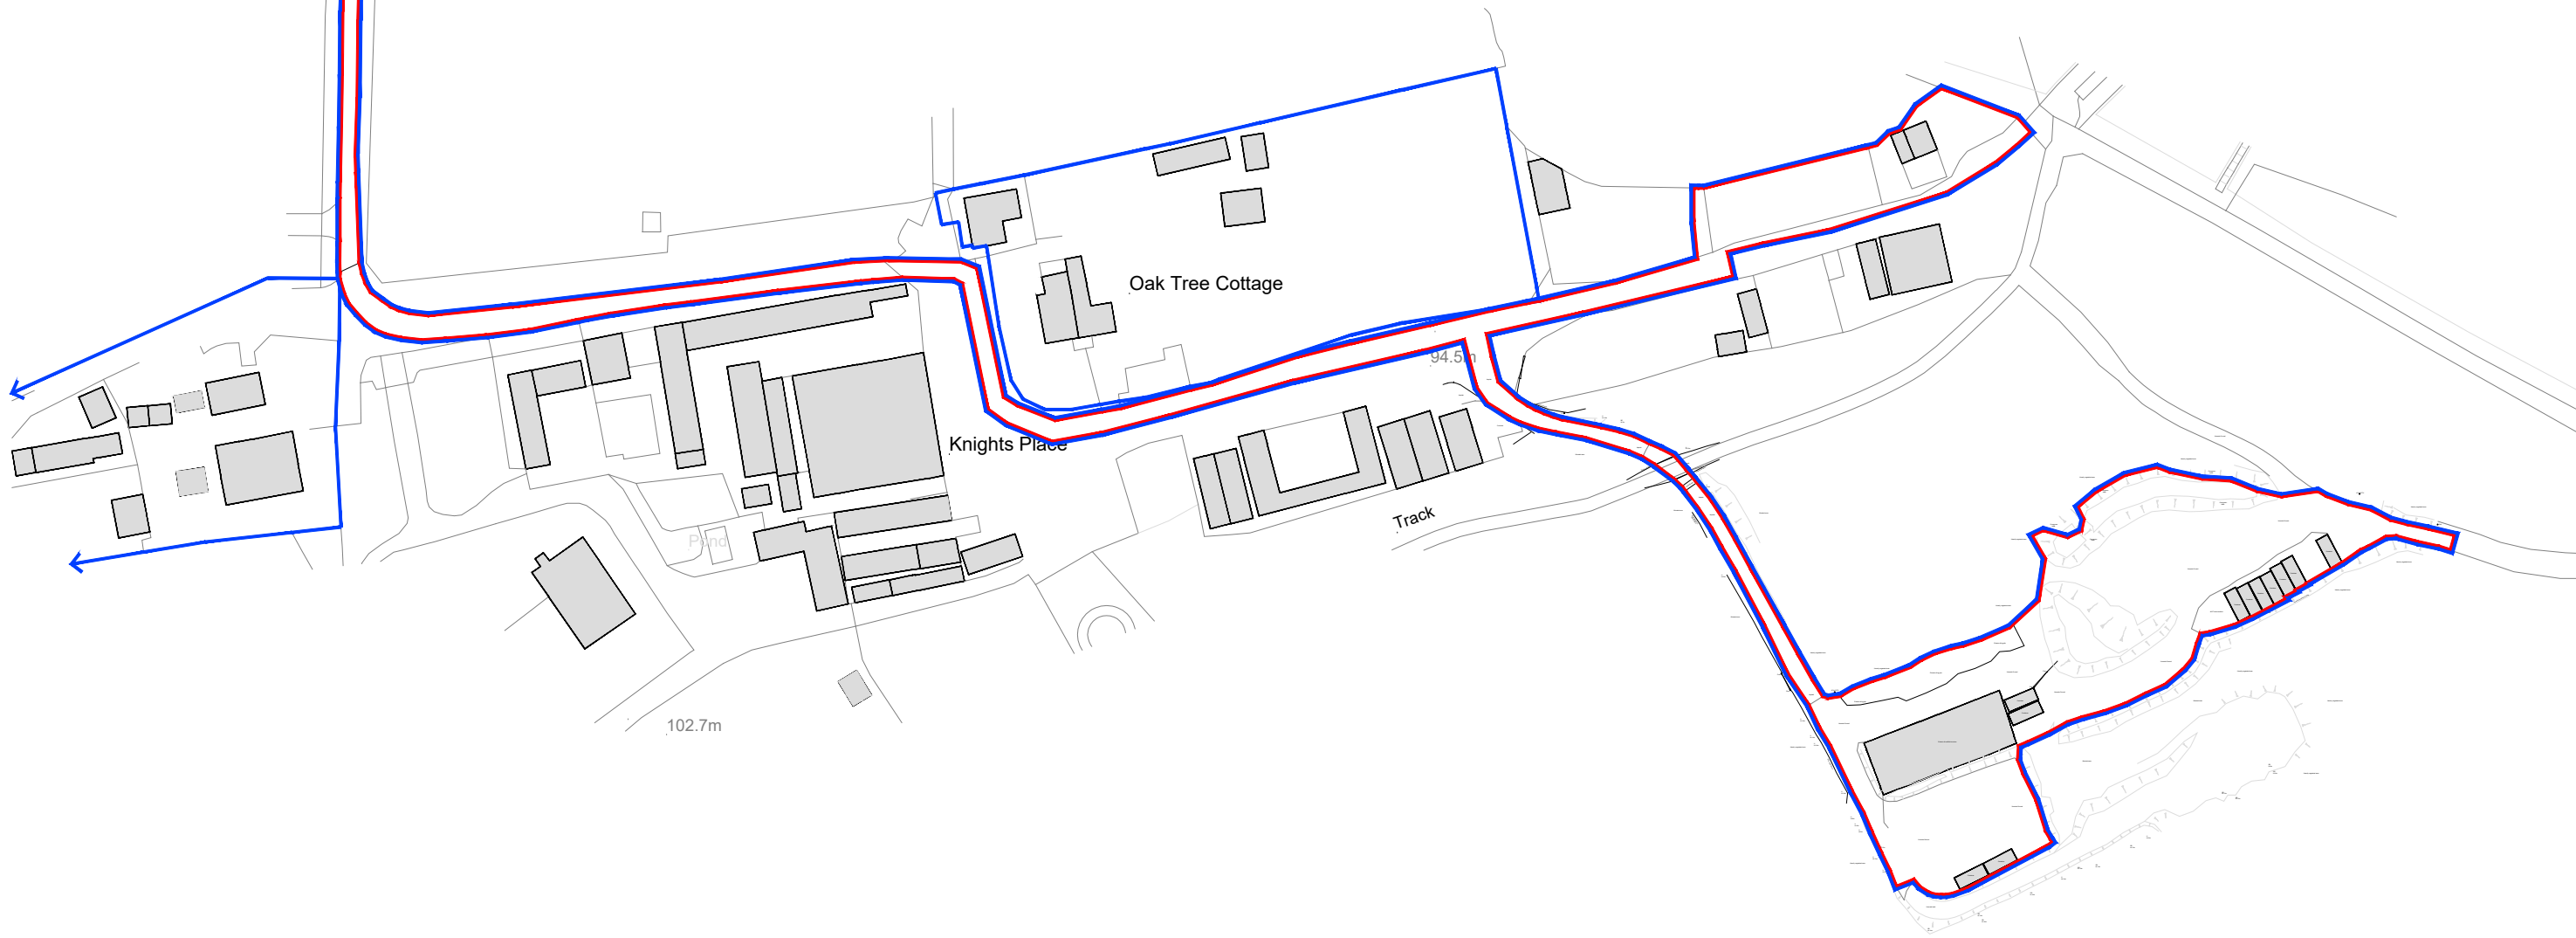

SITE LOCATION PLAN
1:1250 @ A3

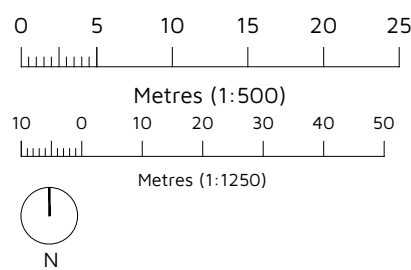

Site Area: 0.680 Ha

Application Boundary

Applicant Ownership

Rev: Reason:

Date:

Client:
KPF DEVELOPMENTS LTD.

Project:
KNIGHTS PLACE FARM, WATLING STREET,
COBHAM, KENT, ME2 3UB

Title:
SITE LOCATION PLAN AND SITE LAYOUT PLAN

Drawing No: DHA/38421/01 Rev: NOTED Scale: JUL 2026 Date:



Eclipse House, Eclipse Park, Sittingbourne Road
Maidstone, Kent, ME14 3EN

t: 01622 776226 f: 01622 776227
e: info@dhaplanning.co.uk w: www.dhaplanning.co.uk

No reproduction by any method of any part of this document
is permitted without the consent of the copyright holders.
Produced for Town and Country planning purposes only.
© Crown Copyright 2026. All rights reserved. Licence Number: 100031961

CAD Reference: DHA_38421_KPF_CF02

A2