


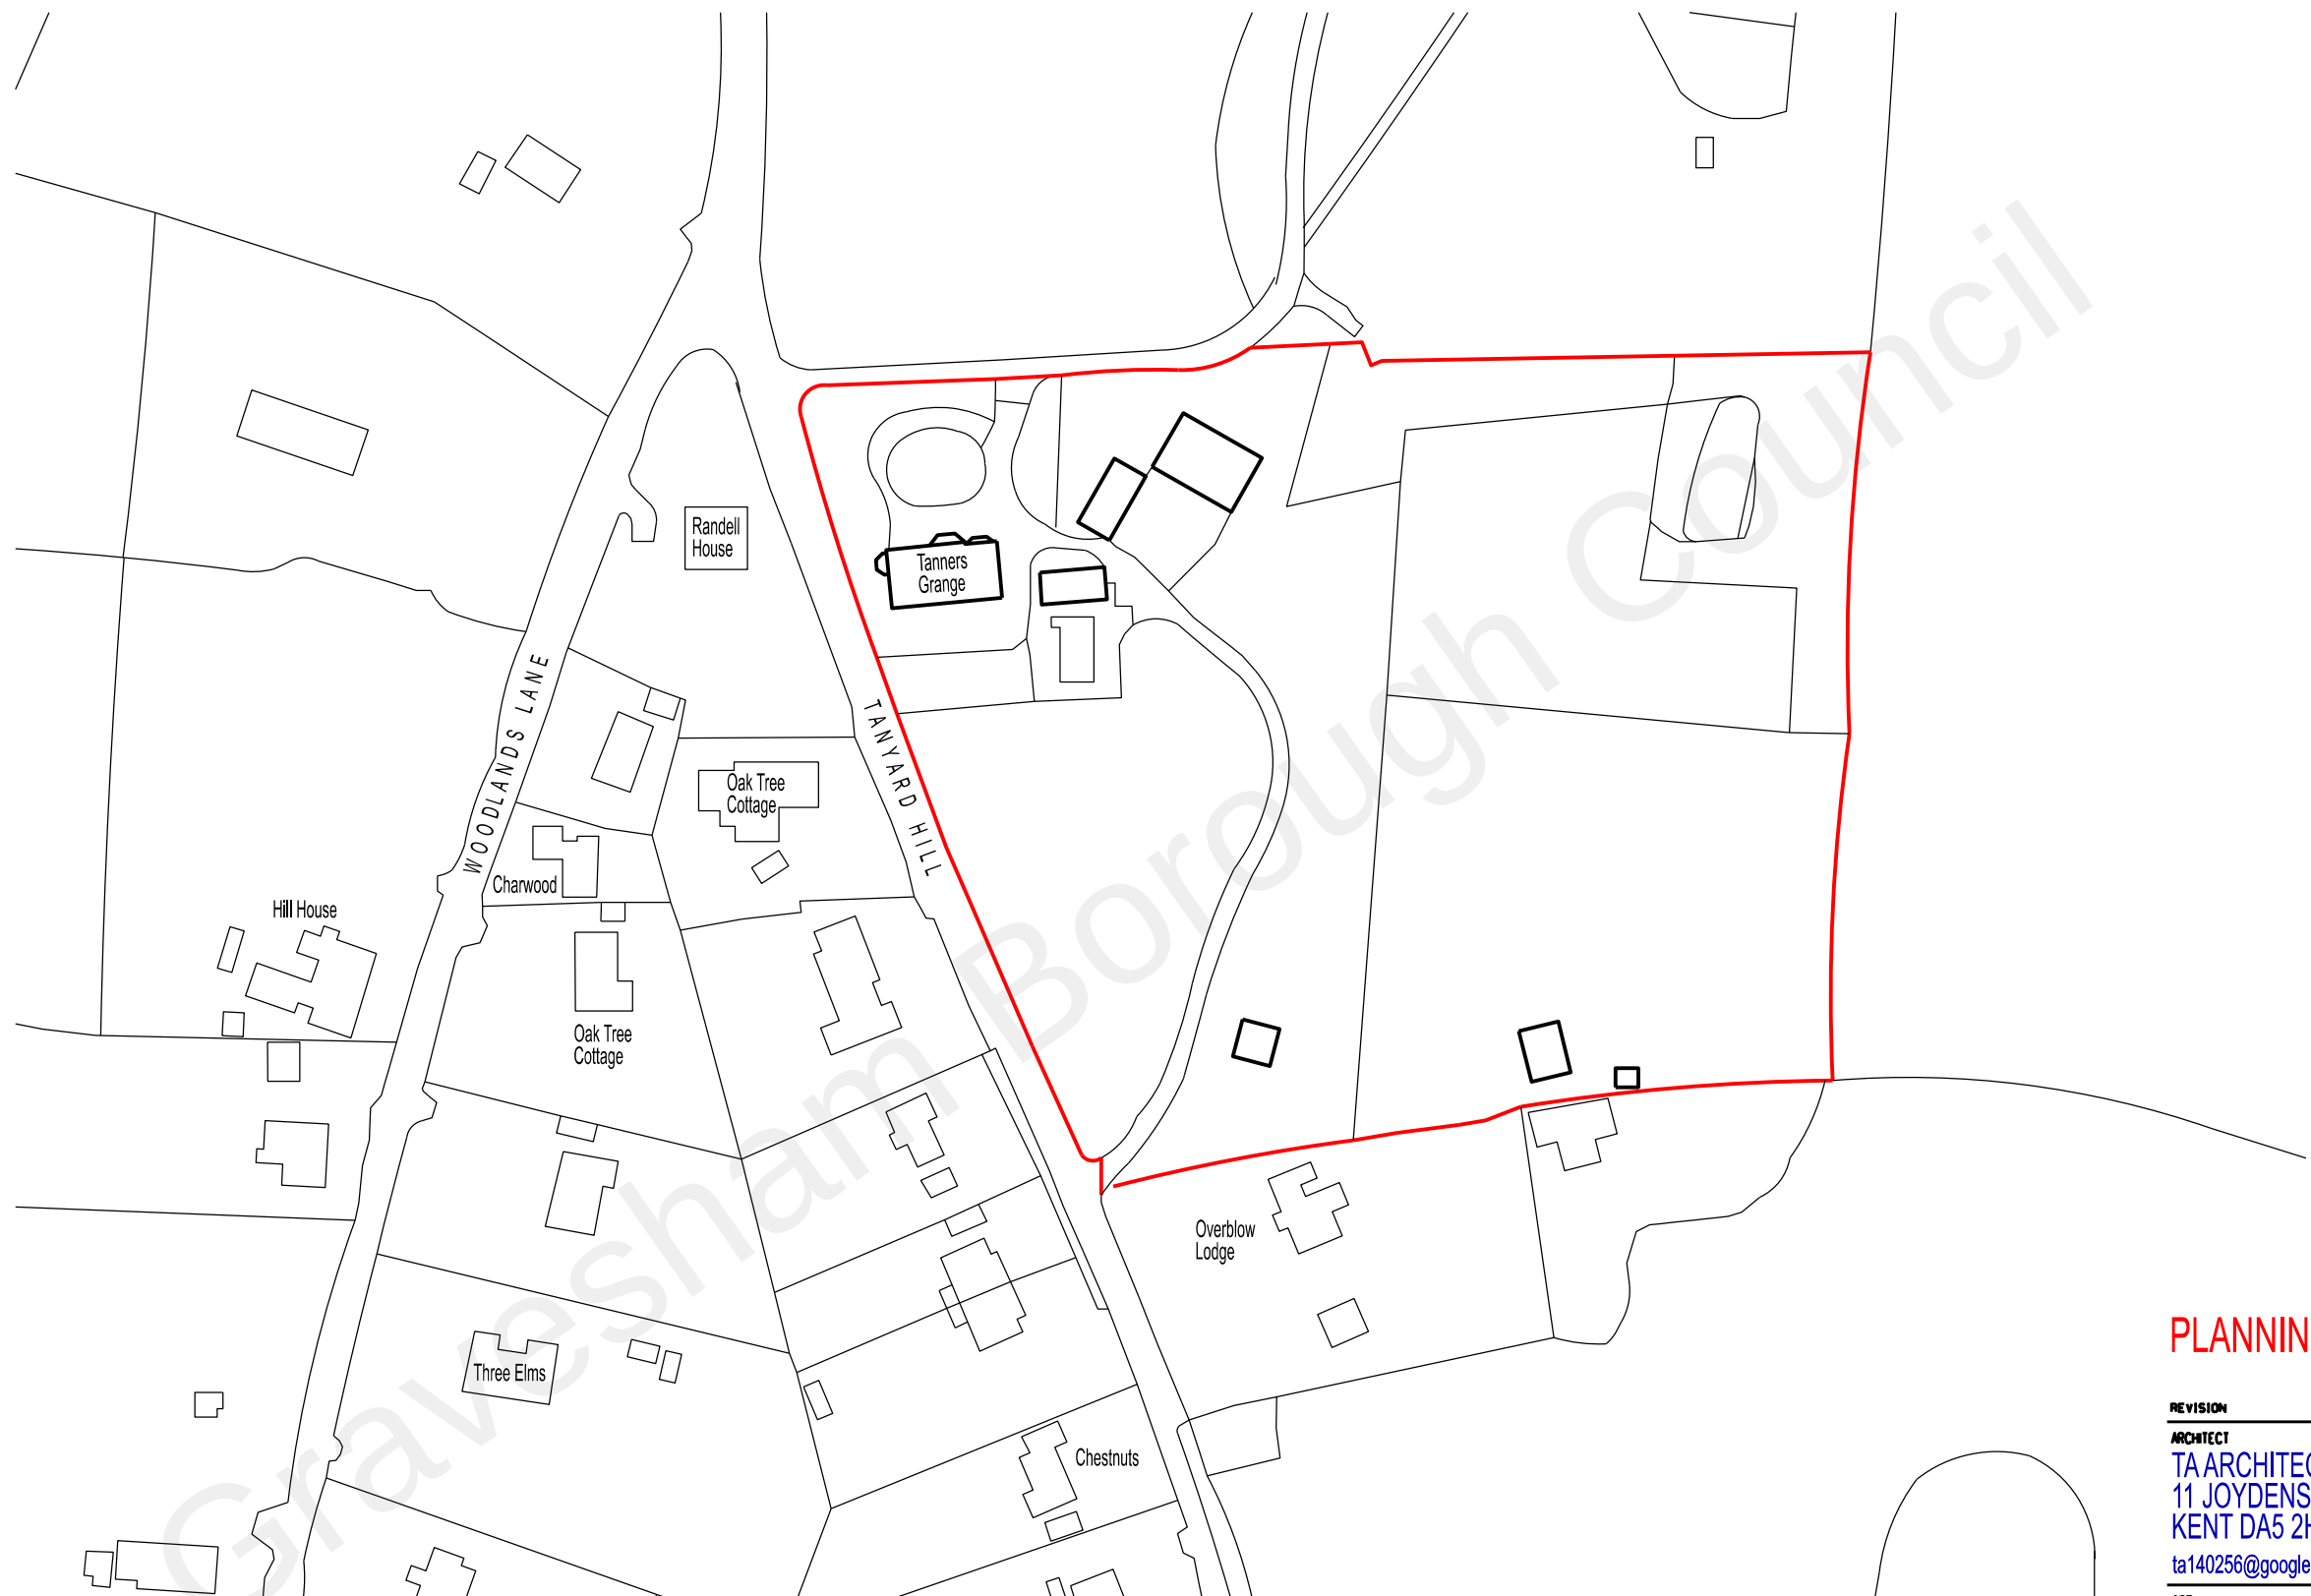

PLANNING APPLICATION

REVISION
ARCHITECT
TA ARCHITECTS
11 JOYDENS WOOD ROAD BEXLEY
KENT DA5 2HS Tel 07905 130591
ta140256@googlemail.com

JOB
PROPOSED DOUBLE STOREY
REAR EXTENSION AT
TANNERS GRANGE TANYARD HILL
SHORNE KENT DA12 3EN

DRAWING
SITE LOCATION PLAN

SCALE
1: 1250 AT A3
DATE
AUG 2022

DRAWING NO.
SG/38