
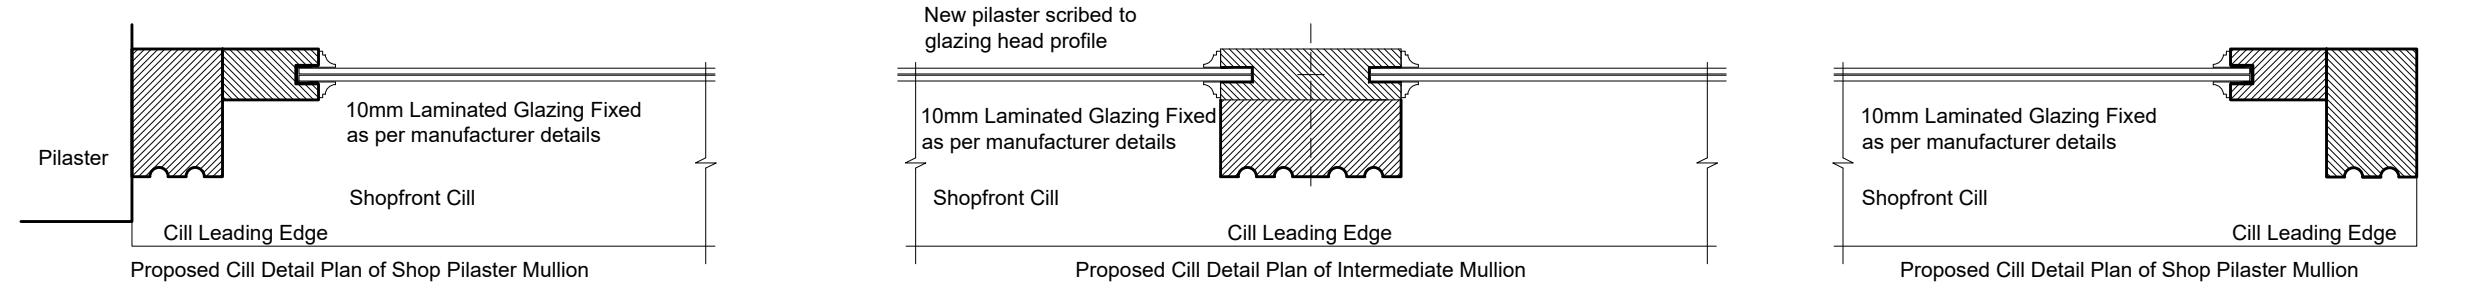


The Contractor is to check all dimensions on site and report any discrepancies to the Contract Administrator. This drawing is to be read in conjunction with all other standard documentation.

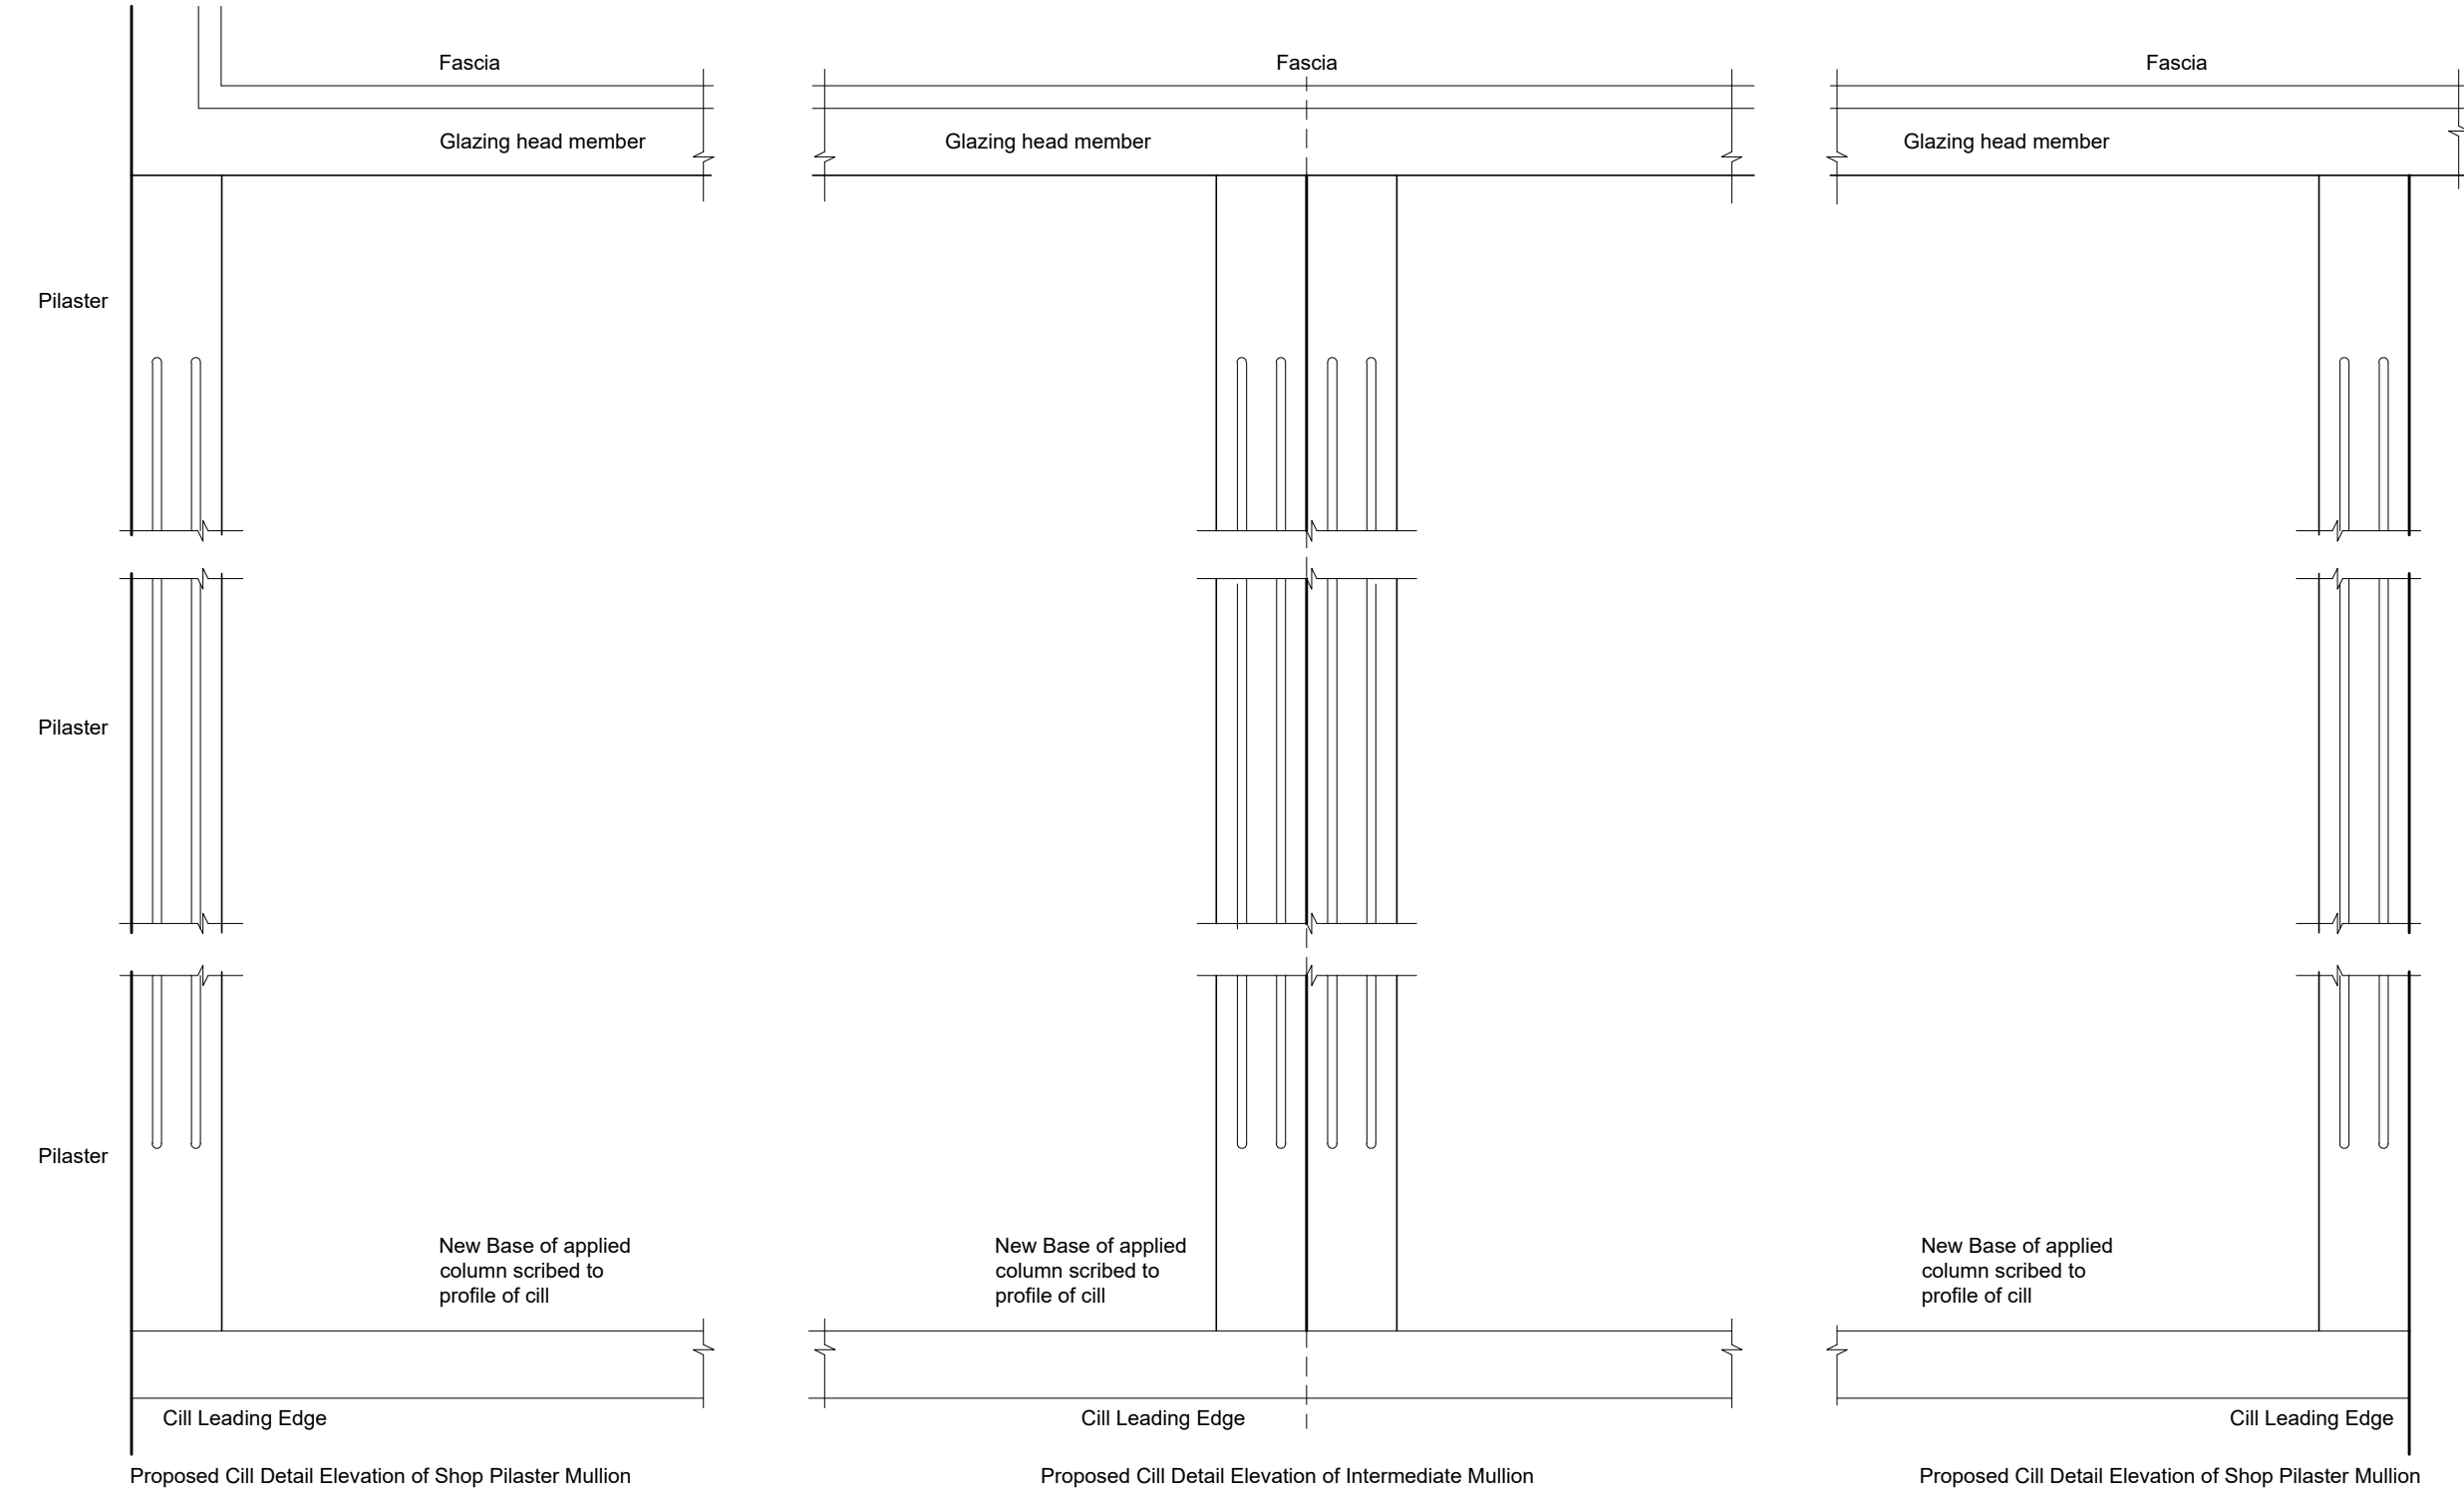

rev.	description	date	chkd.
			
93 Cotmandene Crescent, Orpington, Kent BR5 2RA		020 3004 9238 07931 931 035	
s.nagpal@dapconsultants.co.uk www.dapconsultants.co.uk			

project : 4-5 Milton Roadd
Gravesend

drawing title : Proposed Shopfront Details

drawn: MV	chkd: SS	date:07.08.2024
status: Conditions		scale: 1:5@A3
proj no : 2531	drg no: 04	rev no: