



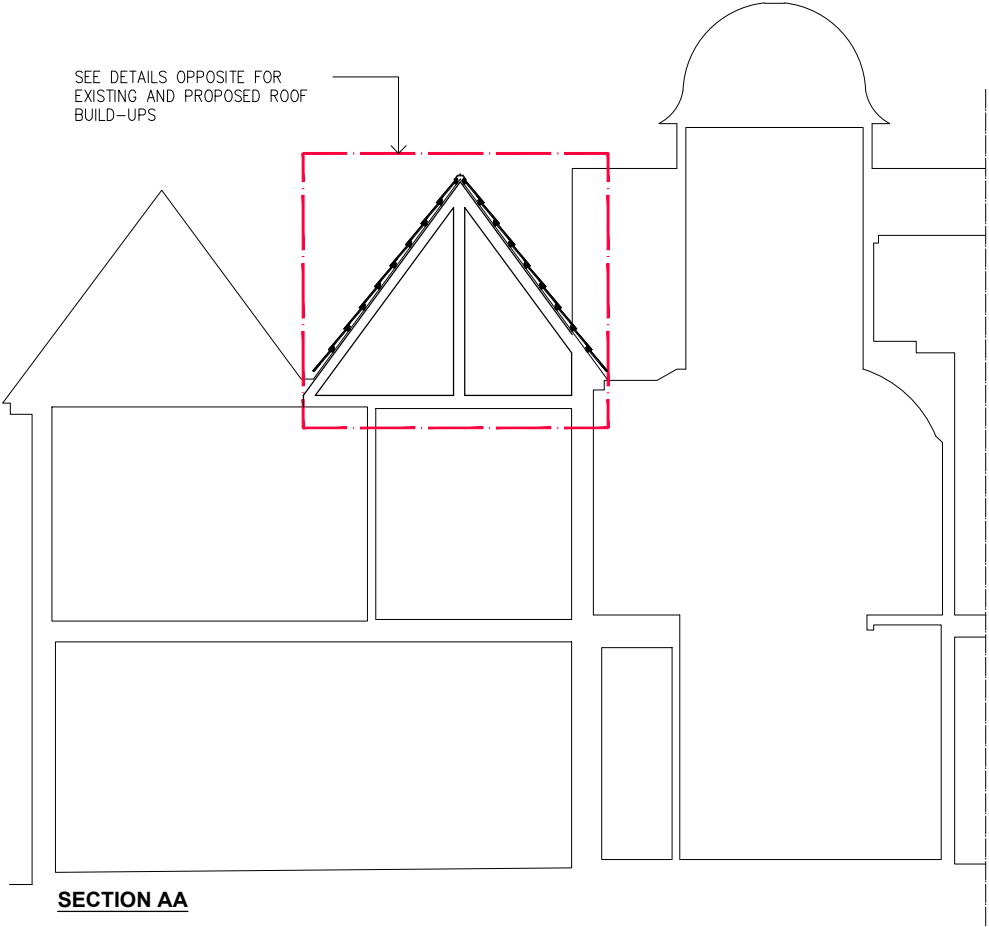


SECTION AA

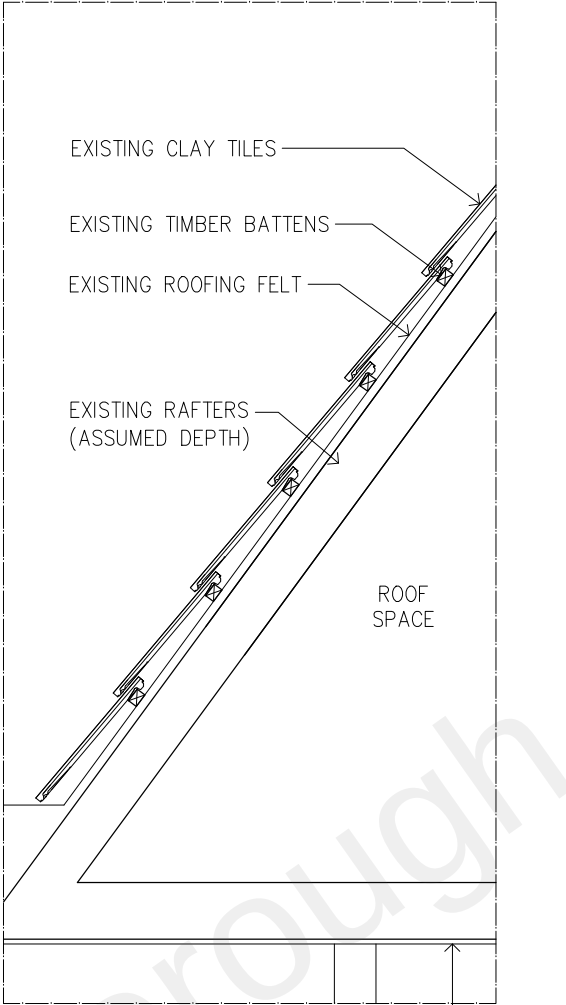


EXISTING ROOF BUILD-UP DETAIL

PITCHED ROOFS
SCALE 1:20

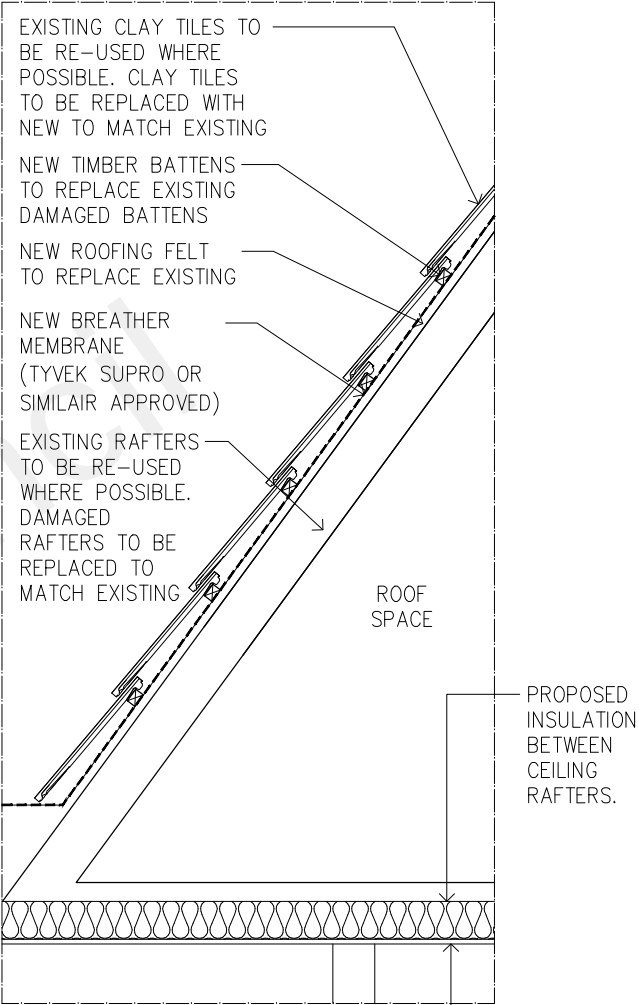


PROPOSED ROOF BUILD-UP DETAIL

PITCHED ROOFS
SCALE 1:20

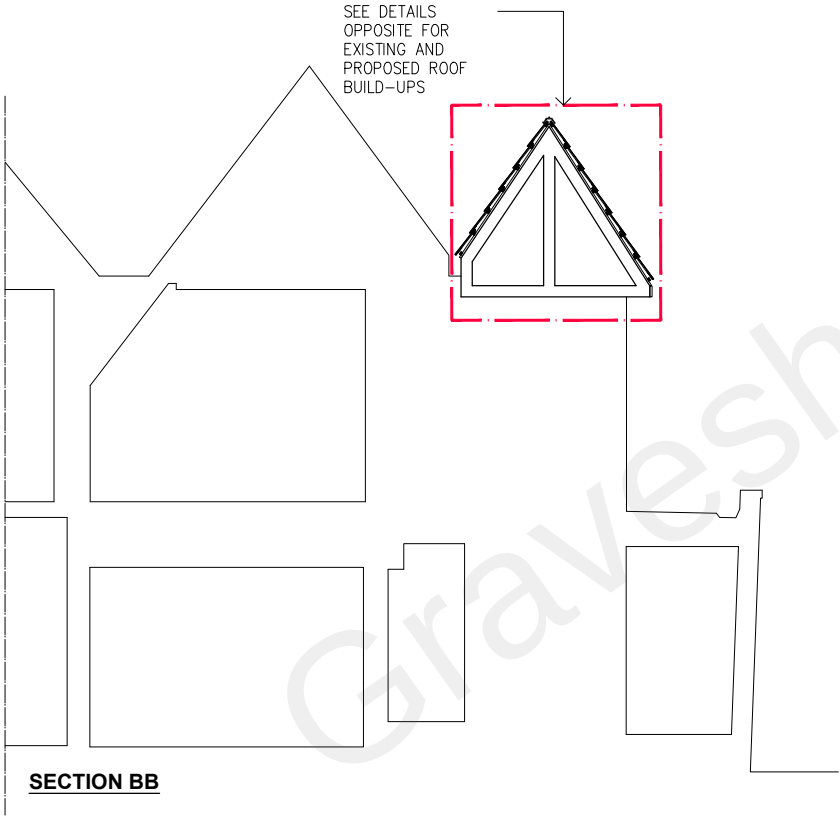


SECTION BB

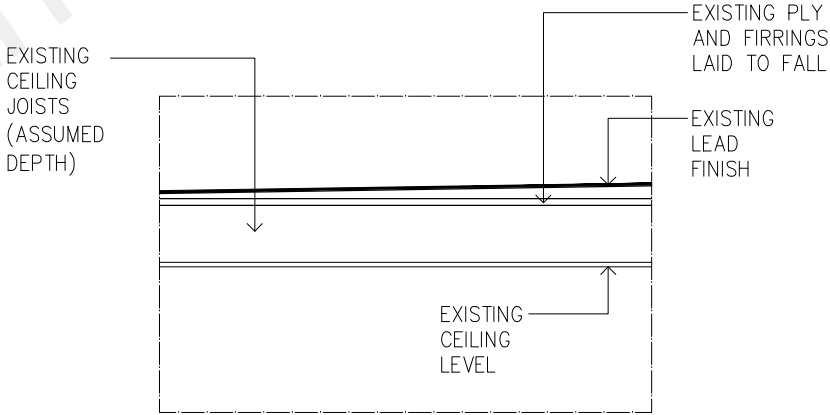

EXISTING ROOF BUILD-UP DETAIL

FLAT ROOF
SCALE 1:20


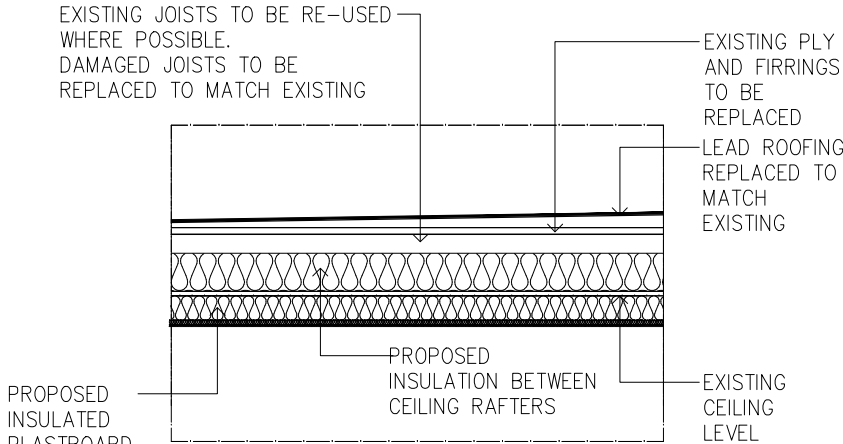


PROPOSED ROOF BUILD-UP DETAIL

FLAT ROOF
SCALE 1:20

GENERAL NOTES:
Do not scale: use given dimensions only. All setting out to be verified on site and any discrepancies notified to the Architect.

NOTES

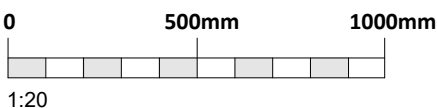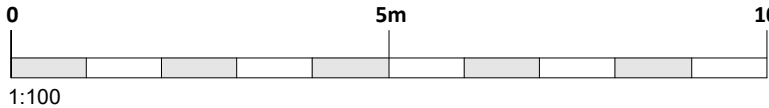

rev.	date	by	description

DATE OCT 2022
SCALE 1:100/20 @ A3
DRAWN BY JO

STATUS			PLANNING		
DRAWING EXISTING AND PROPOSED DETAILS			DWG NO. 103		
			REV.		
CLIENT Mr. MINESH & RETIN PATEL					

bla architects ARCHITECTURE • INTERIOR DESIGN • PROJECT MANAGEMENT		
Studio 6, Rosebery House, 70 Rosebery Avenue London EC1R 4RR tel: 0207 278 1945 mail@bla-architects.com www.bla-architects.com		
PROJECT 29 CLARENCE PLACE, DA12 1LD	JOB NO. 415	