


Concrete protection slab required due to the cover <500mm to the new attenuation tank, details to be confirmed by Structural Engineer


The Boat House

COMMERCIAL PLACE


THE TERRACE

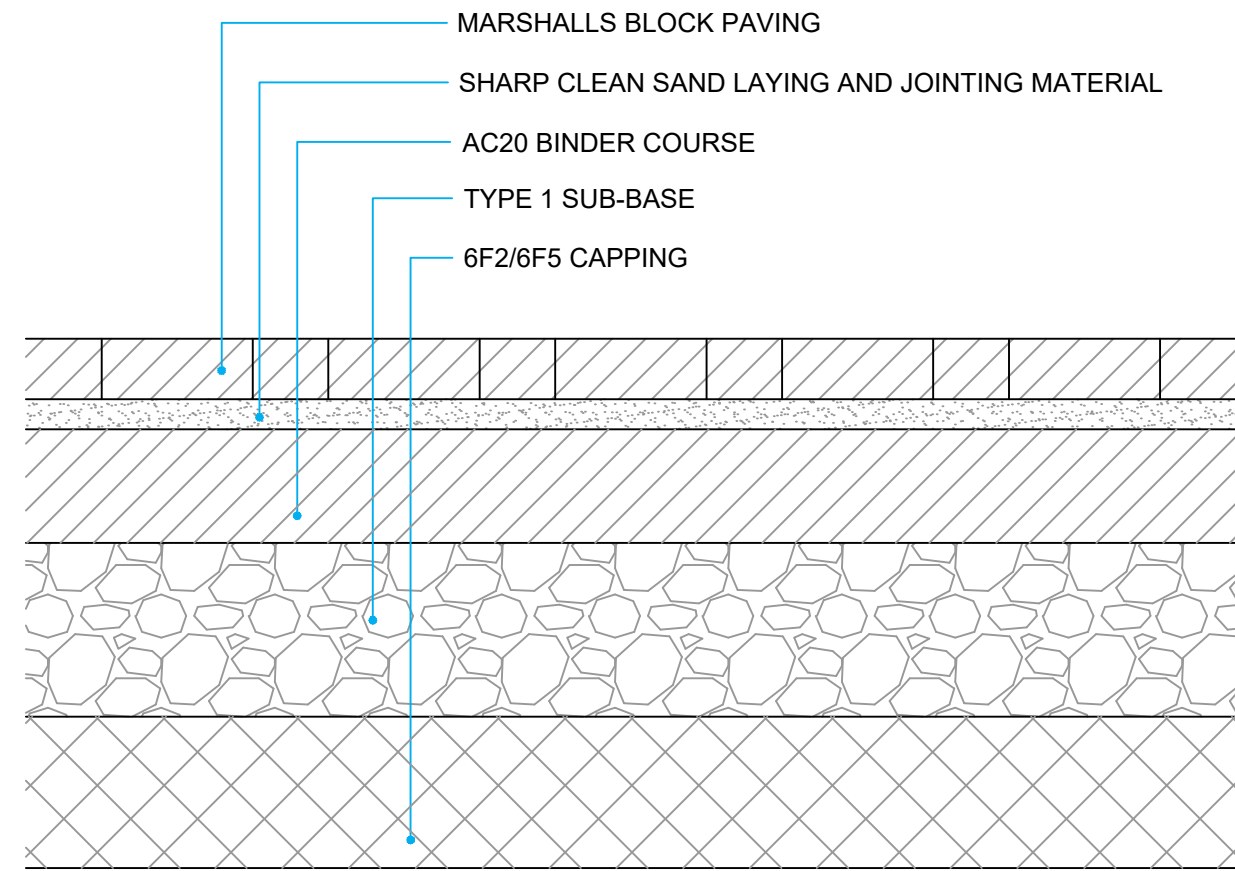


PAVEMENT TYPE P1 & P2 CONCRETE BLOCK PAVING				
LAYER	SHW CLAU	MATERIAL	THICKNESS	SPECIAL REQUIREMENTS
SURFACE	-	MARSHALLS BLOCK PAVING OR SIMILAR APPROVED	80mm	ARCHITECT TO CONFIRM SIZE, COLOUR, AND LAYING PATTERN 8-12mm JOINT WIDTH
SAND BEDDING & JOINTING	-	SHARP CLEAN LAYING SAND	25mm (±5mm)	
BINDER	906	AC20 DENSE BIN 40/60 REC	110mm	BS EN 13108-1
SUB BASE	803	TYPE 1 SUB-BASE	230mm	BASED ON 2.5% CBR
CAPPING	613	6F2/6F5 MATERIAL	200mm	BASED ON 2.5% CBR

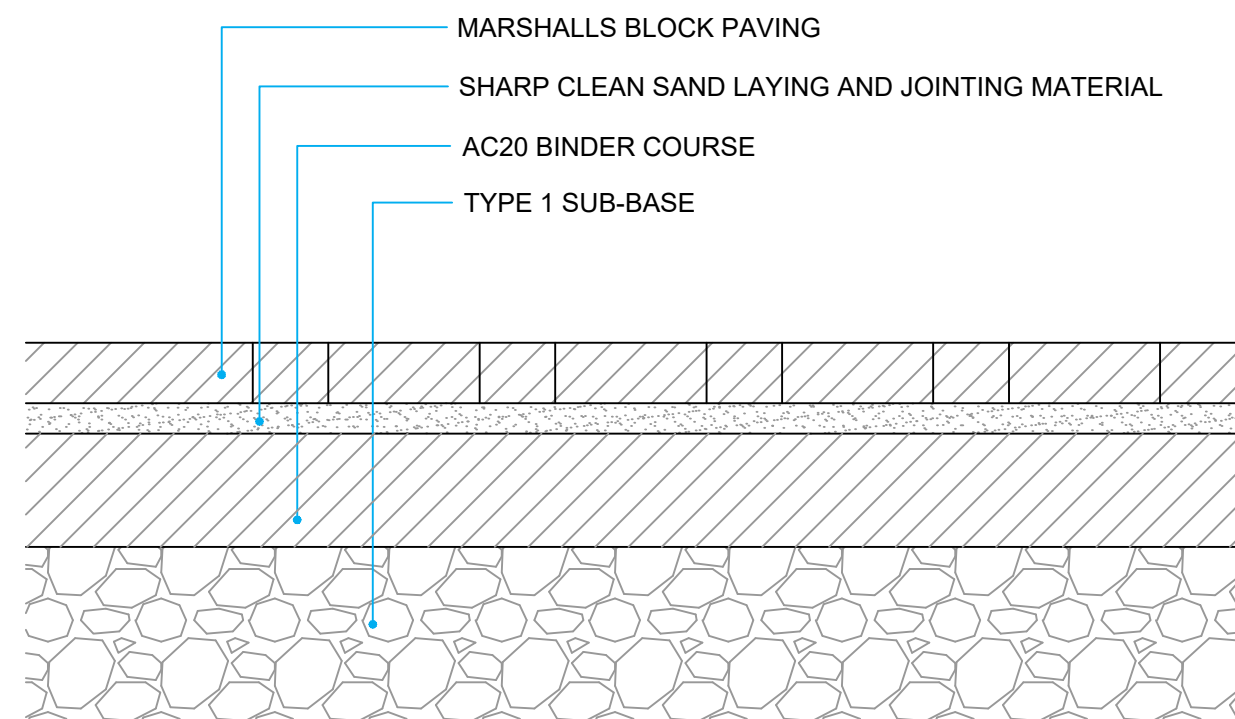


PAVEMENT TYPE P3 & 4 CONCRETE BLOCK PAVING				
LAYER	SHW CLAU	MATERIAL	THICKNESS	SPECIAL REQUIREMENTS
SURFACE	-	MARSHALLS BLOCK PAVING OR SIMILAR APPROVED	80mm	ARCHITECT TO CONFIRM SIZE, COLOUR, AND LAYING PATTERN 8-12mm JOINT WIDTH
SAND BEDDING & JOINTING	-	SHARP CLEAN LAYING SAND	25mm (±5mm)	
BINDER	906	AC20 DENSE BIN 40/60 REC	110mm	BS EN 13108-1
SUB BASE	803	TYPE 1 SUB-BASE	230mm	BASED ON 2.5% CBR

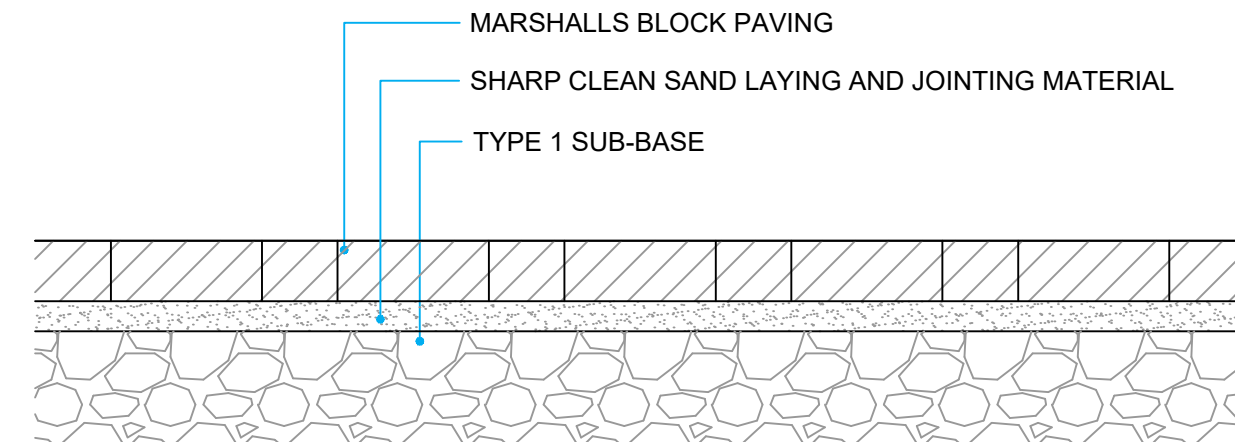

PAVEMENT TYPE P5 PEDESTRIAN ONLY BLOCK PAVING				
LAYER	SHW CLAU	MATERIAL	THICKNESS	SPECIAL REQUIREMENTS
SURFACE	-	MARSHALLS BLOCK PAVING OR SIMILAR APPROVED	80mm	ARCHITECT TO CONFIRM SIZE, COLOUR, AND LAYING PATTERN 6-10mm JOINT WIDTH
BEDDING & JOINTING	-	TYPE 35 BEDDING MORTAR	25mm (±5mm)	BS EN 13877-1
SUB BASE	803	TYPE 1 SUB BASE	150mm	BASED ON 2.5% CBR

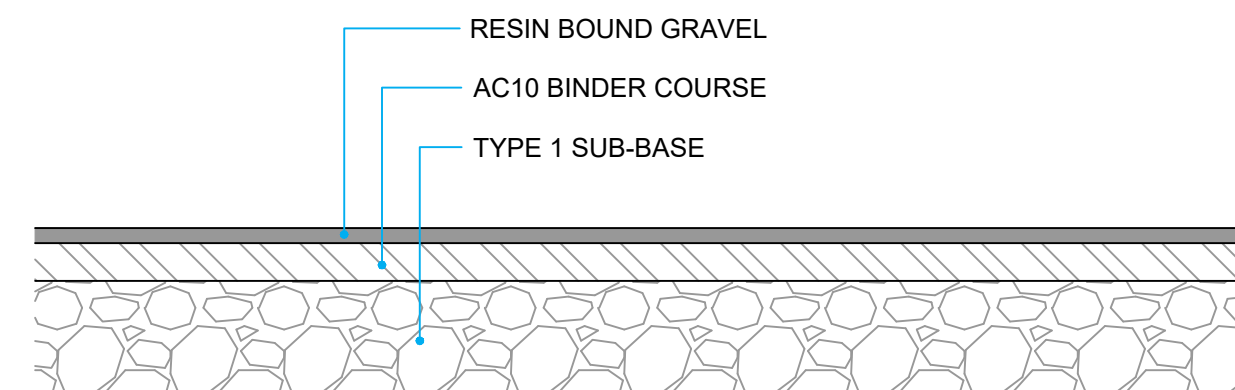

PAVEMENT TYPE P6 FOOTPATH CONSTRUCTION				
LAYER	SHW CLAU	MATERIAL	THICKNESS	SPECIAL REQUIREMENTS
SURFACE	-	RESIN BOUND GRAVEL	20mm	ARCHITECT TO CONFIRM COLOUR & AGGREGATE SIZE UV STABLE & ANTI-SKID REQUIRED
BINDER	1105	AC10 DENSE BIN 100/150	70mm	BS EN 13108-1
SUB BASE	803	TYPE 1 SUB-BASE	150mm	BASED ON 2.5% CBR

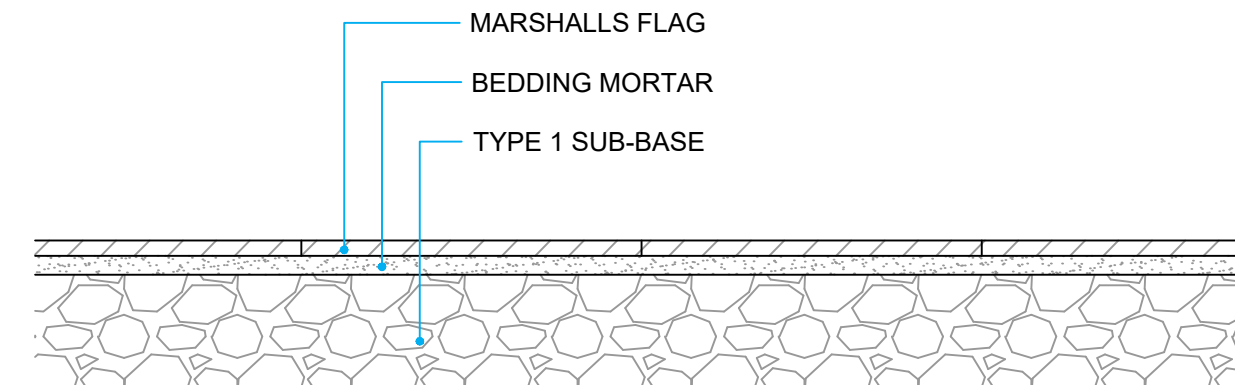

PAVEMENT TYPE P7 PEDESTRIAN ONLY FLAG PAVING				
LAYER	SHW CLAU	MATERIAL	THICKNESS	SPECIAL REQUIREMENTS
SURFACE	-	SANDSTONE PAVING SLABS OR SIMILAR APPROVED	20mm	ARCHITECT TO CONFIRM SIZE, COLOUR, AND LAYING PATTERN 6-10mm JOINT WIDTH
BEDDING & JOINTING	-	TYPE 35 BEDDING MORTAR	25mm (±5mm)	BS EN 13877-1
SUB BASE	803	TYPE 1 SUB BASE	150mm	BASED ON 2.5% CBR


KEY

- PAVEMENT TYPE P1
BUFF COLOURED CONCRETE
BLOCK PAVING
- PAVEMENT TYPE P2
NATURAL COLOURED CONCRETE
BLOCK PAVING
- PAVEMENT TYPE P3
BUFF COLOURED CONCRETE
BLOCK PAVING (PARKING)
- PAVEMENT TYPE P4
NATURAL COLOURED CONCRETE
BLOCK PAVING (PARKING)
- PAVEMENT TYPE P5
BUFF COLOURED CONCRETE
BLOCK PAVING (PEDESTRIAN)
- PAVEMENT TYPE P6
RESIN BOUND GRAVEL
SURFACING
- PAVEMENT TYPE P7
BUFF COLOURED PAVING FLAGS
- LANDSCAPING
REFER TO ARCHITECTS PLANS
FOR DETAILS
- FLAT TOP EDGING KERB
150x50 SIZE LAID FLUSH
- CHANNEL BLOCK
150x150 SIZE LAID FLUSH
- BIN STORE BASE
TO STRUCTURAL ENGINEERS
SPECIFICATION


NOTES

- ALL DIMENSIONS ARE IN METRES UNLESS STATED OTHERWISE
- UNDERGROUND SERVICES ARE PRESENT IN THE AREA. CONTRACTOR IS TO CONFIRM THE PRECISE LINE AND DEPTH OF ANY SERVICES PRIOR TO THE COMMENCEMENT OF ANY EXCAVATION WORKS
- WHERE CONCRETE PROTECTION SLAB FOR THE NEW ATTENUATION TANKS ARE LOCATED, SUB-BASE AND CAPPING IS NOT REQUIRED

150 x 150mm CHANNEL
BLOCK

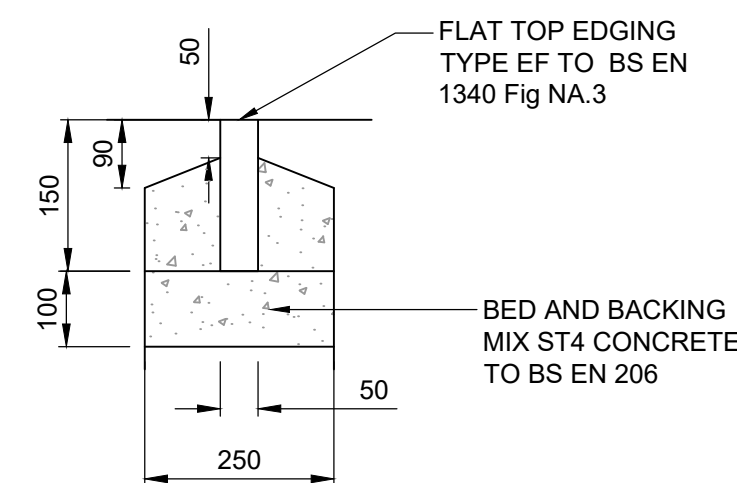

FLAT TOP EDGING (TYPE EF)
SCALE - 1:10

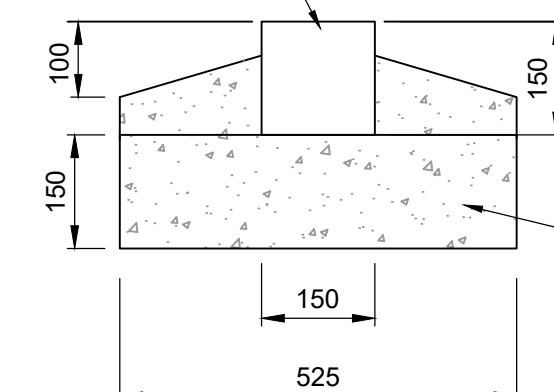

CHANNEL BLOCK (TYPE CS2)
SCALE - 1:10

C02	Tank protection extents amended	03.01.25	AJA
C01	Construction Issue	12.12.24	AJA
 Project: CUSTOM HOUSE GRAVESEND			
Client: MILE PROPERTY			
Drawing: PRIVATE ROAD PAVEMENT CONSTRUCTION			
Drawn By: AJA	Date: 02.08.2024		
Checked: GS	Scale: 1:200	Rev: A1	
Drawing No: AMA-22905-ENG-001		Rev: C02	