


ADJOINING PROPERTY PROFILES SHOWN IN DOTTED LINE AS PER 'STREET SCENE' DRAWING PLANNING CONSENT REF. 2012073

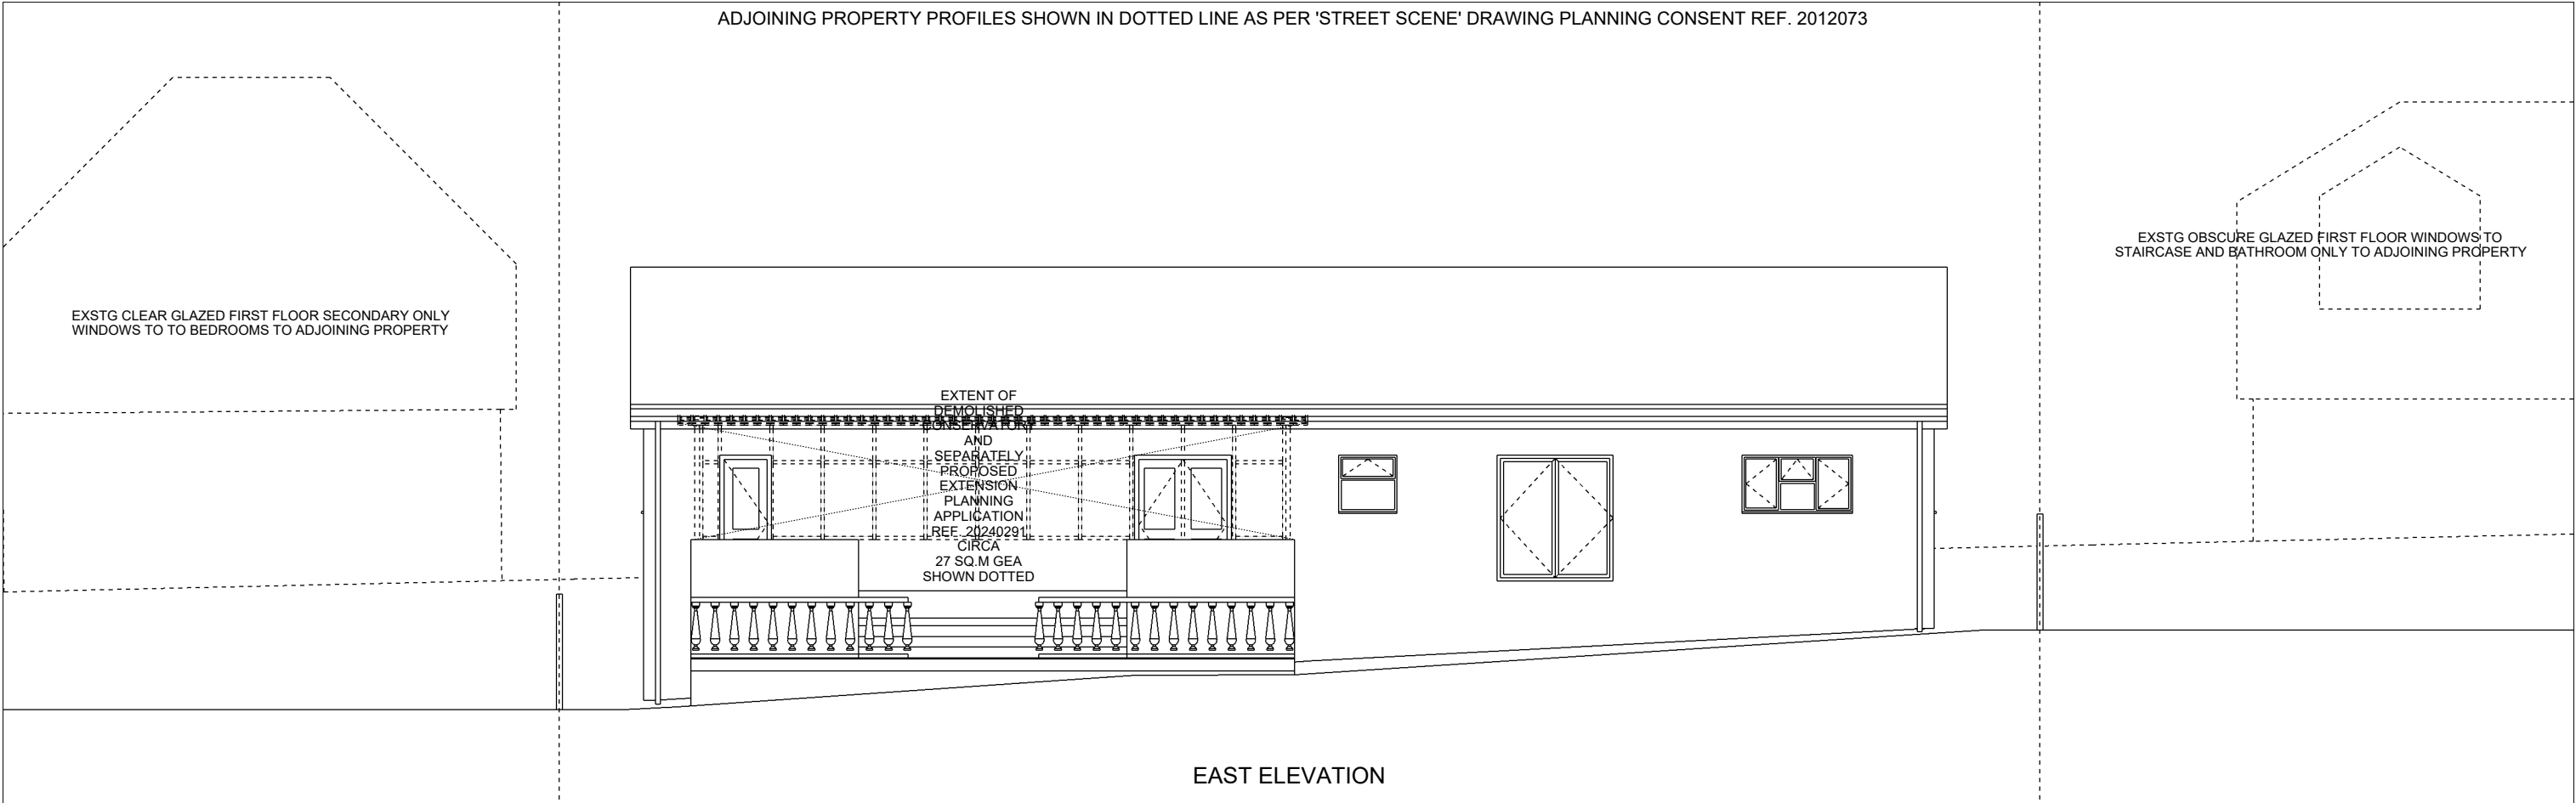

EAST ELEVATION



WEST ELEVATION