


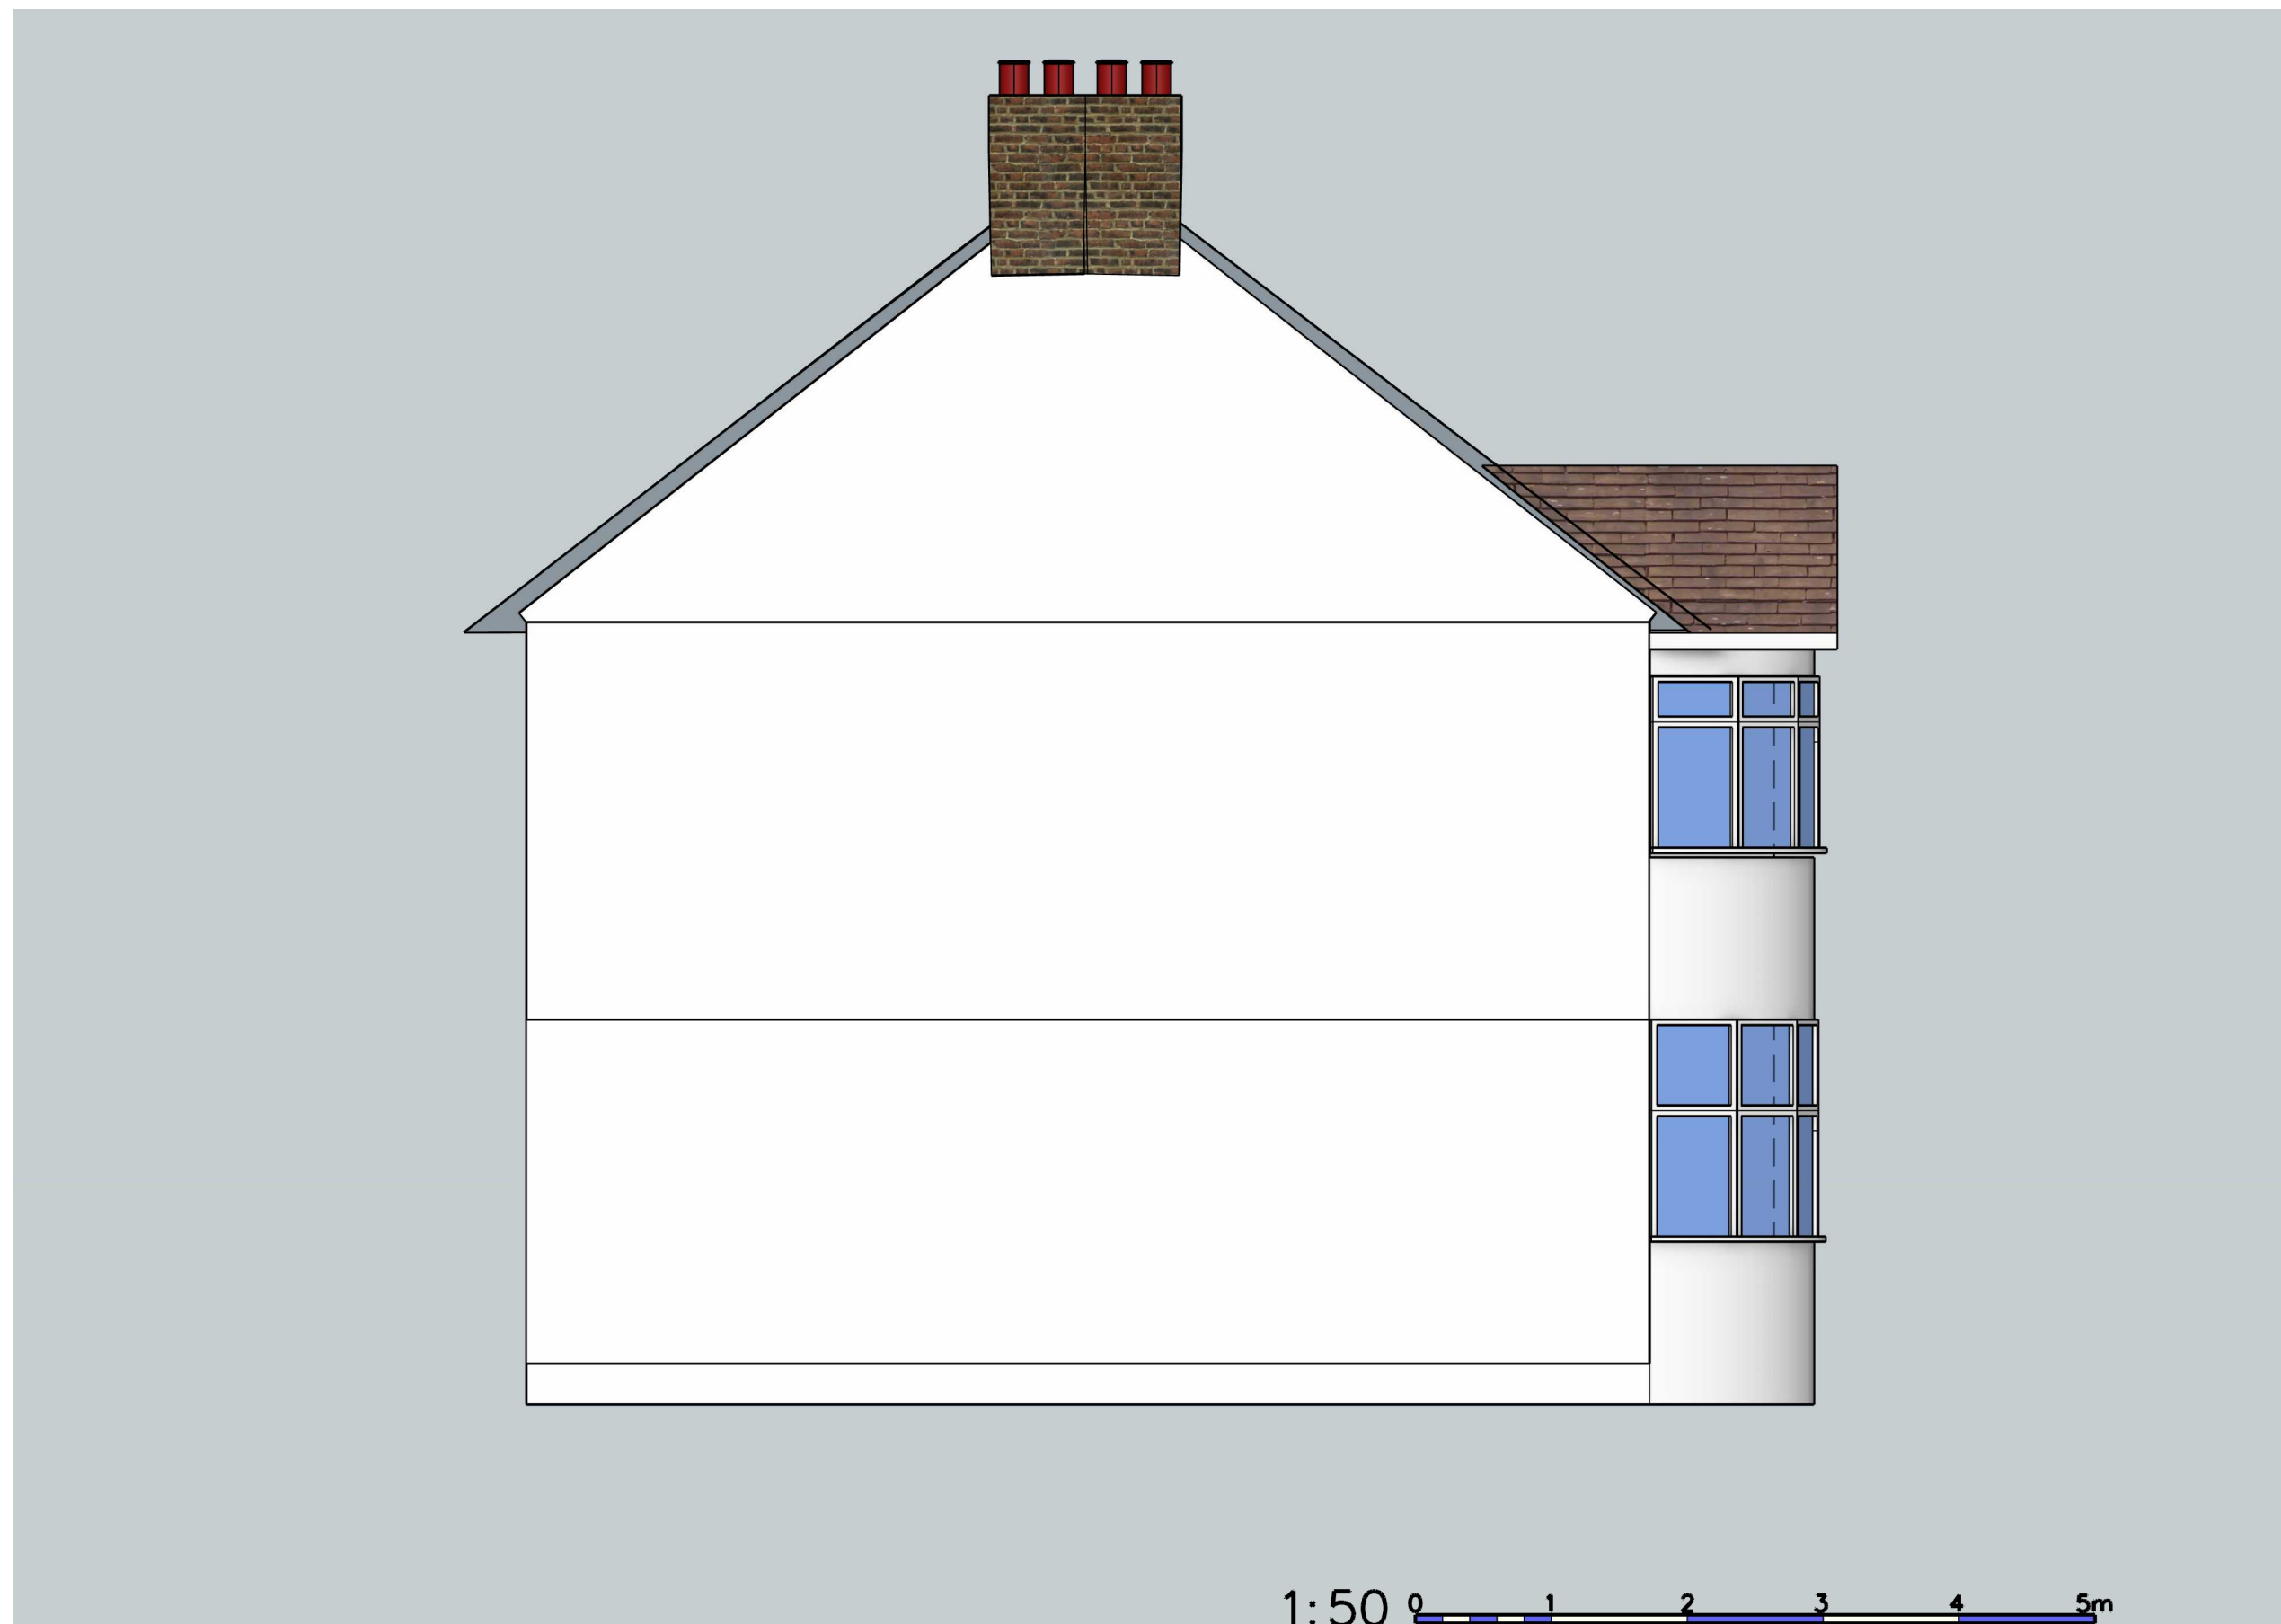

Left Elevation / Party Wall - Existing 1:50 @ A3