


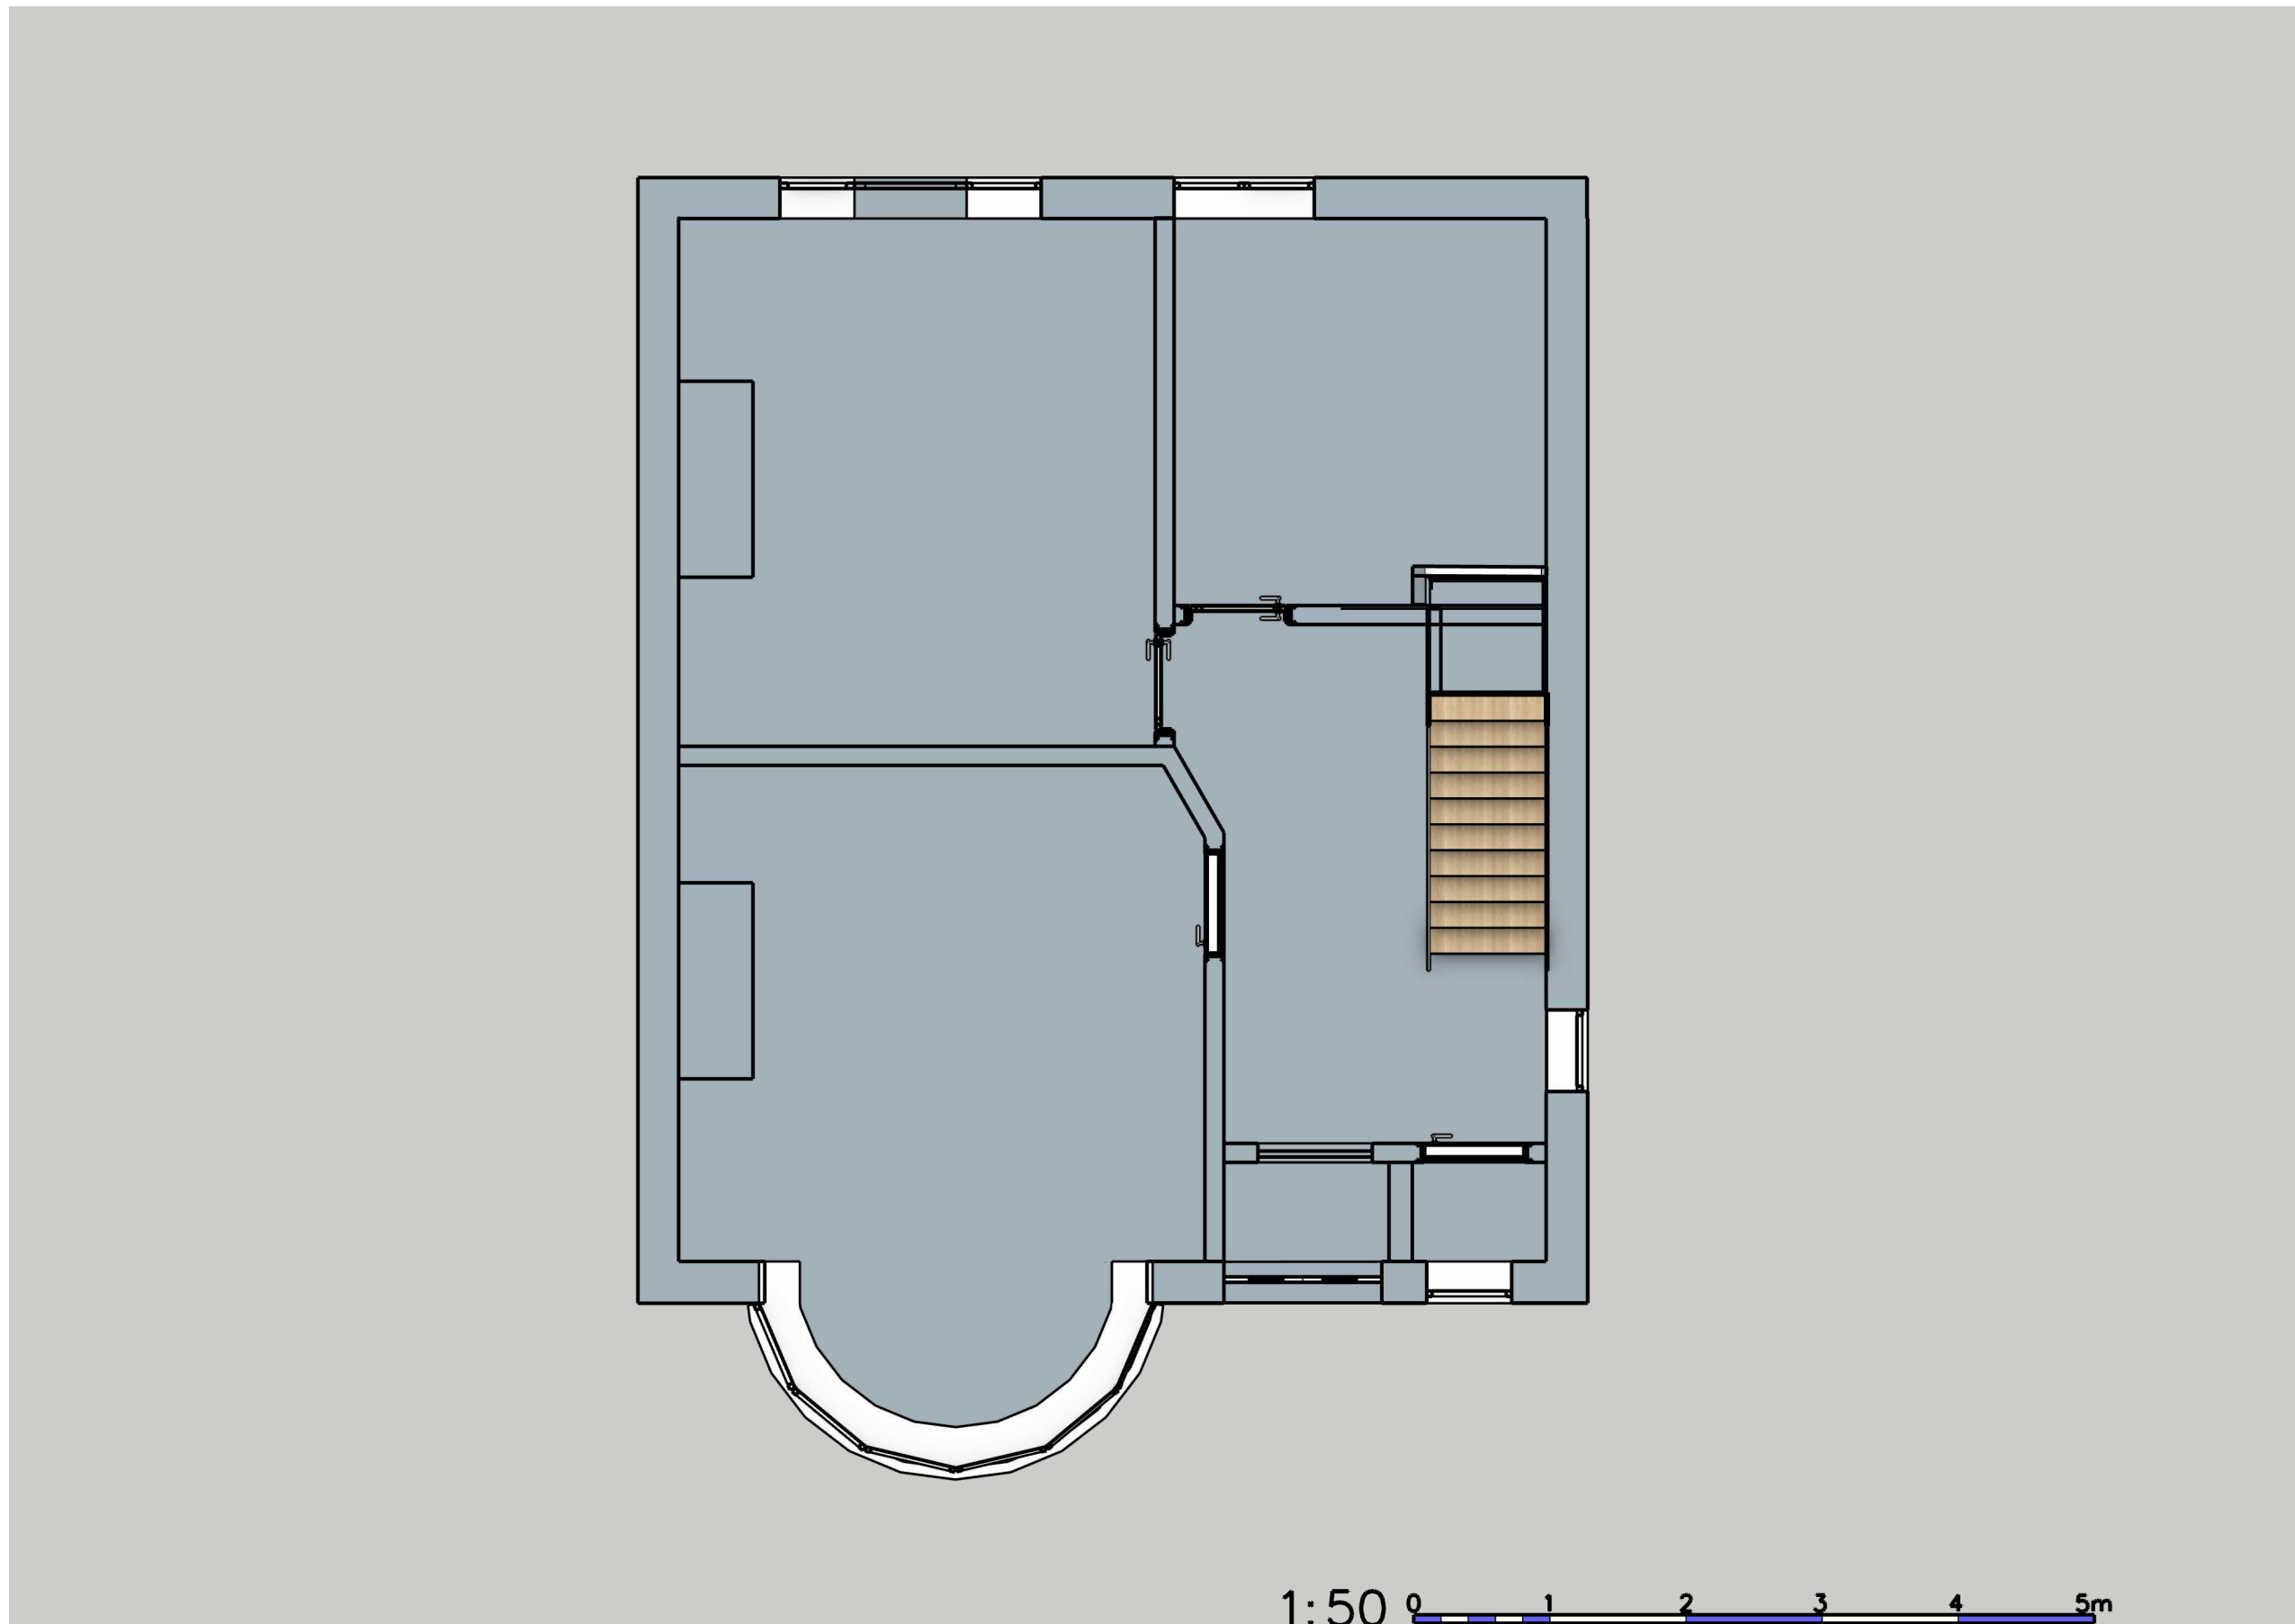

Ground Floor - Existing 1:50 @ A3