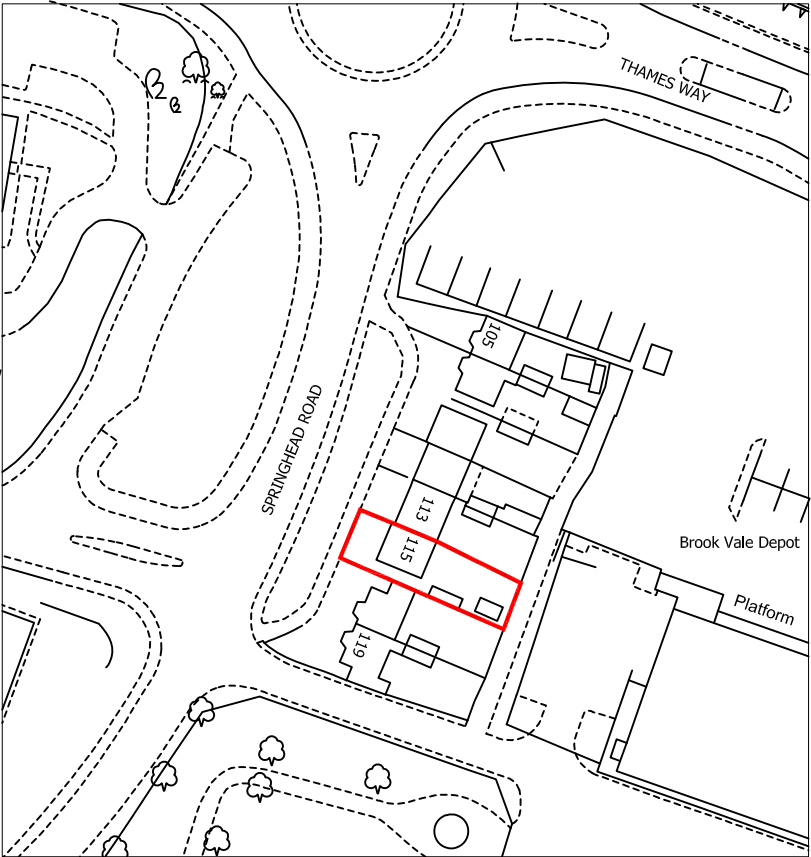


PROJECT:	DWG TITLE			
115 SPRINGHEAD ROAD	LOCATION PLAN			
GRAVESEND DA11 8HW	DATE: 19/08/2024	DWG # N.A/115SR/107	SCALE: 1:1250@A4	