



Use figured dimintions. Do not scale from this drawing.
All Dimensions must be checked on site. Any inconsistencies must be reported back to the architect. This drawing and any designs indicated thereon are the copyright of Brooks Murray Architects. All rights reserved. No Part of this work may be produced without without prior permission in writing from Brooks Murray Architects. Planning stage drawings should not be used for construction.

REV	Description	Date
-----	-------------	------

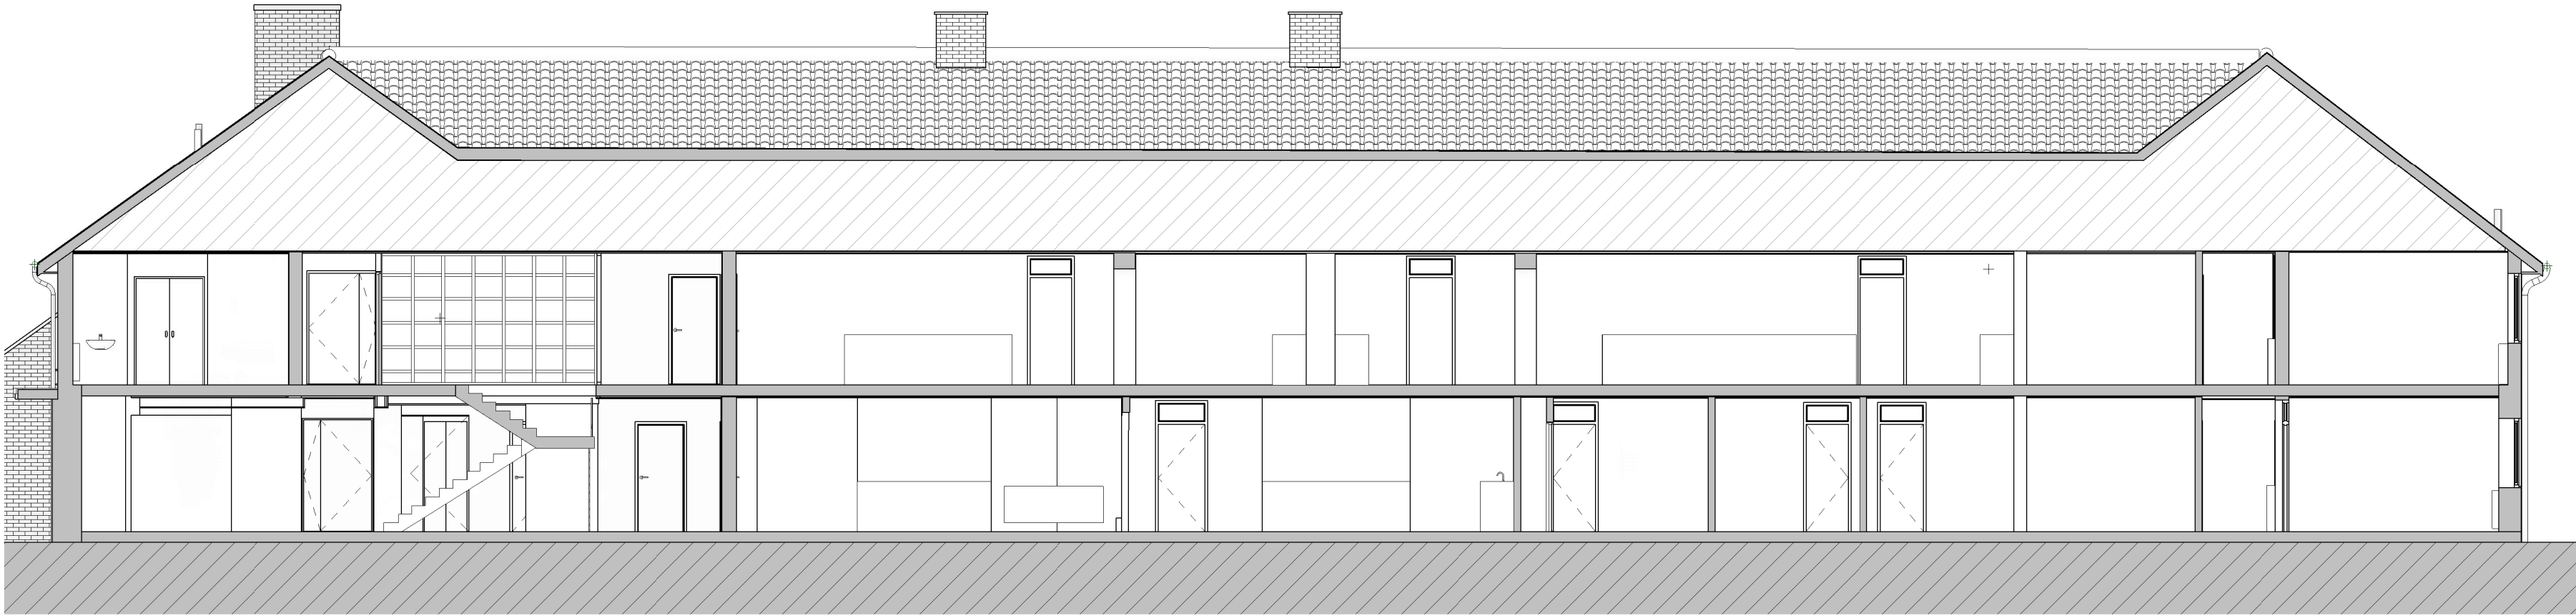



Section AA
1 : 100

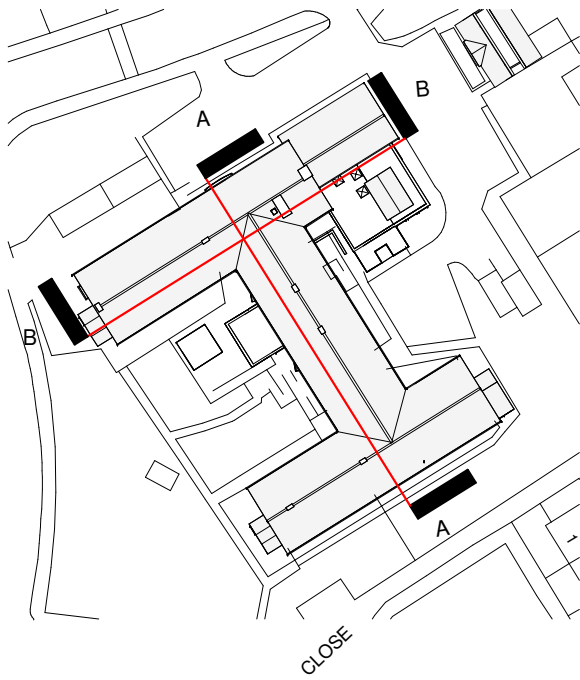

Key plan - Sections
1 : 1000



Section BB
1 : 100

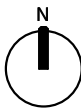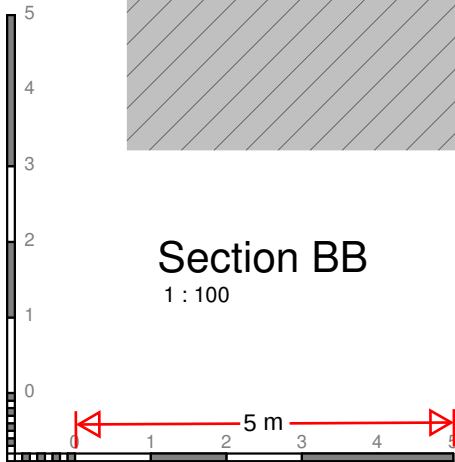

Brooks Murray Architects
41 Tolernode Street, London, EC2A 4AA
+44 (0)20 77399955 admin@brooksmurray.com

**brooks
murray**

CLIENT
Private client

JOB
Abbeyfield - Deneholm Residential,
Dene Holm Rd, Northfleet,
Gravesend

DRAWING TITLE
Existing sections

SCALE
As indicated @ A2

DATE
OCTOBER 2024

STATUS
Planning

DWG NO. 1362- 030 REV Issued by TS