





Existing Side Elevation - 1:50 WEST

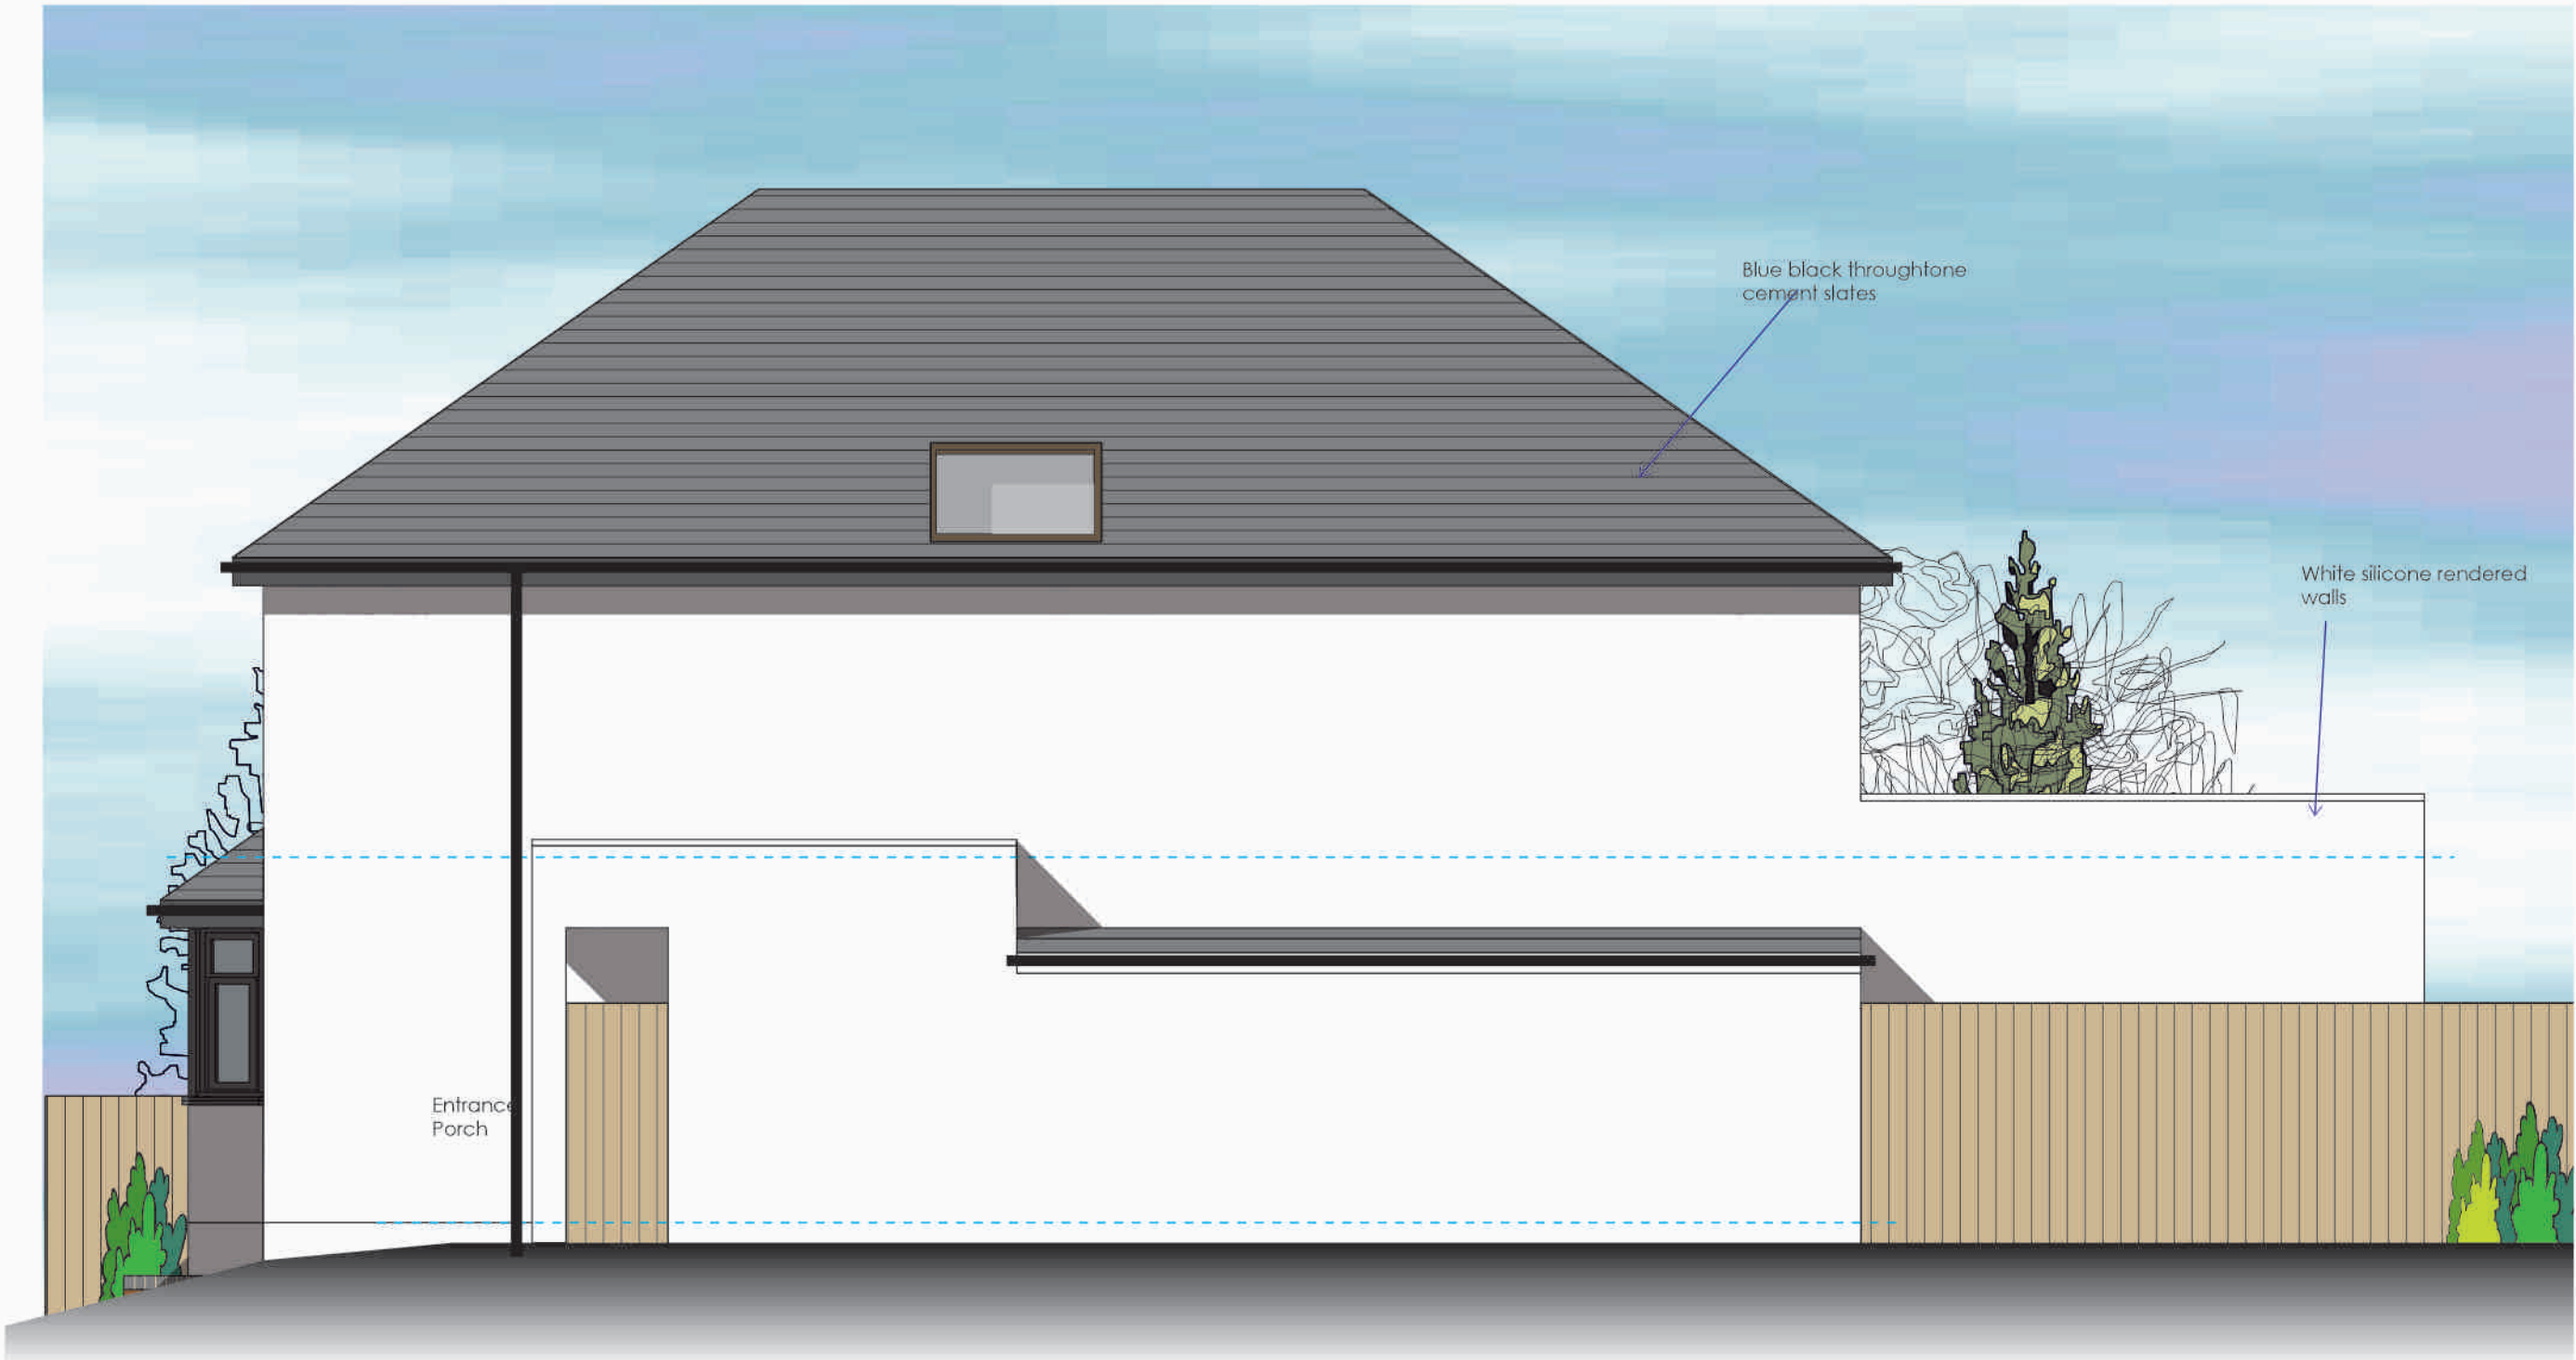

Proposed Side Elevation - 1:50 EAST

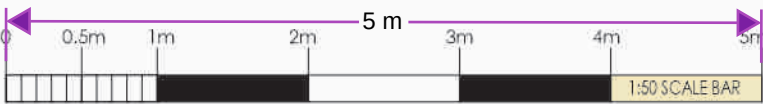

REVISIONS

SCALE	1:50	DRAWN	RFW
DATE	March 2025		

TITLE

Existing and Proposed Side Elevations East

PROJECT

Proposed First Floor and Single Storey Rear Extensions
& Carlton Road
Higham Kent ME3 7EB
for: **Mr L Dillon**

WARD + ASSOCIATES

THE HOO WROTHAM ROAD

MEOPHAM GRAVESEND KENT DA13 0HP

T: 01474 814195 M: 07771 843940
E: admin@wardassociates.co.uk W: www.wardassociates.co.uk
Skype User Name: rogerwardassociates

1224.WD.06