




Existing Side Elevation -1:50 WEST



Proposed Side Elevation -1:50 WEST

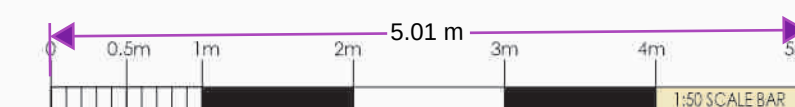

REVISIONS	
SCALE: 1:50	DRAWN: RFW
DATE: March 2025	
TITLES: Existing and Proposed Side Elevations West	
PROJECT: Proposed First Floor and Single Storey Rear Extensions & Carlton Road Higham Kent ME3 7EB for: Mr L Drillon	

WARD + ASSOCIATES
THE HOO WROTHAM ROAD
MEOPHAM GRAVESEND KENT DA13 0HP
T: 01474 814195 M: 07771 843940
E: admin@wardassociates.co.uk W: www.wardassociates.co.uk
Skype User Name: rogerwardassociates

1224.WD.05