


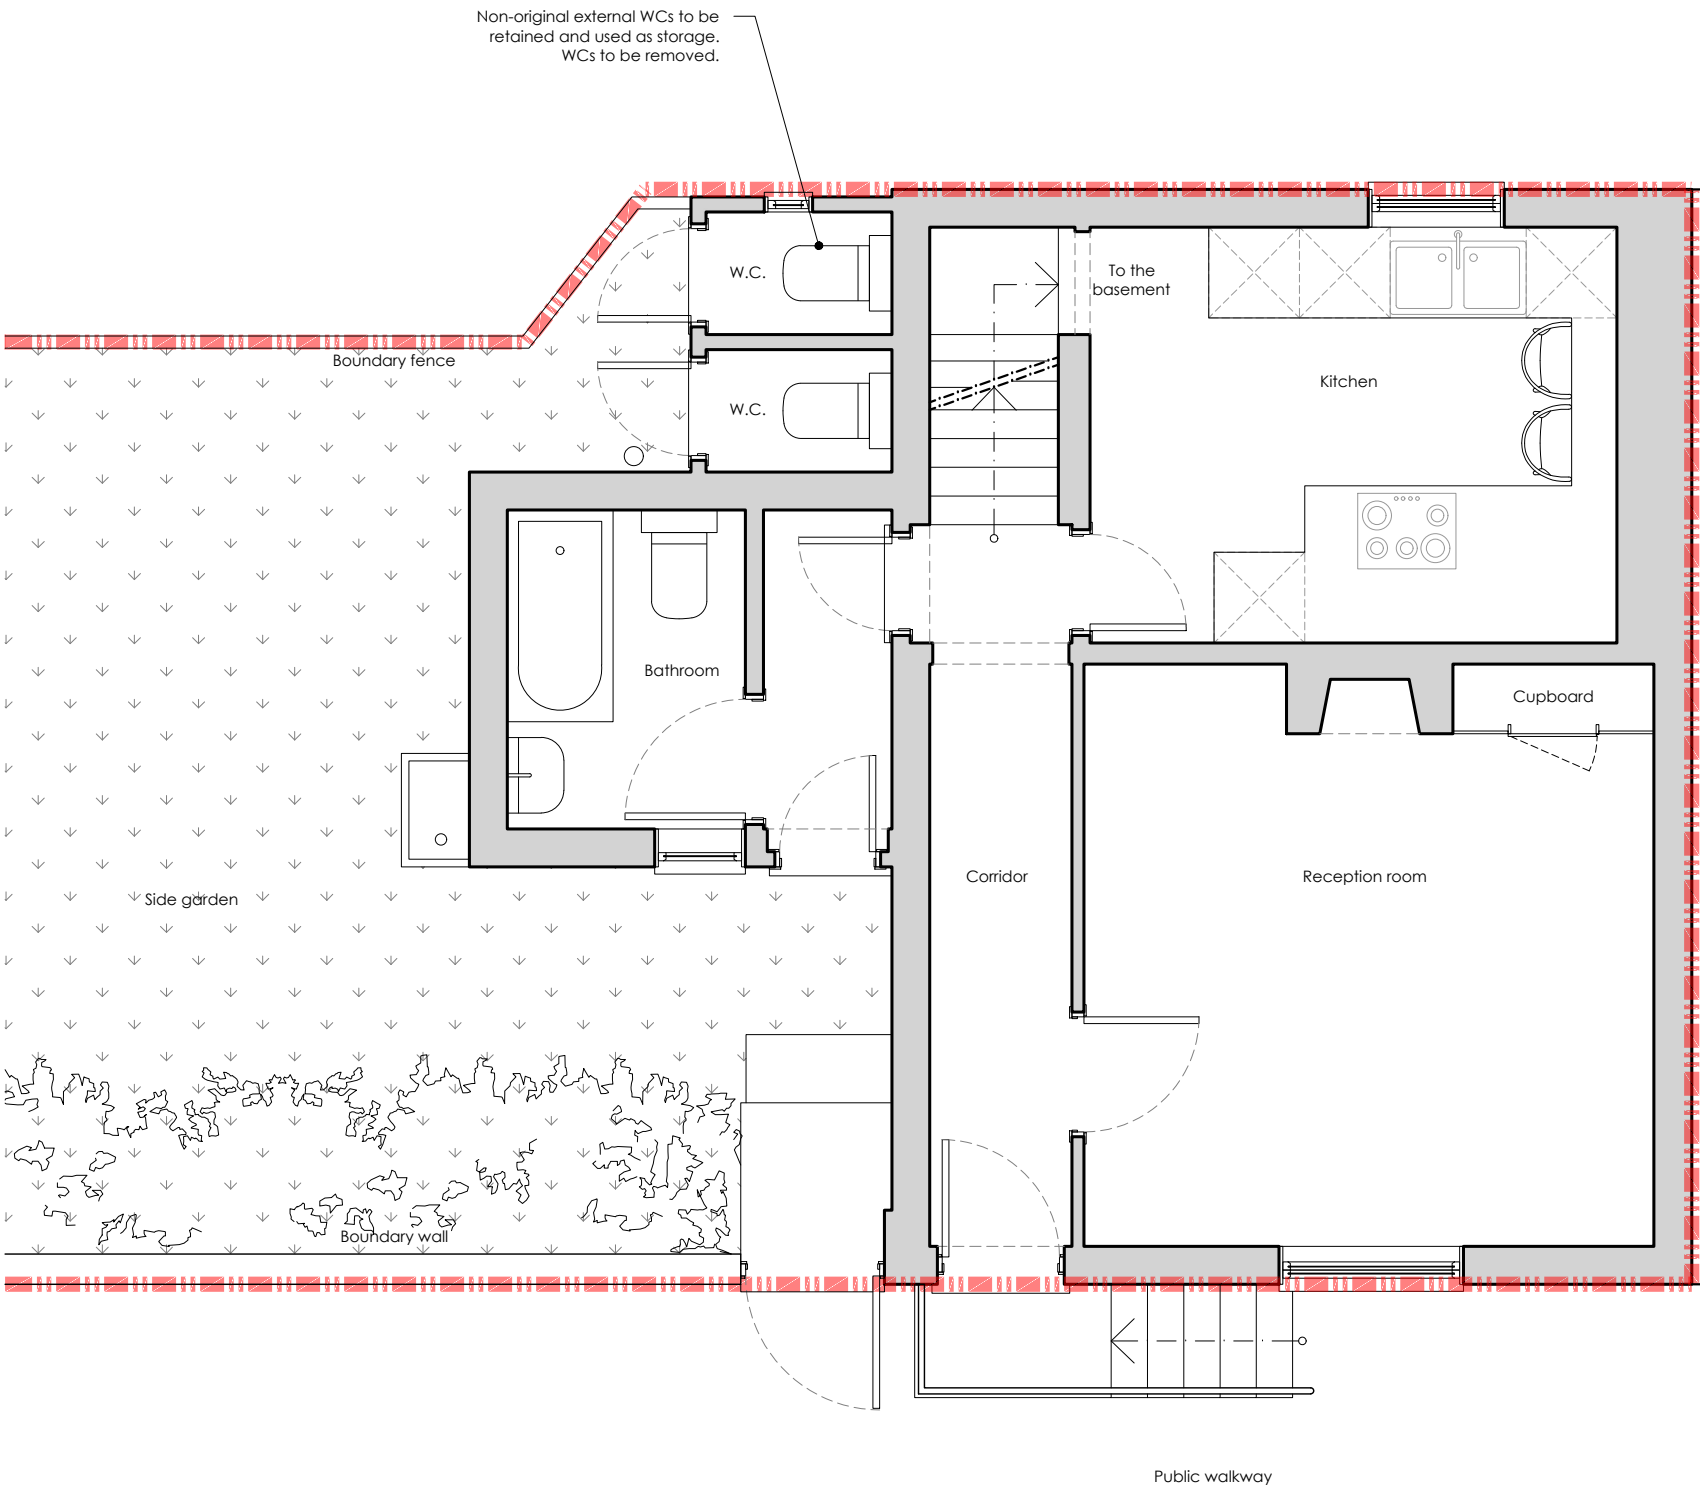

- NOTES:
1. All dimensions and levels are to be checked on site by the main contractor before work commences.
  2. The Architect is to be informed immediately of any discrepancies.
  3. Do not scale this drawing, use written dimensions only.
  4. All dimensions are in millimeters unless otherwise stated.
  5. If in doubt ask.

**14MP**  
14 Milton Place  
Gravesend  
DA12 2BT  
Kent



**Interior refurbishment**

**Ground Floor  
Existing**

|                  |               |
|------------------|---------------|
| <b>14MP02/EX</b> | <b>Rev.--</b> |
|------------------|---------------|

Status: Listed Building Consent

|            |         |
|------------|---------|
| 30-01-2025 | 1:50@A3 |
|------------|---------|

**GMA**  
**Giovanni Mastromartino Architect**  
Innovation Centre Medway  
Maidstone Road  
Rochester ME5 9FD  
M: +44(0)77 48231428  
gmarchitect20@gmail.com

