


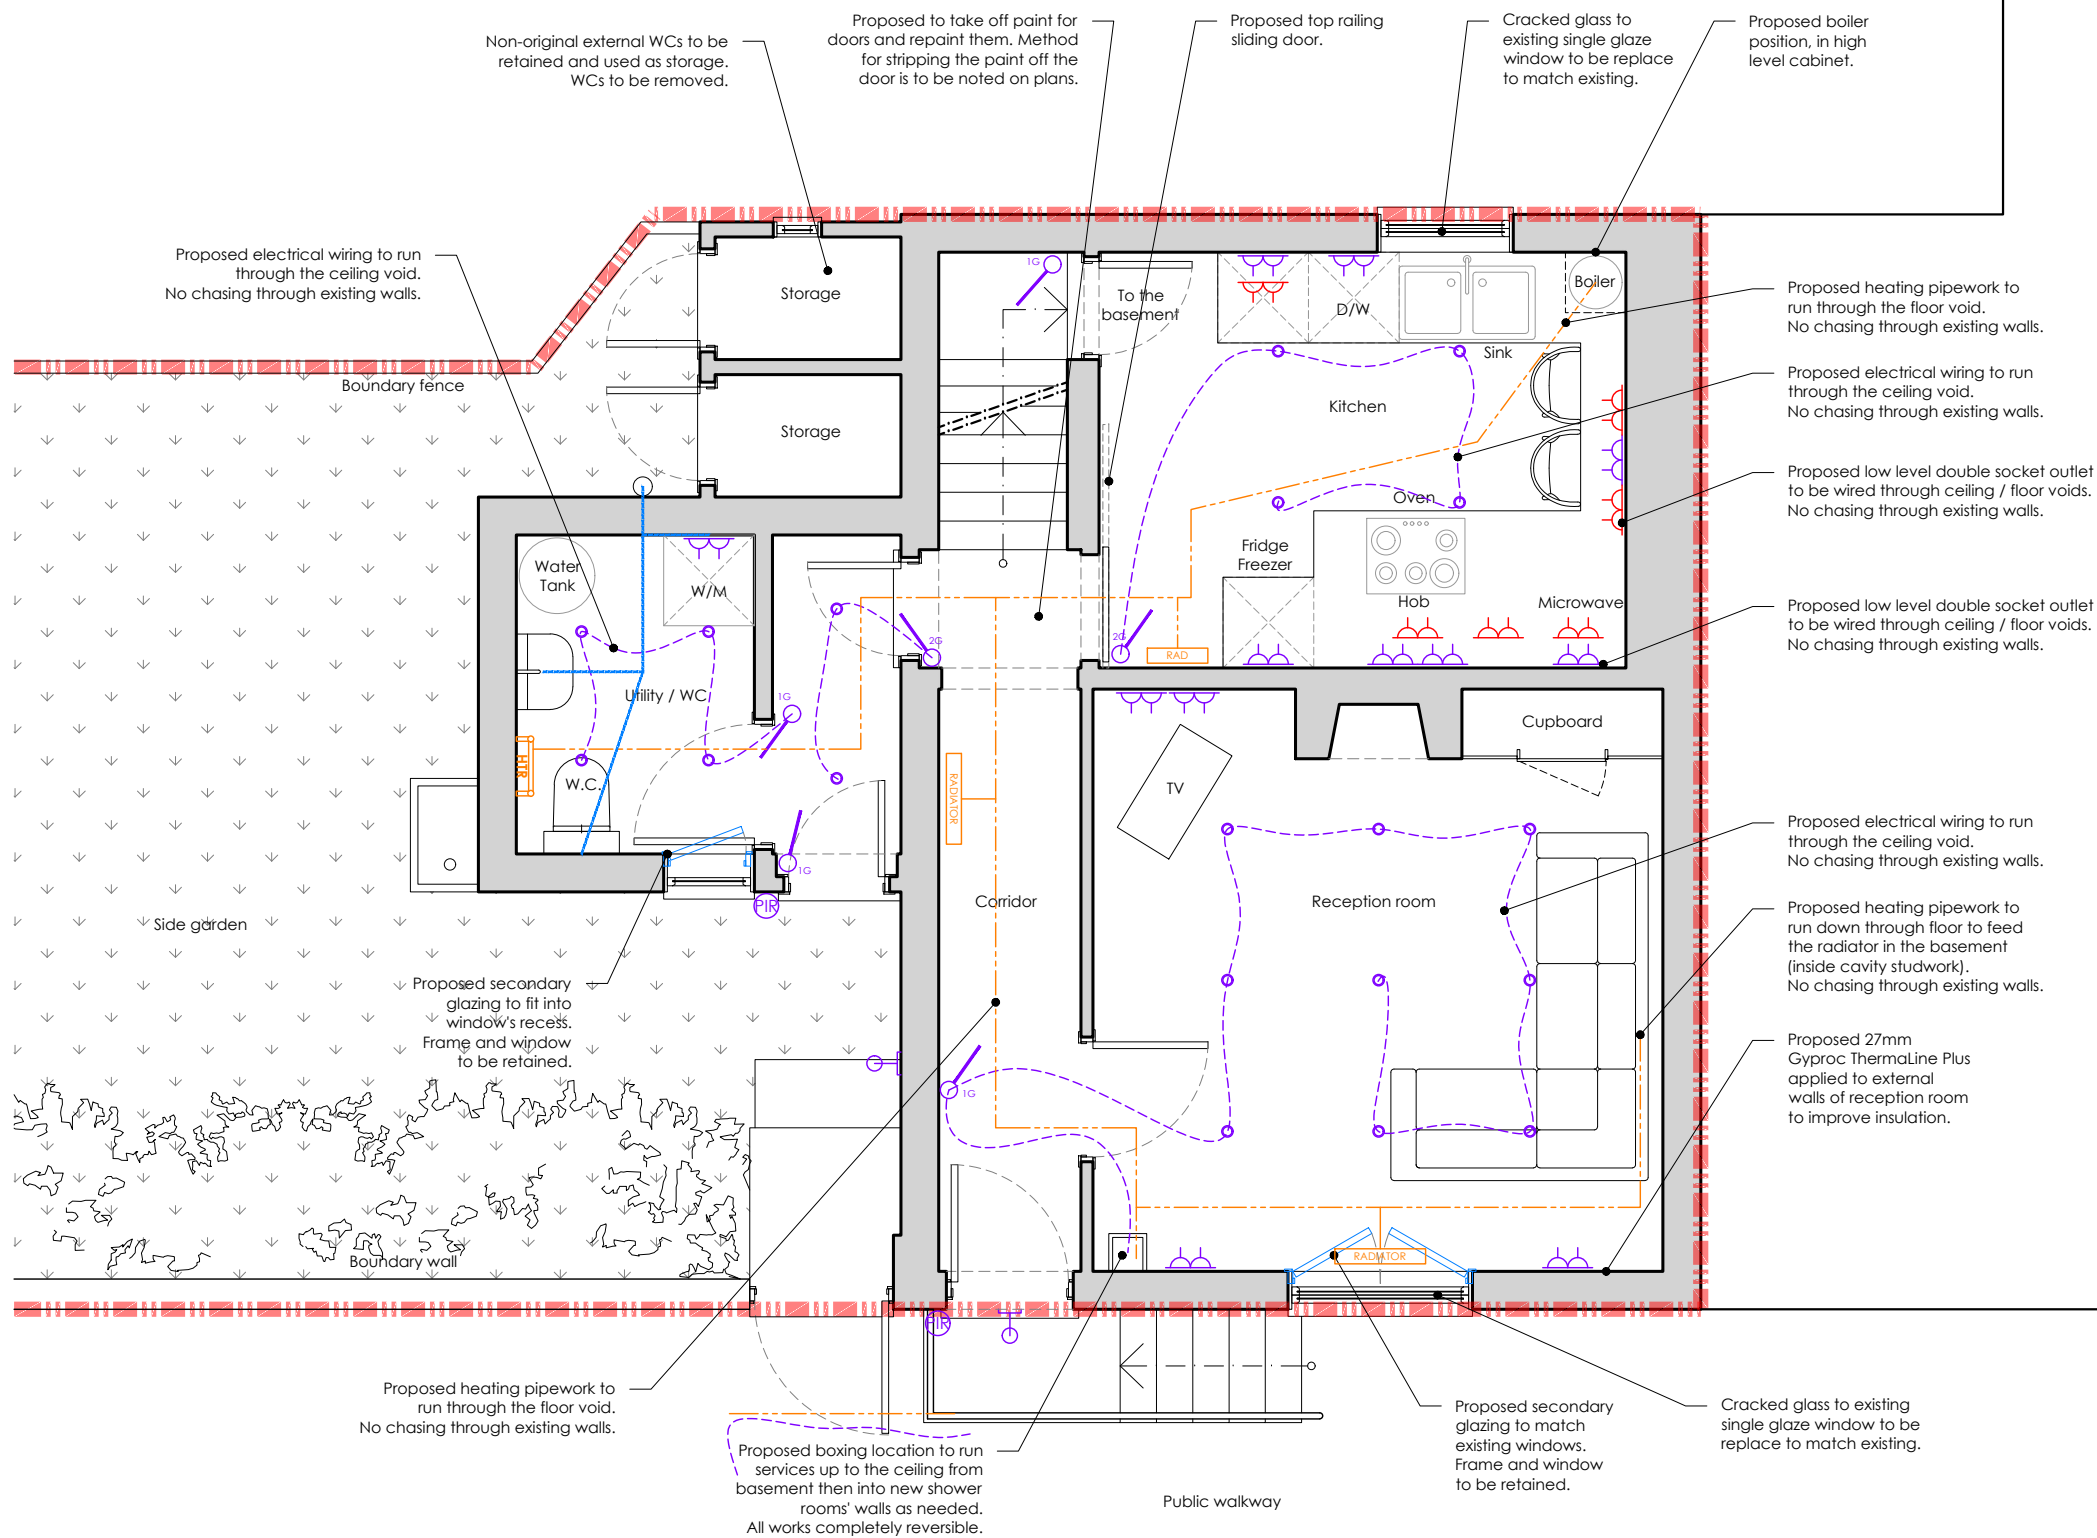

- NOTES:
1. All dimensions and levels are to be checked on site by the main contractor before work commences.
 2. The Architect is to be informed immediately of any discrepancies.
 3. Do not scale this drawing, use written dimensions only.
 4. All dimensions are in millimeters unless otherwise stated.
 5. If in doubt ask.

General Key

- Light switch
- Double Socket Outlet
- Double Socket Outlet above countertop
- Downlights
- External wall light
- P.I.R. switch
- Towel Heater
- Radiator
- Consumer Unit
- Electric wiring
- Heating pipework
- Waste waters

All pipe runs and wiring to go through the floor voids with exception to the boxing on ground floor (reception room). All other vertical runs will go in new shower rooms' studwork.

Proposed boxing location to run services up to the ceiling from basement then into new shower rooms' walls as needed.

All works completely reversible.

14MP
14 Milton Place
Gravesend
DA12 2BT
Kent



Interior refurbishment

**Ground Floor
Proposed**

14MP02/PR **Rev.--**

Status: Listed Building Consent

18-03-2025 1:50@A3

GMA
Giovanni Mastromartino Architect

Innovation Centre Medway
Maidstone Road
Rochester ME5 9FD
M: +44(0)77 48231428
gmarchitect20@gmail.com

