


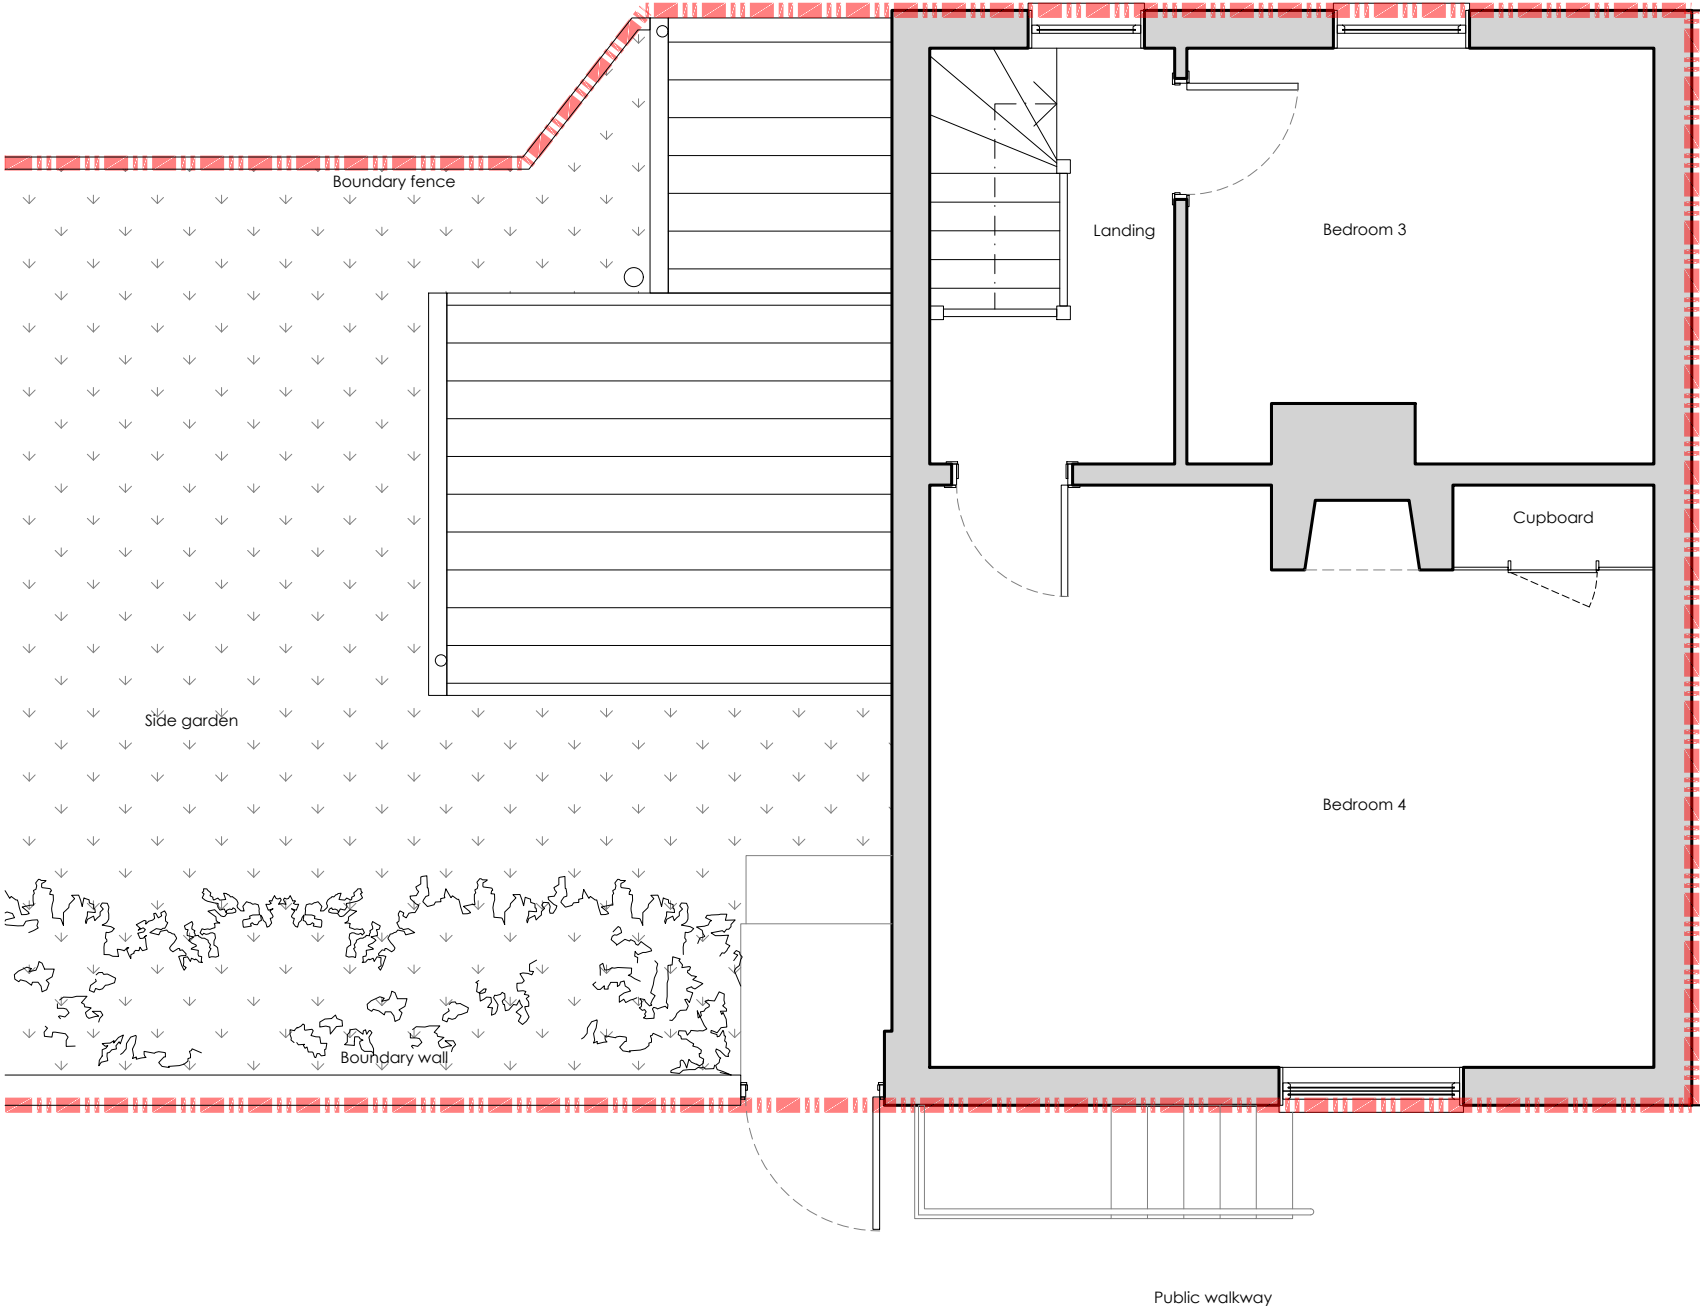

- NOTES:
1. All dimensions and levels are to be checked on site by the main contractor before work commences.
 2. The Architect is to be informed immediately of any discrepancies.
 3. Do not scale this drawing, use written dimensions only.
 4. All dimensions are in millimeters unless otherwise stated.
 5. If in doubt ask.

14MP
14 Milton Place
Gravesend
DA12 2BT
Kent



Interior refurbishment

**Second Floor
Existing**

14MP04/EX **Rev.--**

Status: Listed Building Consent

30-01-2025 1:50@A3

GMA
Giovanni Mastromartino Architect
Innovation Centre Medway
Maidstone Road
Rochester ME5 9FD
M: +44(0)77 48231428
gmarchitect20@gmail.com