


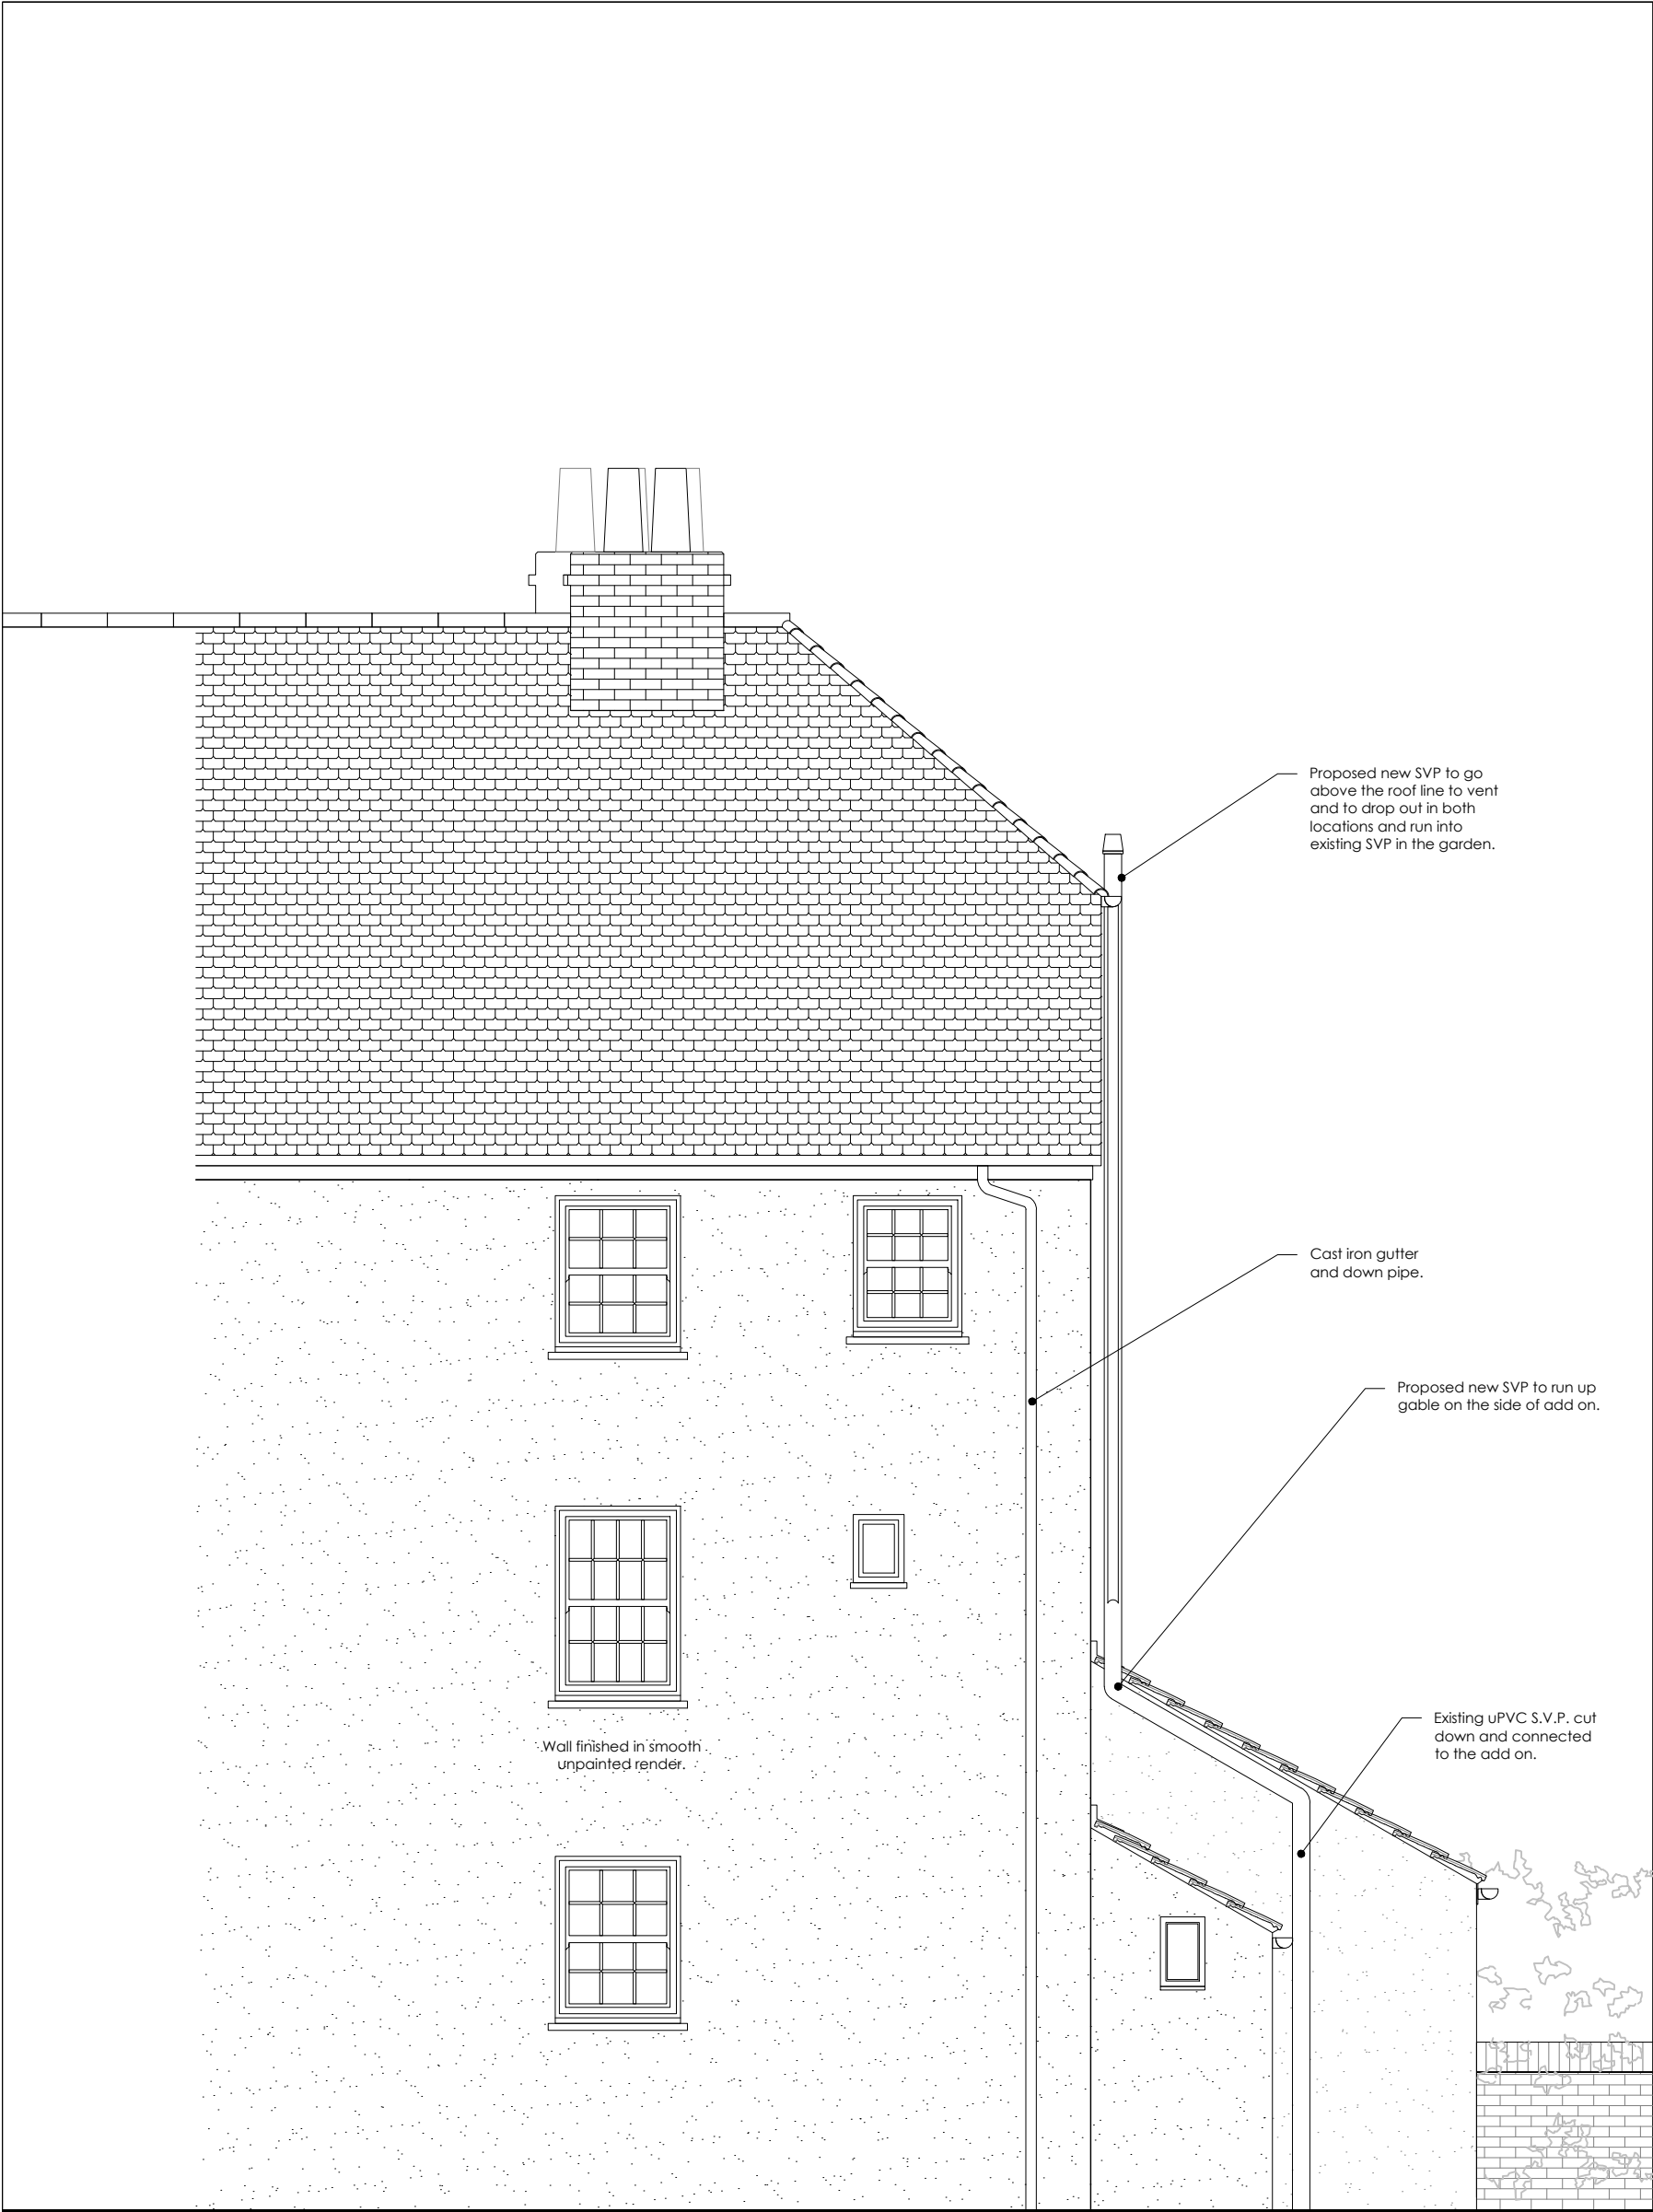

- NOTES:
1. All dimensions and levels are to be checked on site by the main contractor before work commences.
  2. The Architect is to be informed immediately of any discrepancies.
  3. Do not scale this drawing, use written dimensions only.
  4. All dimensions are in millimeters unless otherwise stated.
  5. If in doubt ask.

1 East Terrace

14 Milton Place

14 Milton Place - side garden

14 Milton Place

**14MP**  
14 Milton Place  
Gravesend  
DA12 2BT  
Kent

**Interior refurbishment**

**Rear Elevation  
Proposed - UNCHANGED**


**14MP07/PR**

**Rev.--**

Status: Listed Building Consent

18-03-2025

1:50@A3

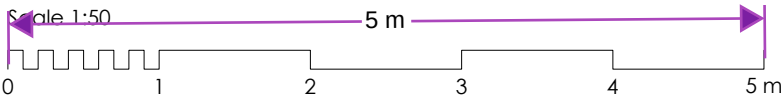

**GMA**  
**Giovanni Mastromartino Architect**  
Innovation Centre Medway  
Maidstone Road  
Rochester ME5 9FD  
M: +44(0)77 48231428  
gmarchitect20@gmail.com