




- NOTES:
- 1. All dimensions and levels are to be checked on site by the main contractor before work commences.
 - 2. The Architect is to be informed immediately of any discrepancies.
 - 3. Do not scale this drawing, use written dimensions only.
 - 4. All dimensions are in millimeters unless otherwise stated.
 - 5. If in doubt ask.

14MP
14 Milton Place
Gravesend
DA12 2BT
Kent

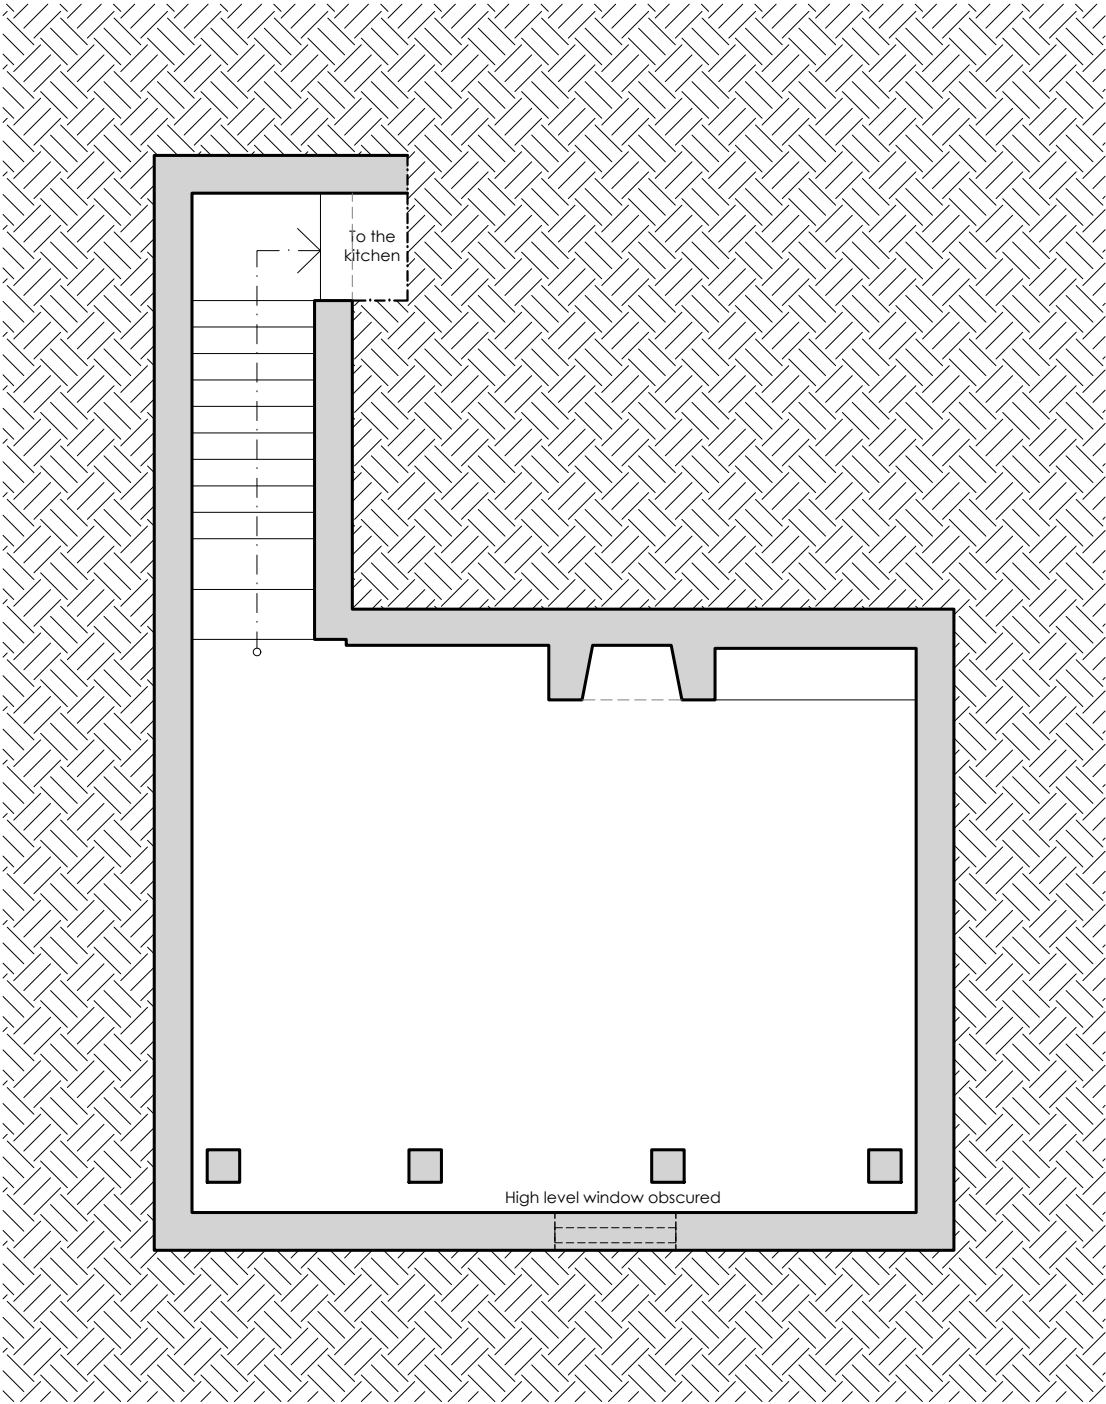

Interior refurbishment

Basement
Existing

14MP01/EX

Rev.--

Status: Listed Building Consent

30-01-2025

1:50@A3



Giovanni Mastro Martino Architect

Innovation Centre Medway
Maidstone Road
Rochester ME5 9FD
M: +44(0)77 48231428
gmarchitect20@gmail.com

