


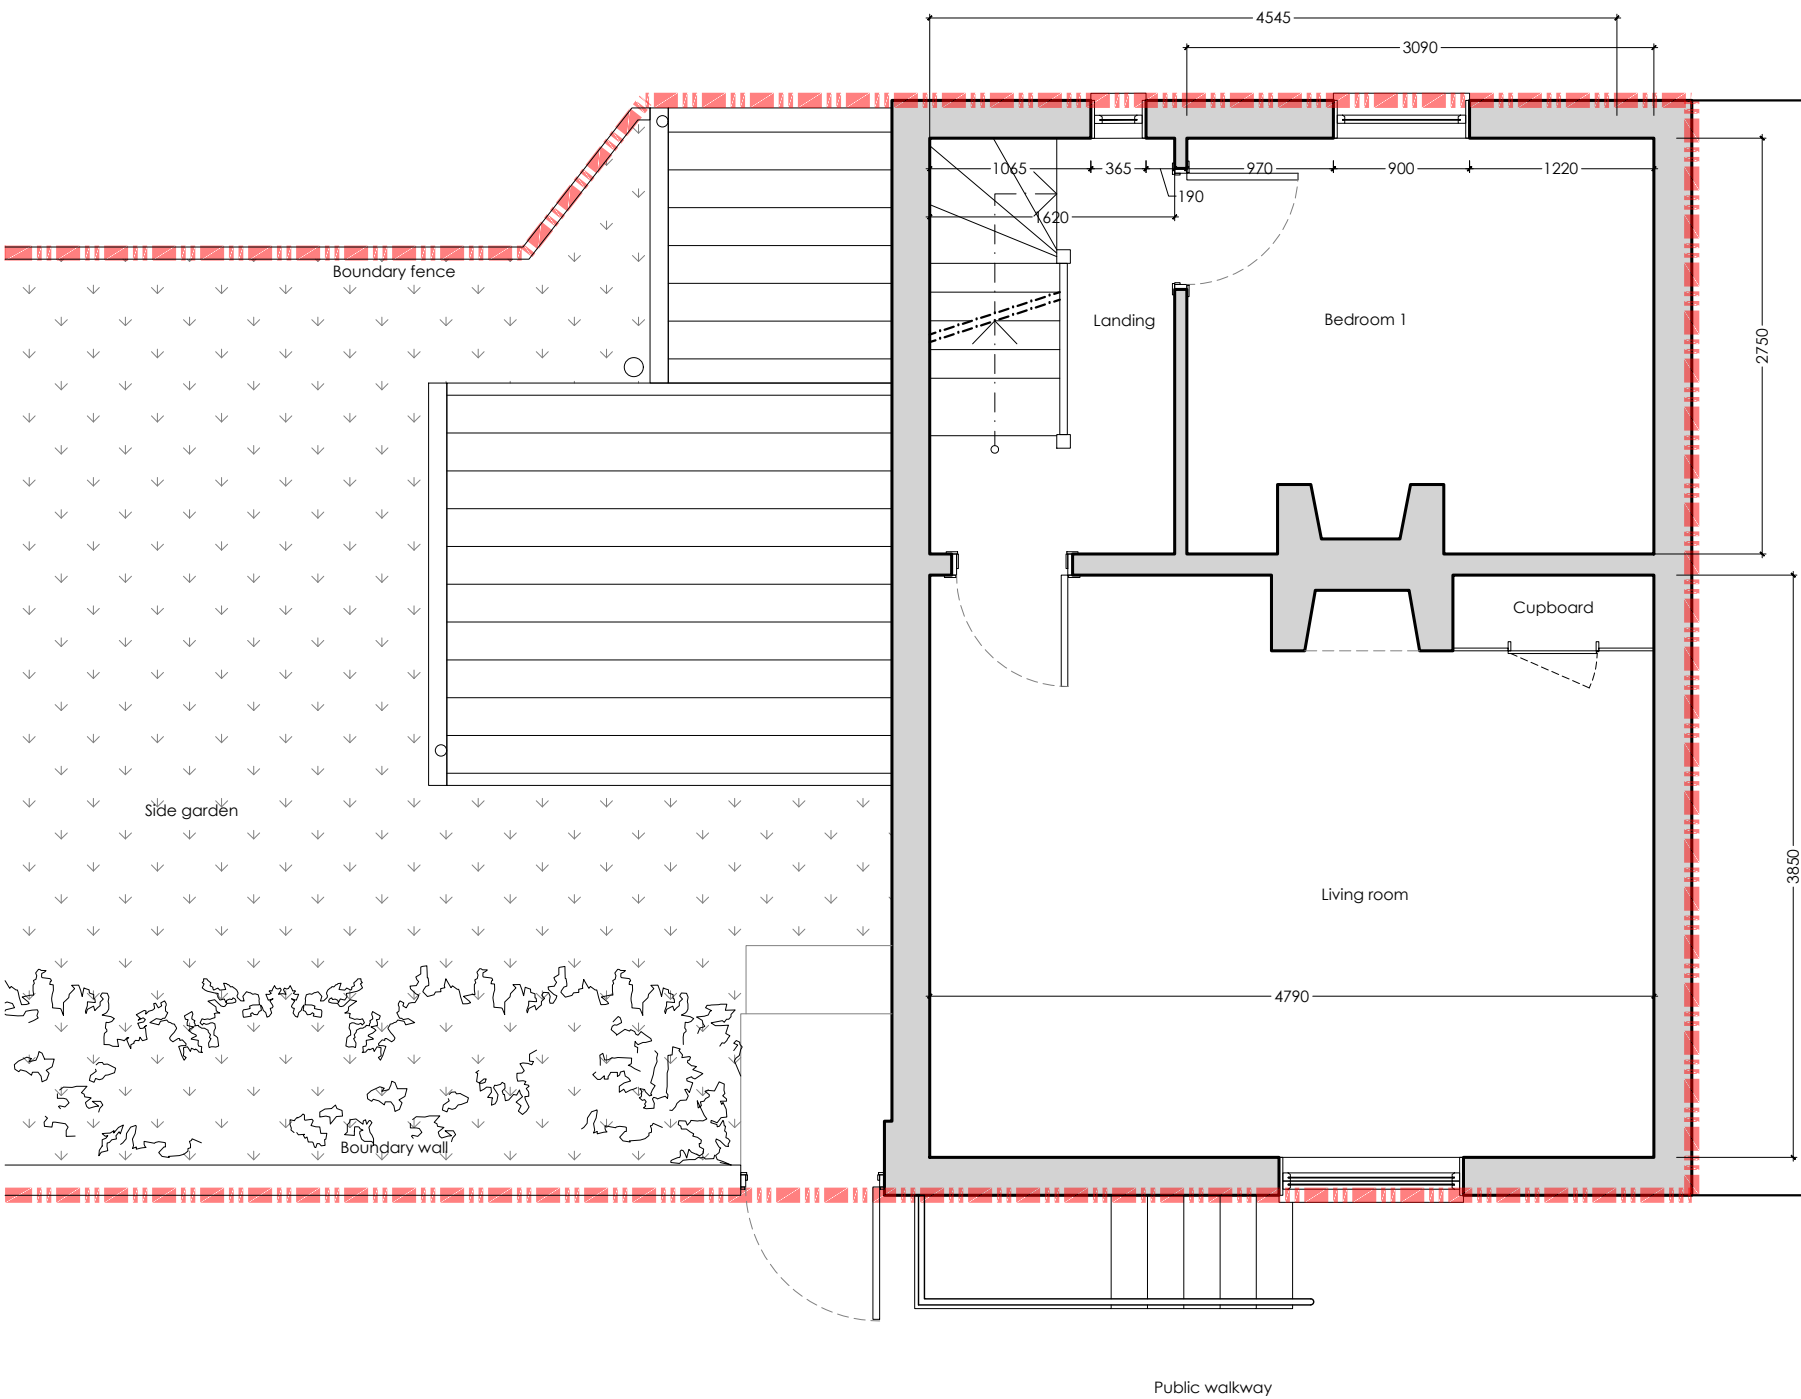

- NOTES:
- 1. All dimensions and levels are to be checked on site by the main contractor before work commences.
  - 2. The Architect is to be informed immediately of any discrepancies.
  - 3. Do not scale this drawing, use written dimensions only.
  - 4. All dimensions are in millimeters unless otherwise stated.
  - 5. If in doubt ask.

**14MP**  
14 Milton Place  
Gravesend  
DA12 2BT  
Kent



**Interior refurbishment**

**First Floor  
Existing**

|                  |               |
|------------------|---------------|
| <b>14MP03/EX</b> | <b>Rev.--</b> |
|------------------|---------------|

Status: Listed Building Consent

|            |         |
|------------|---------|
| 30-01-2025 | 1:50@A3 |
|------------|---------|

**GMA**  
**Giovanni Mastromartino Architect**

Innovation Centre Medway  
Maidstone Road  
Rochester ME5 9FD  
M: +44(0)77 48231428  
gmarchitect20@gmail.com

