



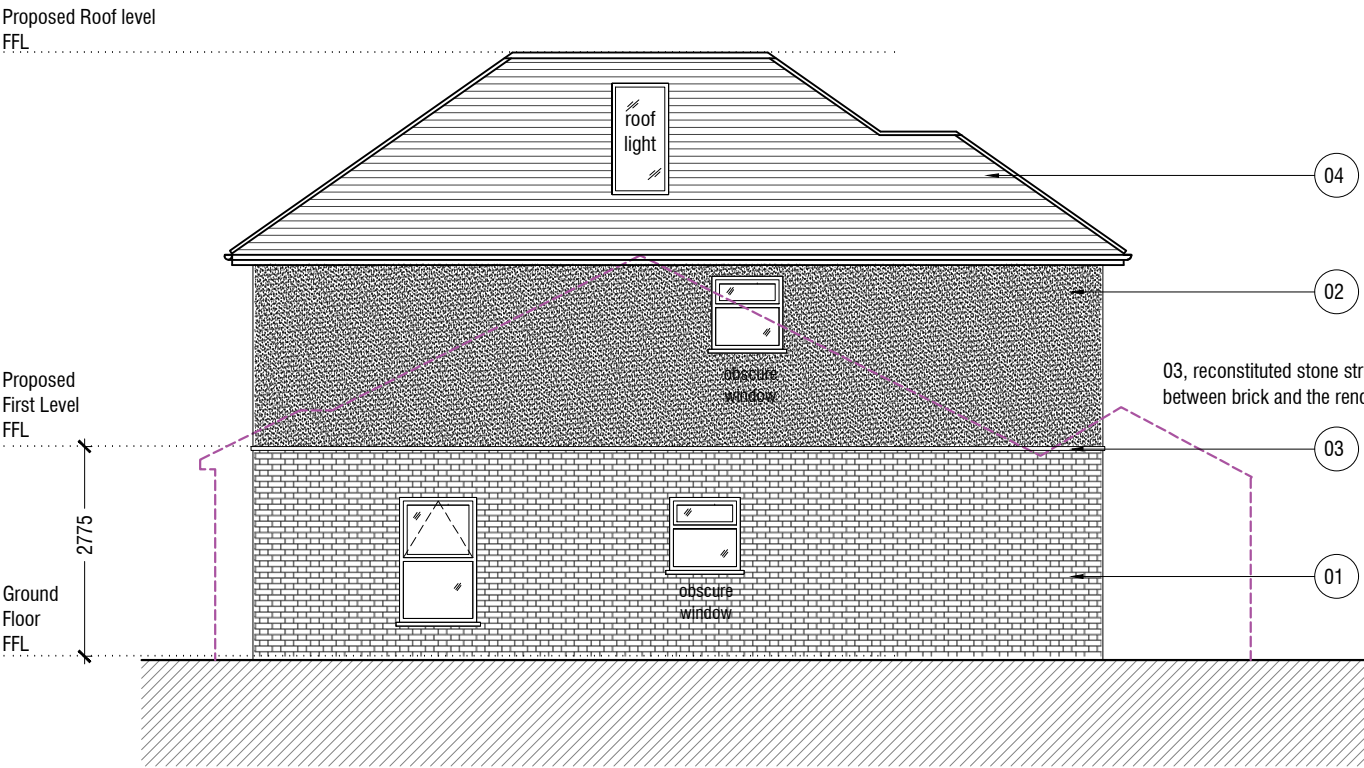


PROPOSED SIDE ELEVATION E2
Scale 1:100

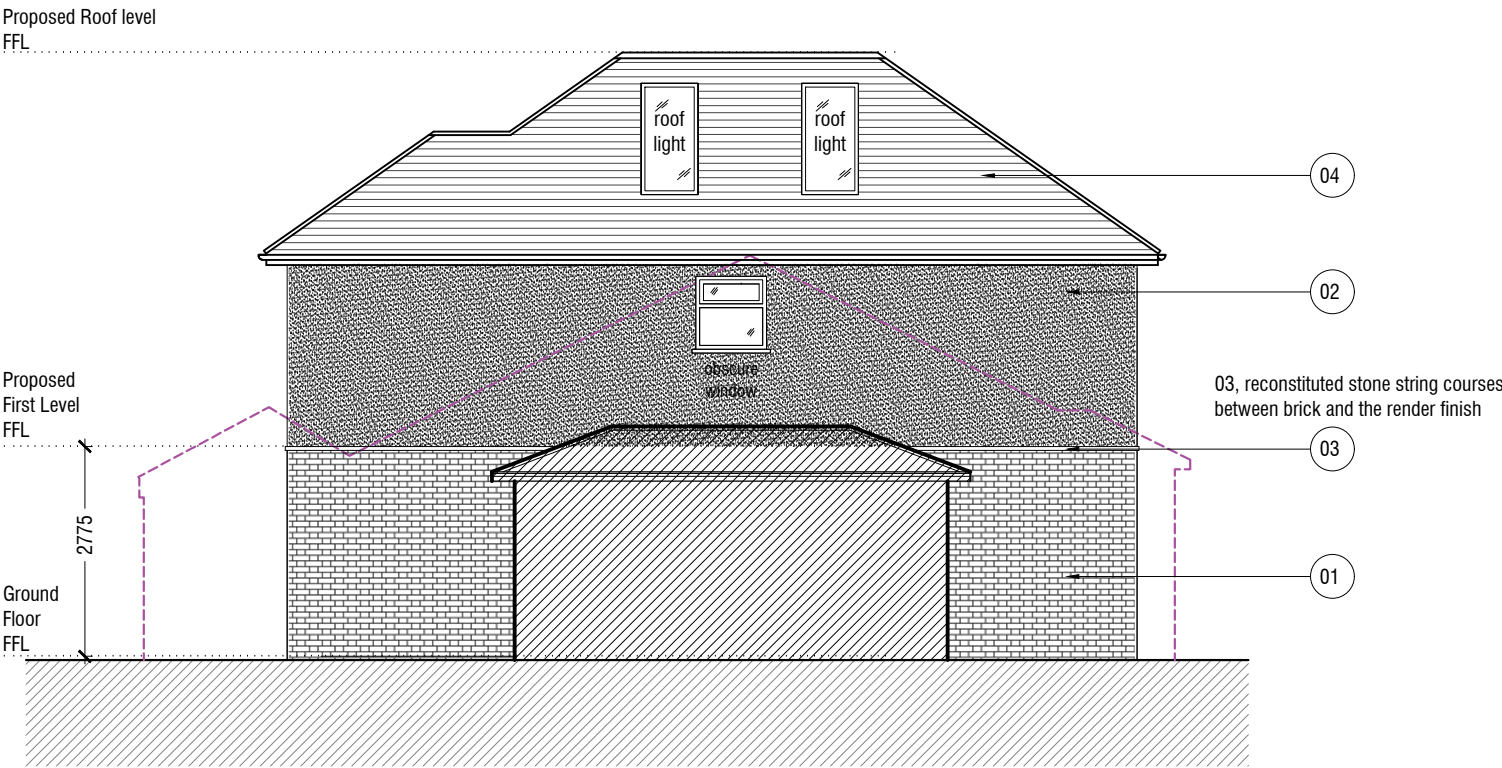


PROPOSED SIDE ELEVATION E4
Scale 1:100


Proposed Material Legend

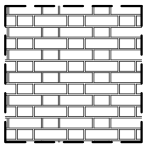

01, External walls, flemish bond wall

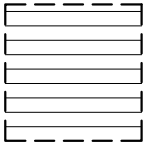

04, Roof, clay tiled roof

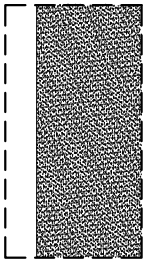

02, Wall, render finish

Existing building line

