



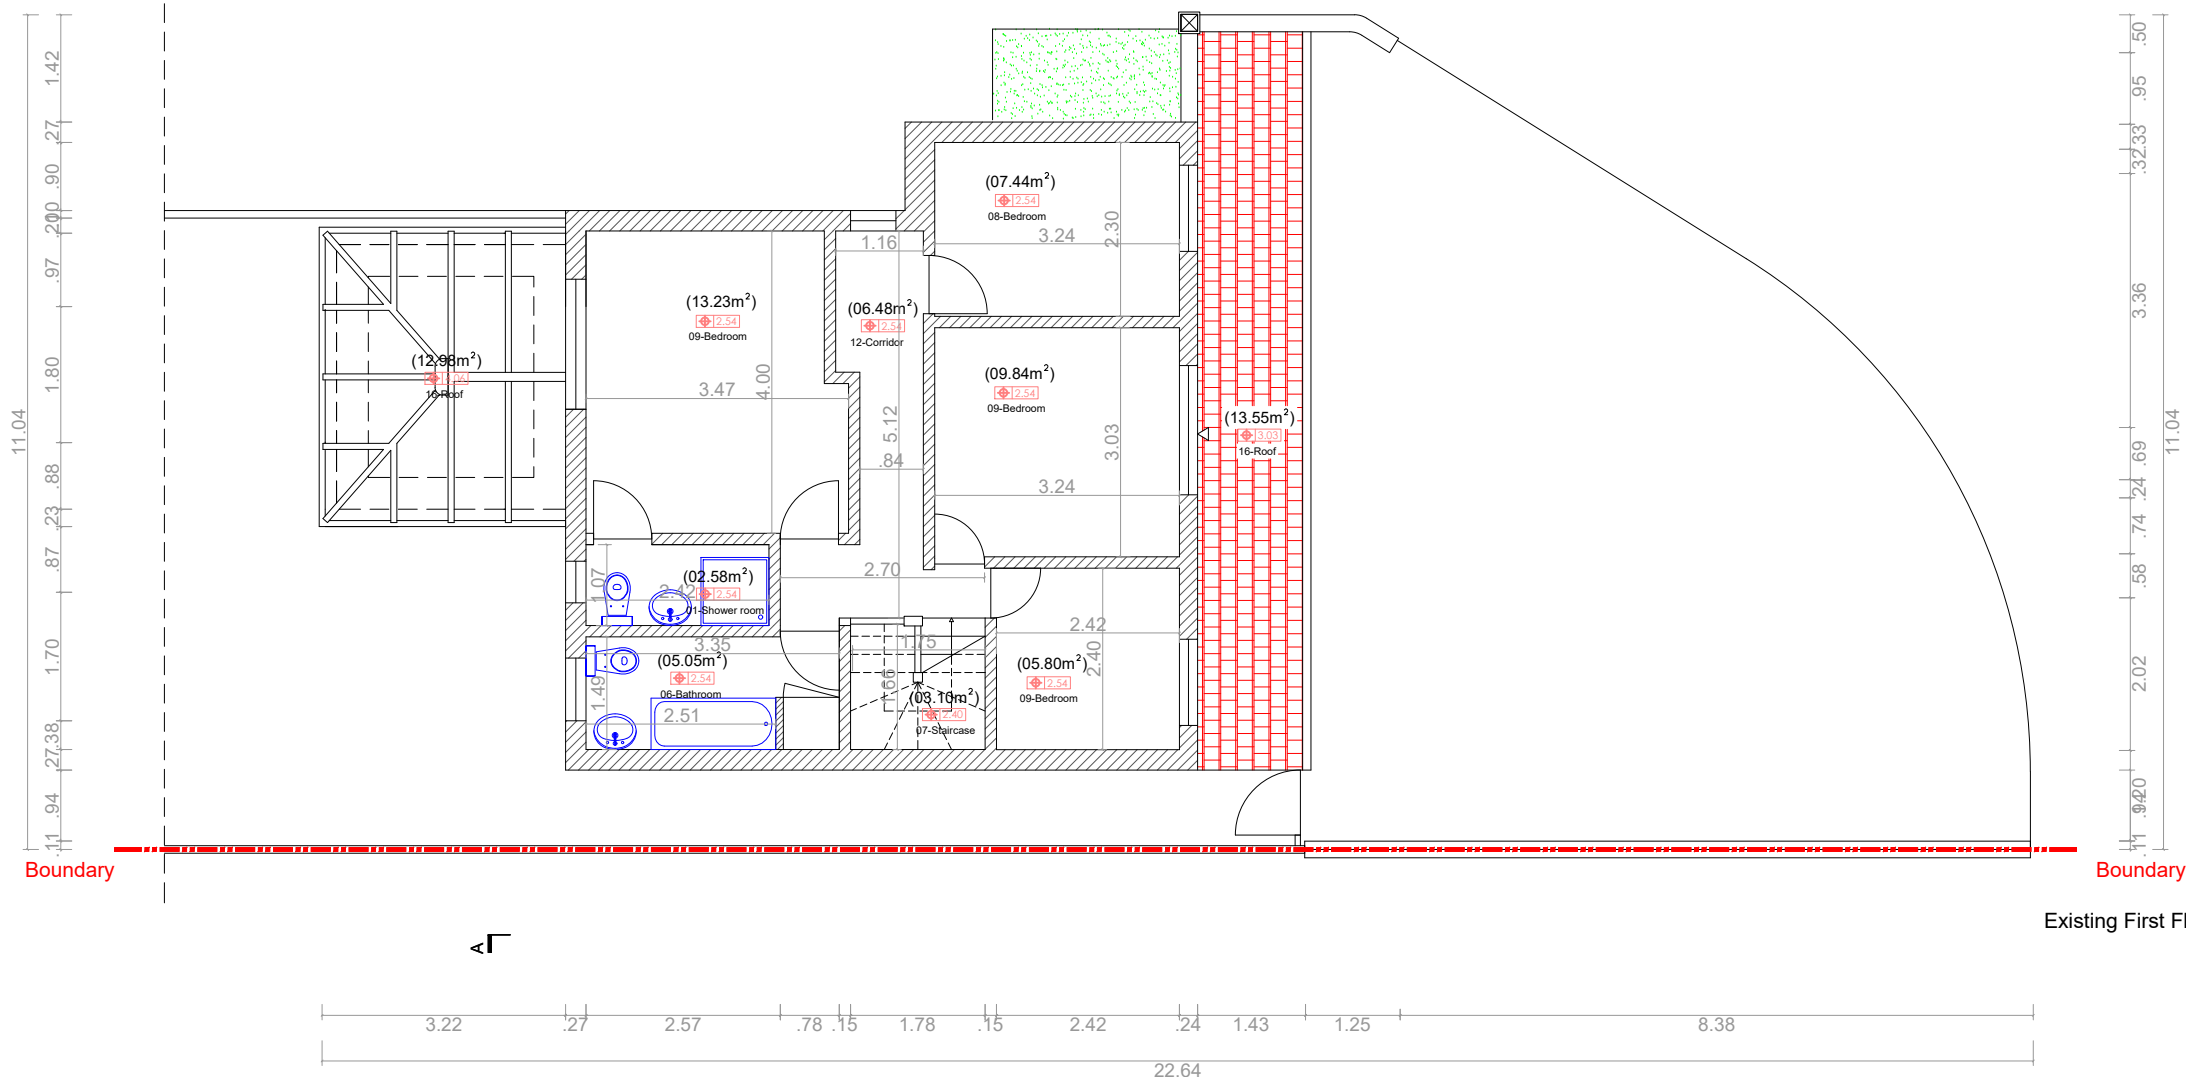

Legend :

- 01- Shower room
- 02- Conservatory
- 03- Lounge room
- 04- Dining room
- 05- Living room
- 06- Bathroom
- 07- Staircase
- 08- Driveway
- 09- Bedroom
- 10- Entrance
- 11- Footpath
- 12- Corridor
- 13- Kitchen
- 14- Garage
- 15- Toilet
- 16- Roof

Status:
This drawing is intended for the purpose indicated in the status box only.
Do not scale from this drawing. All dimensions shown must be checked on site and discrepancies verified with the contract administrator.
This drawing must be read in conjunction with relevant Details and specifications show.

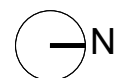

Proj:	Single Storey Rear extension			Date:	December 2021	ARCH. 3
Prop:	Sukhbir Nagra			Loc:	39 The Hedgerows Kent DA11 8BE	
Drawing	Existing: First floor			Act:	Paulo do Nascimento Pinheiro Afonso Architect	