


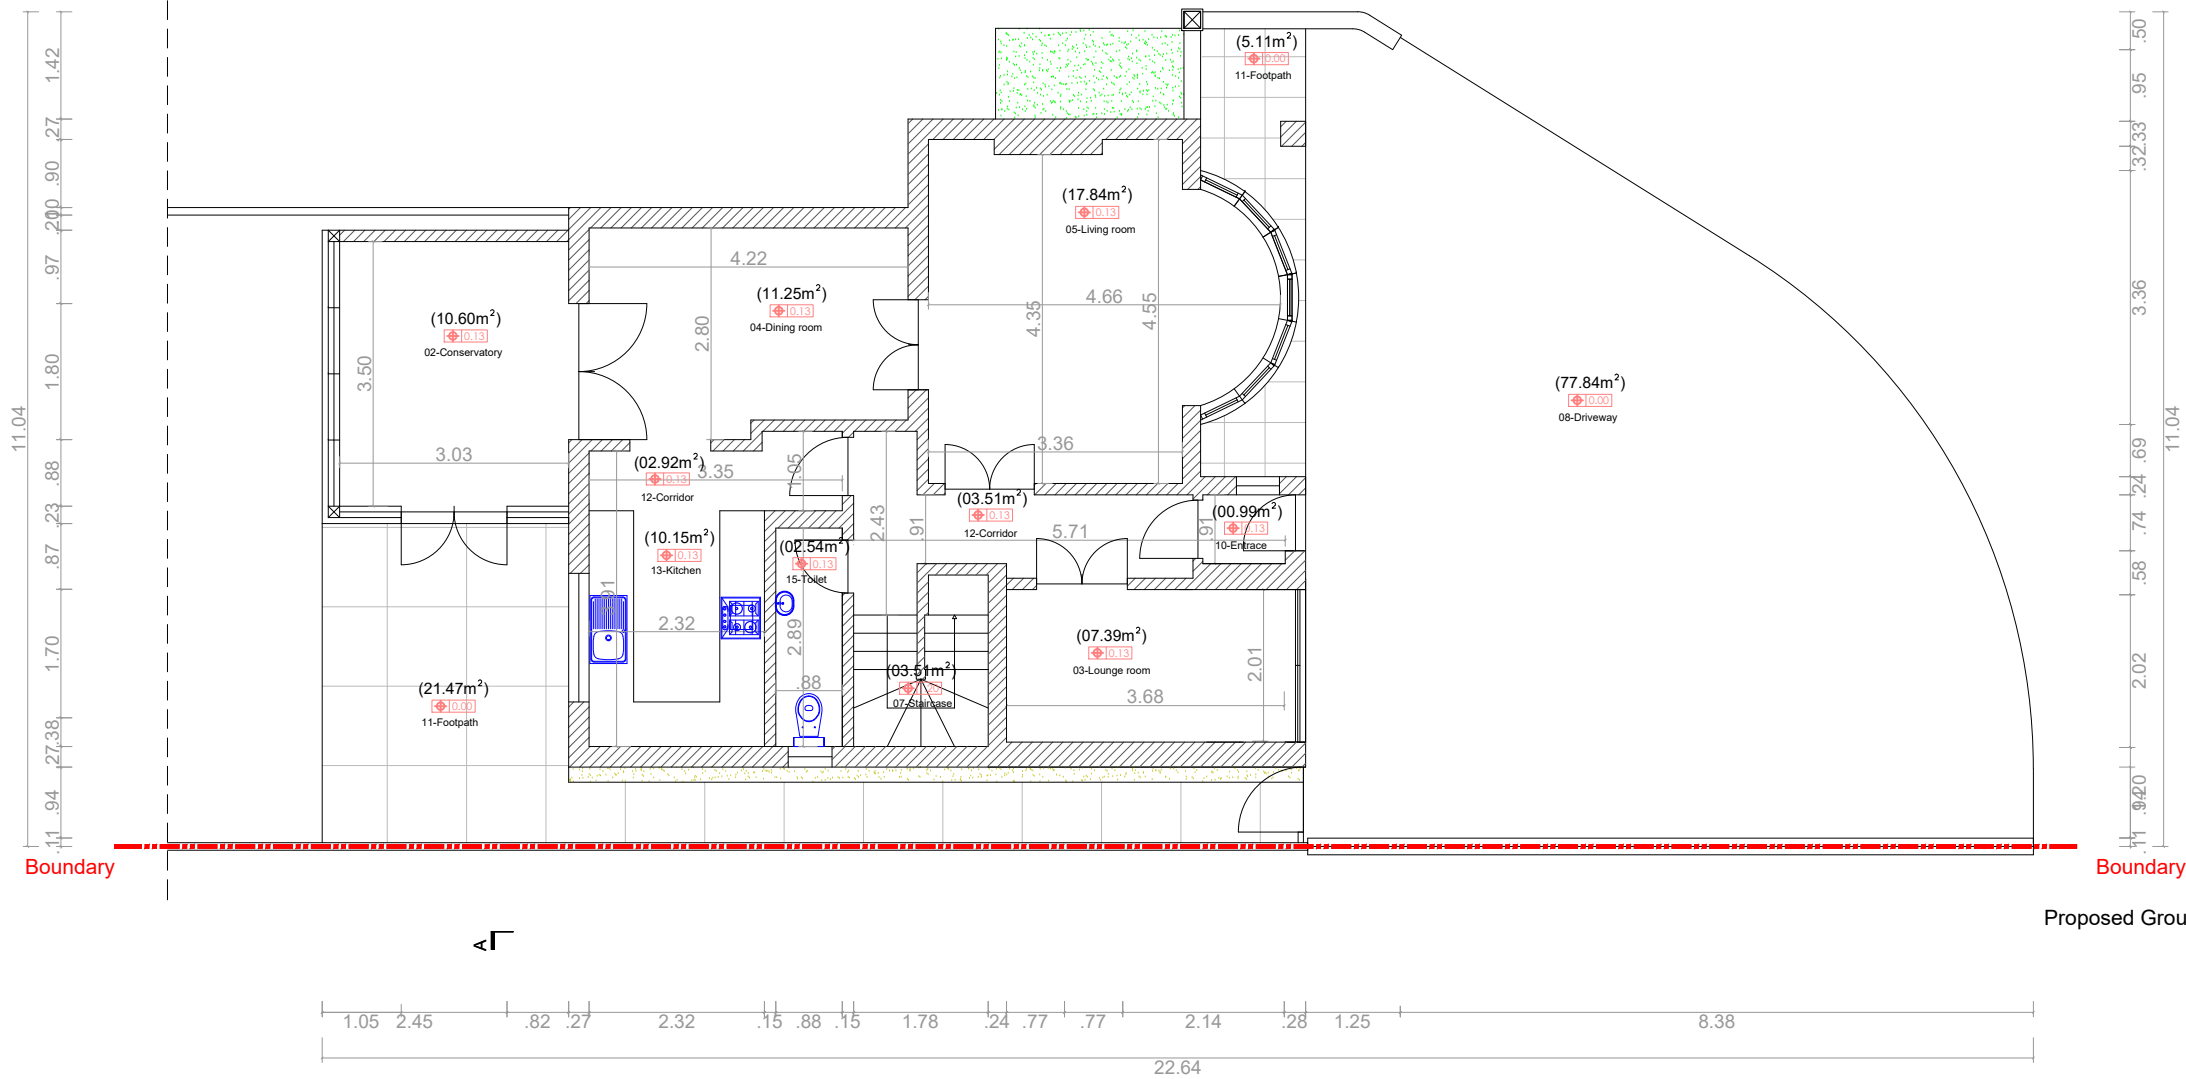

Boundary


Boundary

Proposed Ground Floor

Legend :

- 01- Shower room
- 02- Conservatory
- 03- Lounge room
- 04- Dining room
- 05- Living room
- 06- Bathroom
- 07- Staircase
- 08- Driveway
- 09- Bedroom
- 10- Entrance
- 11- Footpath
- 12- Corridor
- 13- Kitchen
- 14- Garage
- 15- Toilet
- 16- Roof

Status:
This drawing is intended for the purpose indicated in the status box only.
Do not scale from this drawing. All dimensions shown must be checked on site and discrepancies verified with the contract administrator.
This drawing must be read in conjunction with relevant Details and specifications shown.

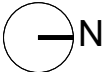

Proj:	Single Storey Rear extension				Date:	December 2021	ARCH.
Prop:	Sukhbir Nagra	Loc:	39 The Hedgerows Kent DA11 8BE		Esc:	1/100	
Drawing 8.38	Existing:		Act:	Paulo do Nascimento Pinheiro Afonso Architect			
	Ground floor						