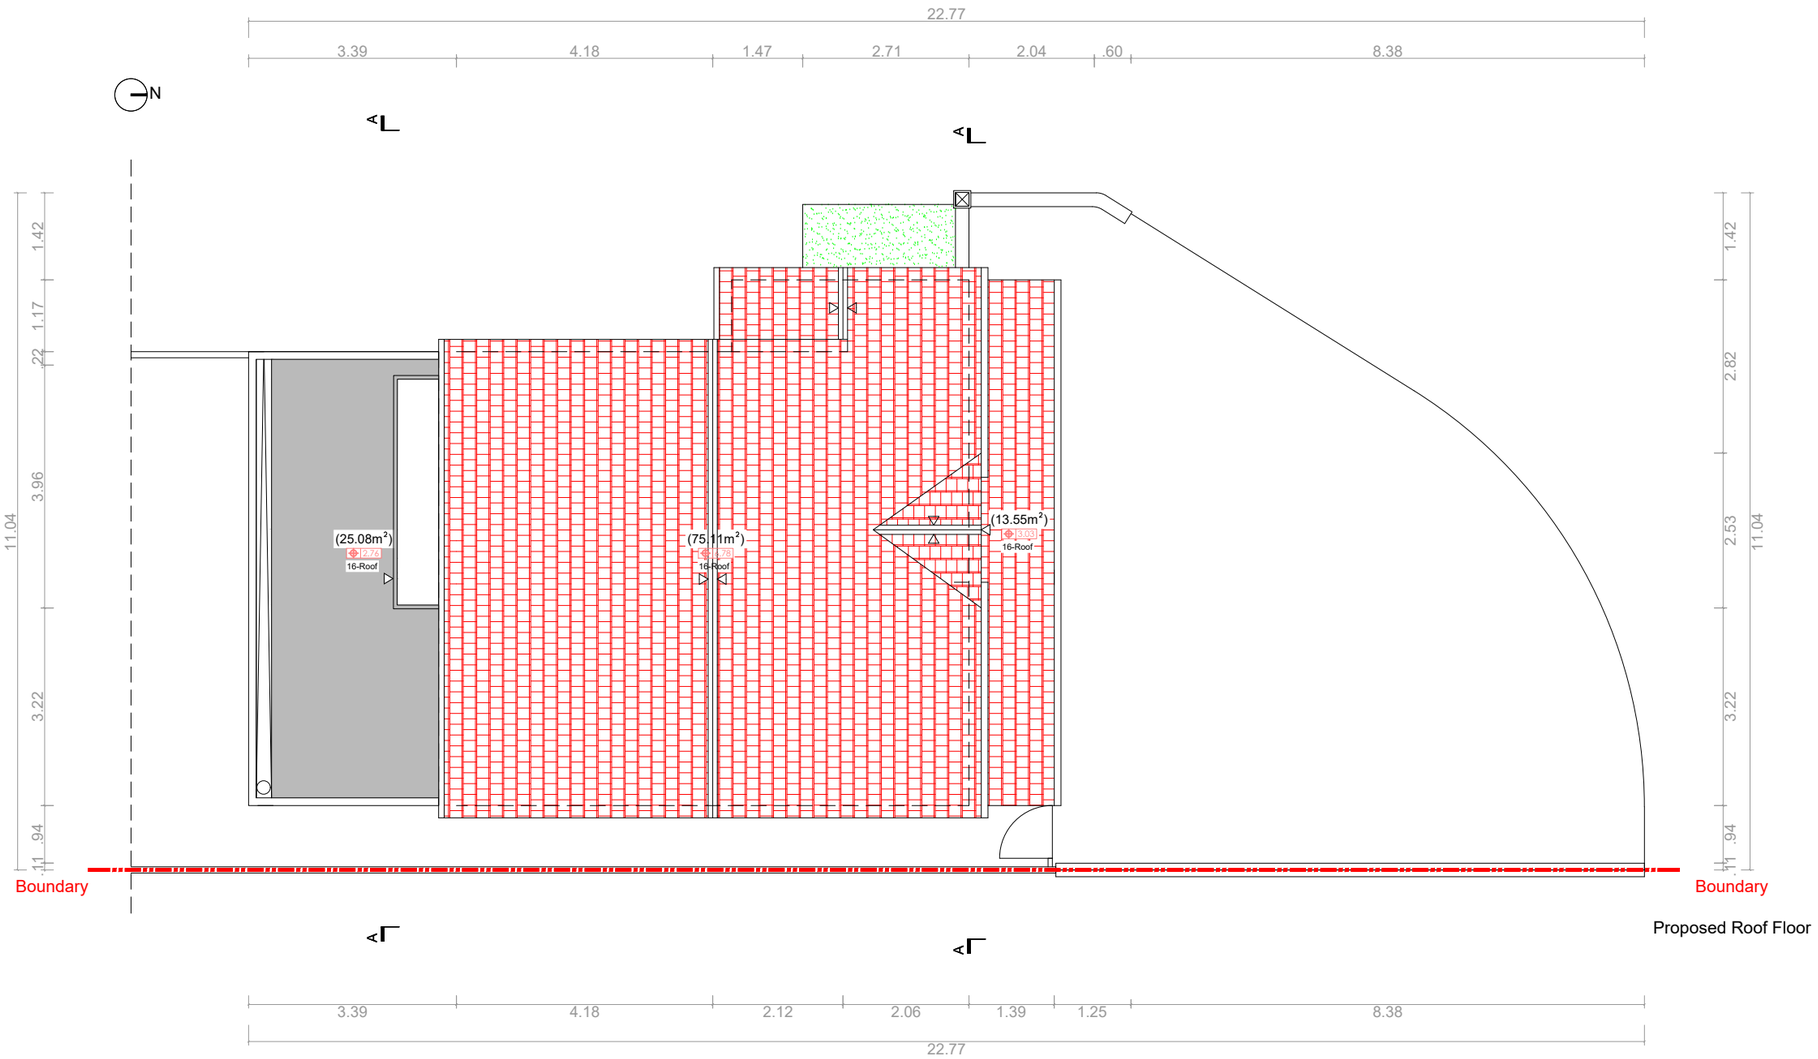

Legend :

01- Shower room
02- Conservatory
03- Lounge room
04- Dining room
05- Living room
06- Bathroom
07- Staircase
08- Driveway
09- Bedroom
10- Entrance
11- Footpath
12- Corridor
13- Kitchen
14- Garage
15- Toilet
16- Roof

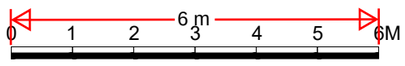

Status:
This drawing is intended for the purpose indicated in the status box only.
Do not scale from this drawing. All dimensions shown must be checked on site and discrepancies verified with the contract administrator.
This drawing must be read in conjunction with relevant Details and specifications show.

N

Proj:	Single Storey Rear extension			Date:	December 2020	ARCH.
Prop:	Sukhbir Nagra	Loc:	39 The Hedgerows Kent DA11 8BE	Esc:	1/100	
Drawing	Proposed: Roof floor			Refª:		12
		Act:	Paulo do Nascimento Pinheiro Afonso Architect			