




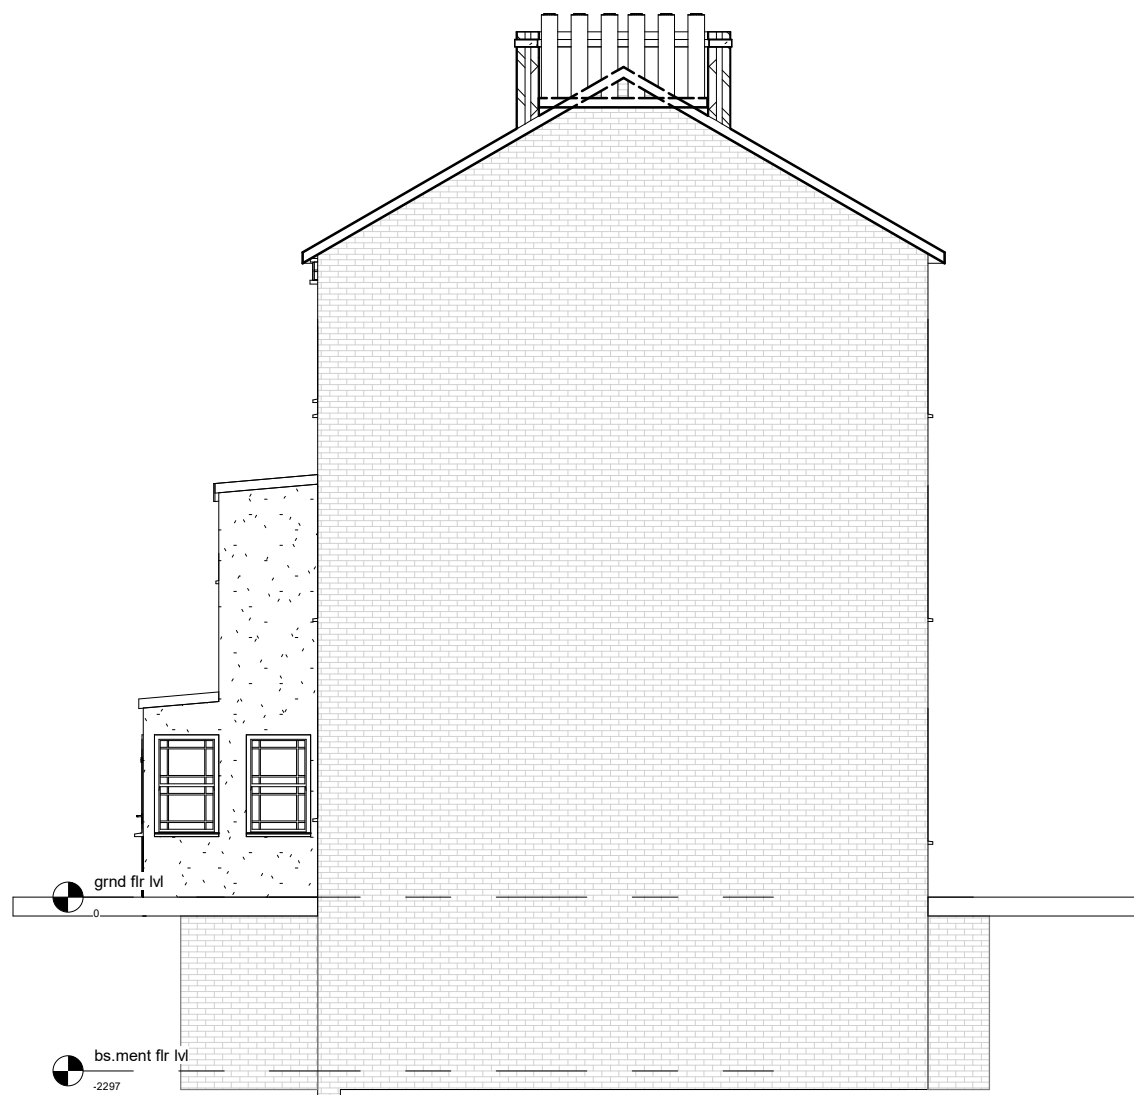

Existing Elevation-Left side

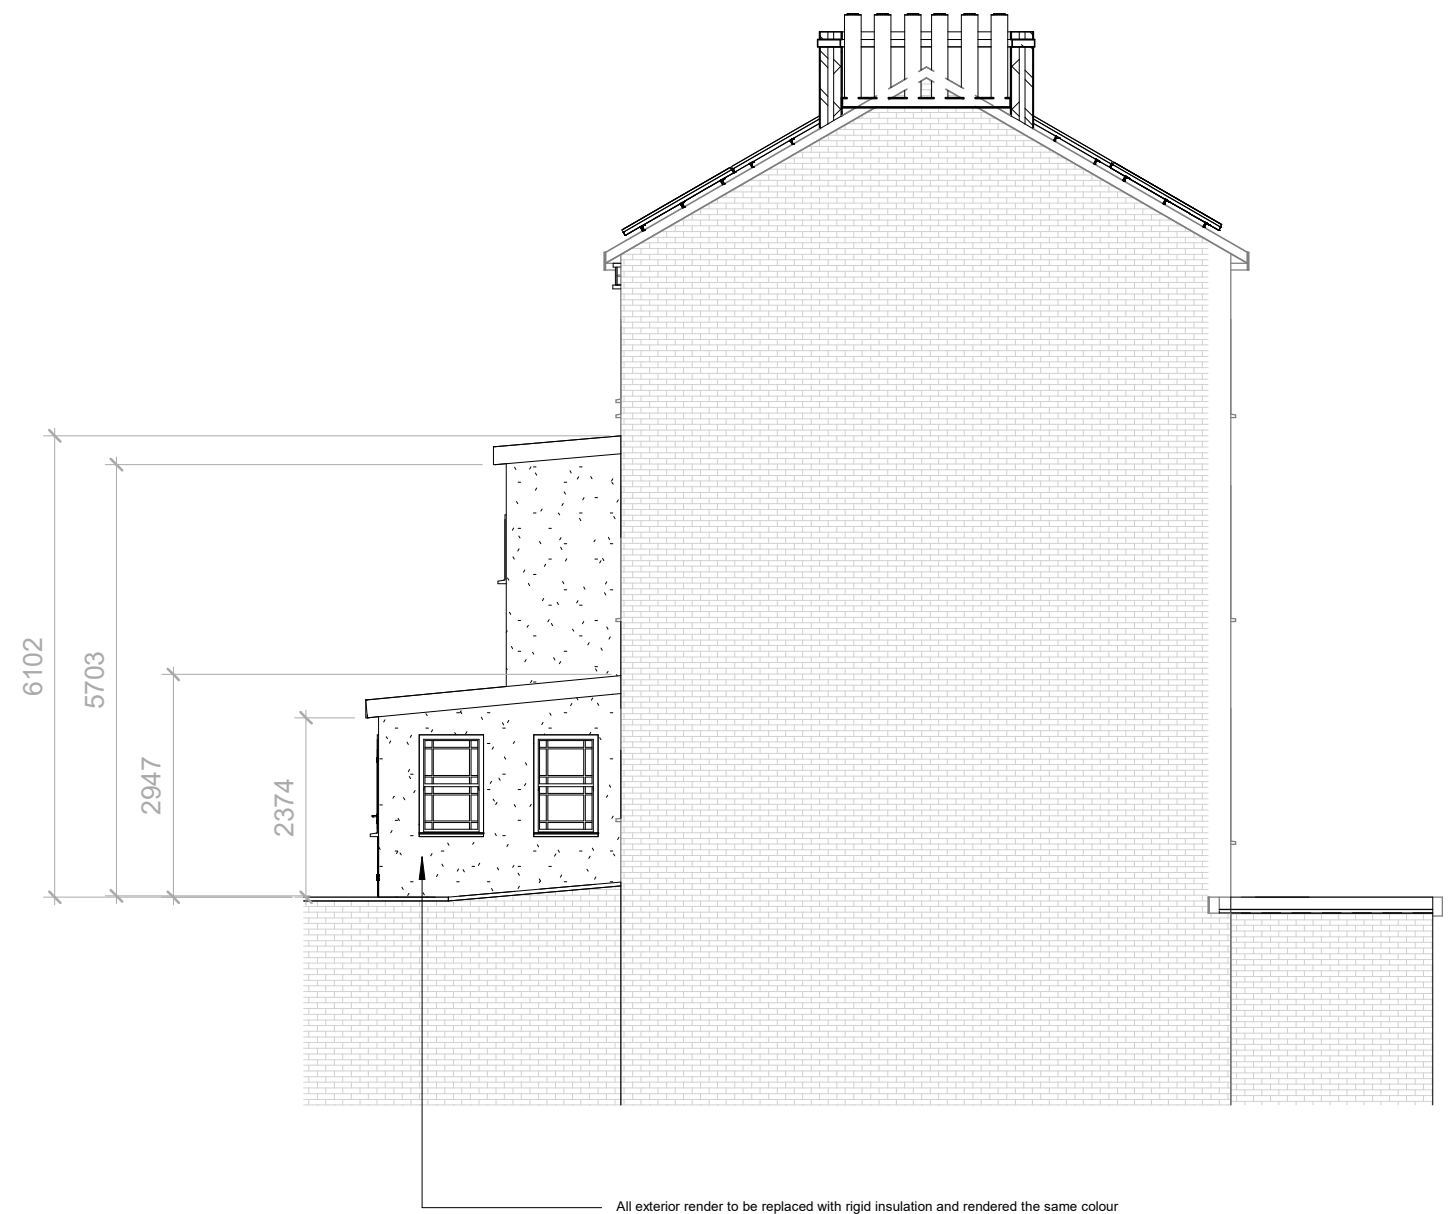

Proposed Elevation-Left side

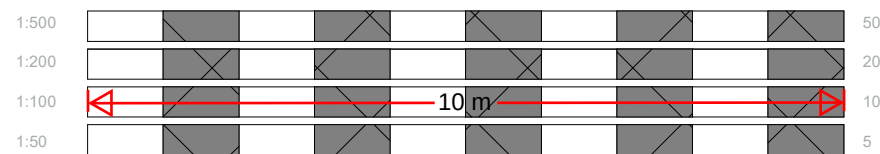

All measurement to be checked on site prior to any commenment
(C) Copyright of Parkers Design (Southern) Limited. Any reproduction of these drawings will require written authority from the copyright owner.

Parkers Design Limited - The Studio @ 90, PO9 2PR

www.pexd.co.uk - info@parkersdesign.com - 07776 008822

PROJECT

109 Darnley Road DA11 0SH

SHEET

Elevations-Left side

CLIENT

Lenton-Magor

Date

Issue Date

Scale (@ A3)

1 : 100

Drawn by

SW

DRAWING NUMBER

REV

Checked by

SR

P 8