




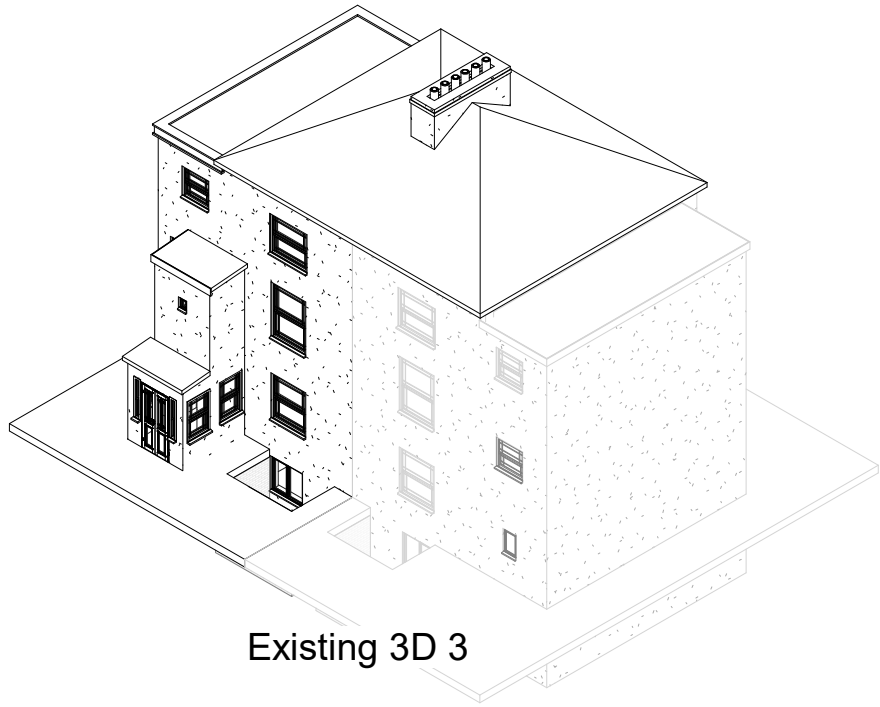

Existing 3D 3

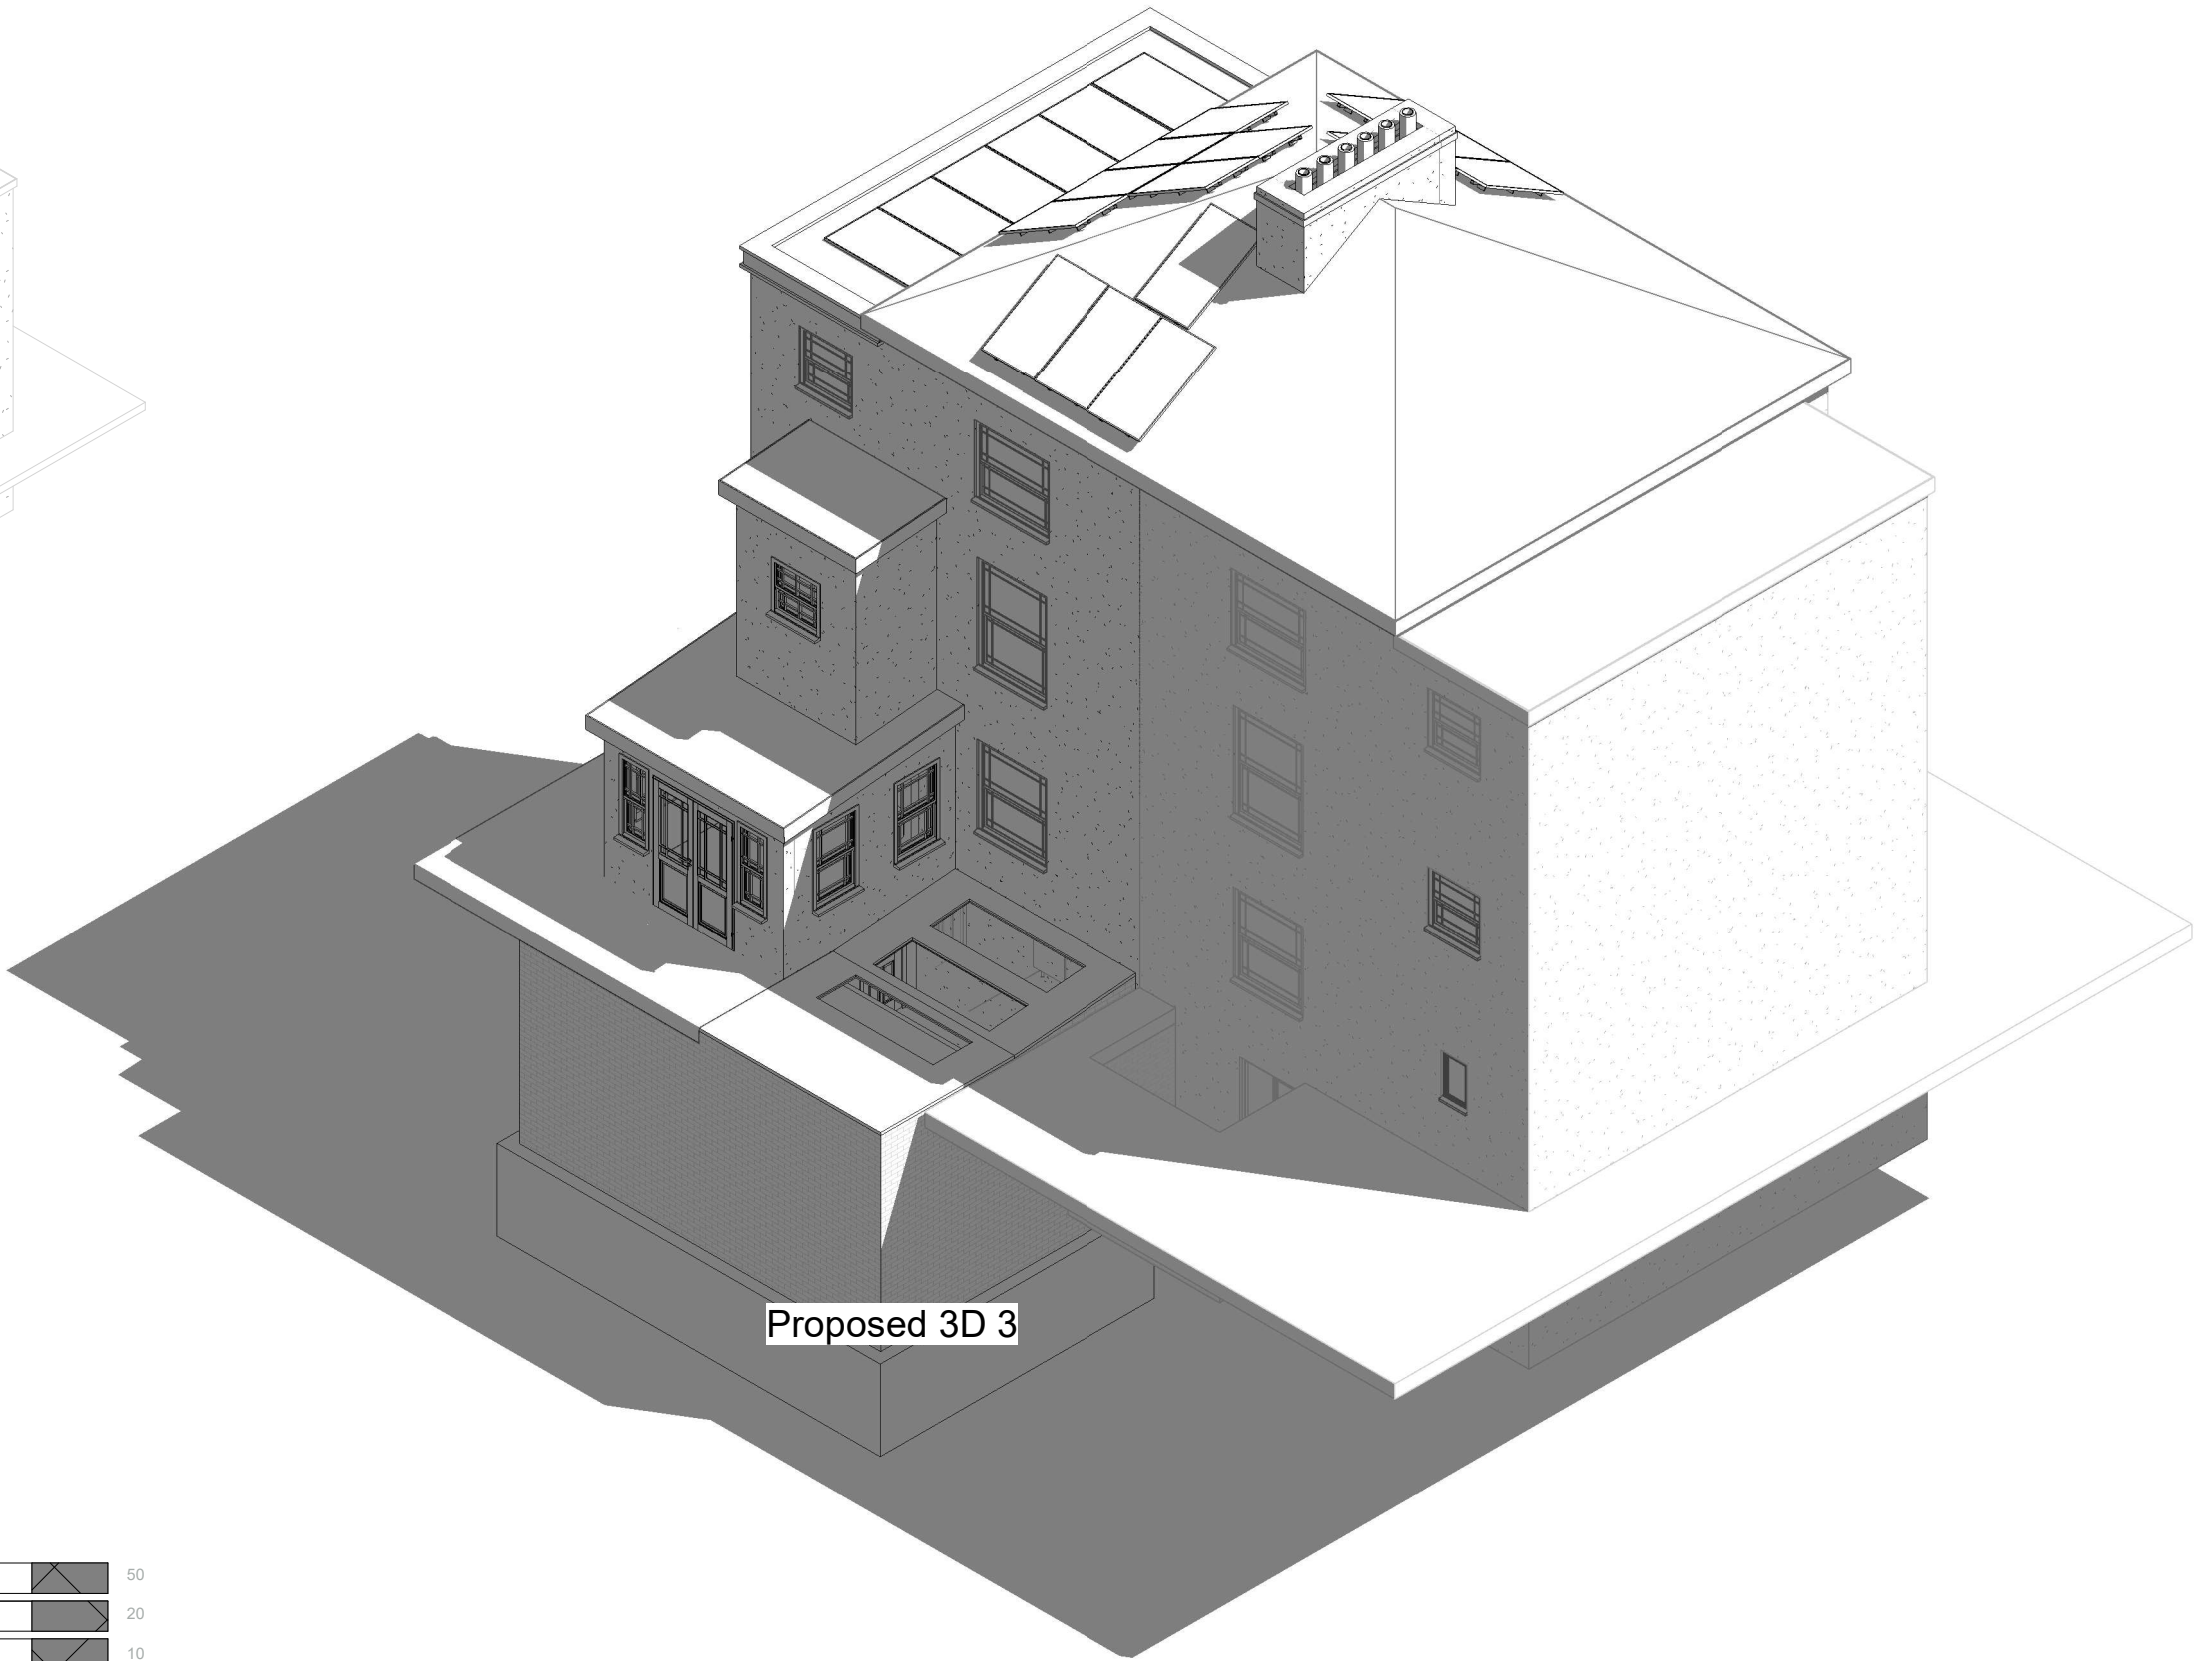

Proposed 3D 3

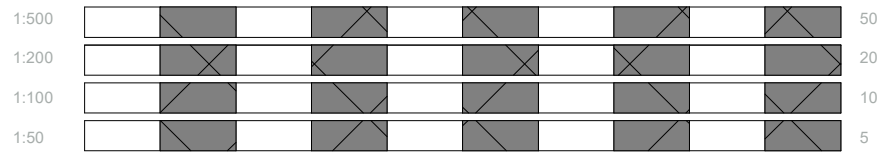

pd

parkers

executive

design

All measurement to be checked on site prior to any commenent
(C) Copyright of Parkers Design (Southern) Limited. Any reproduction of these drawings will require written authority from the copyright owner.

Parkers Design Limited - The Studio @ 90, PO9 2PR
www.pexd.co.uk - info@parkersdesign.com - 07776 008822

PROJECT	109 Darnley Road DA11 0SH		
SHEET	3D 3		

CLIENT				Lenton-Magor	
Date	Issue Date		Scale (@ A3)		
Drawn by	SW	DRAWING NUMBER		REV	
Checked by	SR	P 11			