



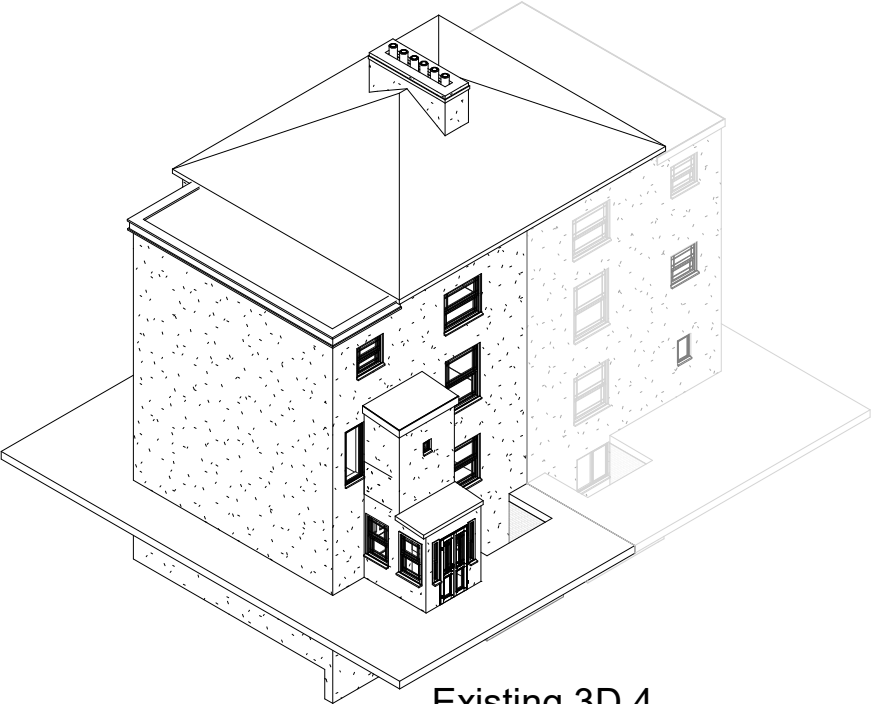

Existing 3D 4

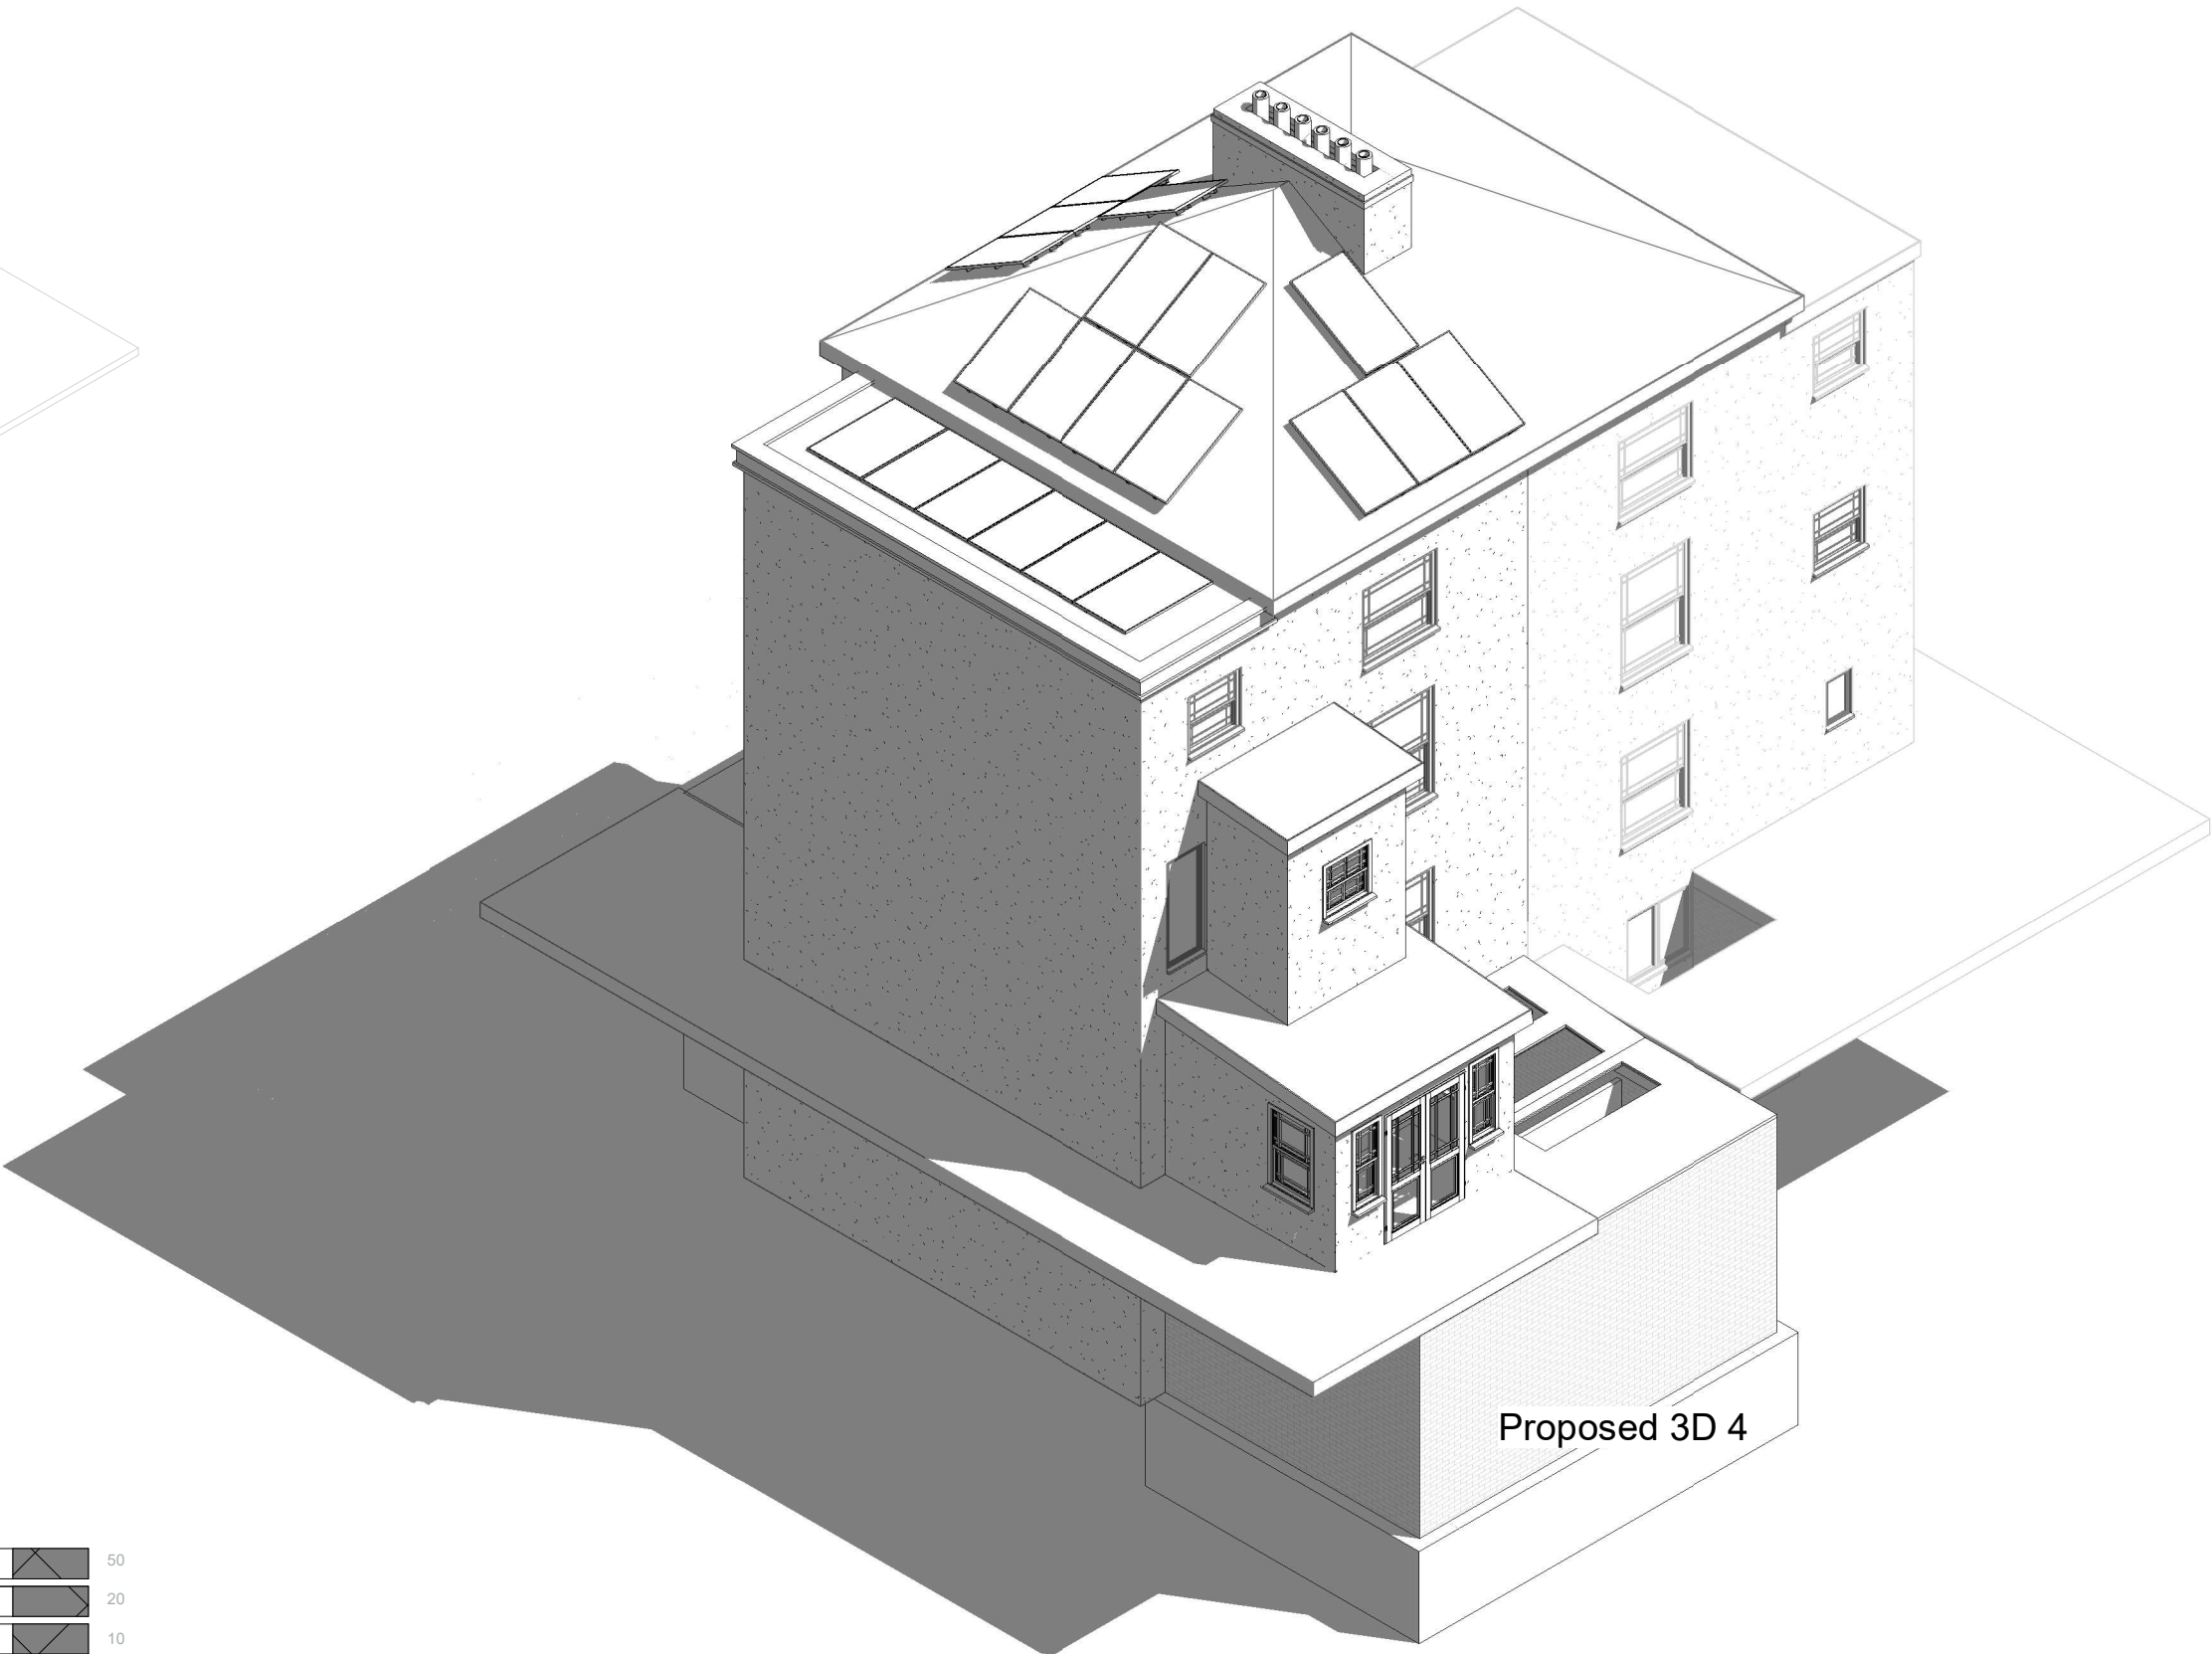

Proposed 3D 4

1:500		50
1:200		20
1:100		10
1:50		5

pd

parkers
executive
design

All measurement to be checked on site prior to any commenent
(C) Copyright of Parkers Design (Southern) Limited. Any reproduction of these drawings will require written authority from the copyright owner.

Parkers Design Limited - The Studio @ 90, PO9 2PR

www.pexd.co.uk - info@parkersdesign.com - 07776 008822

PROJECT

109 Darnley Road DA11 0SH

SHEET

3D 4

CLIENT

Lenton-Magor

Date

Issue Date

Scale (@ A3)

Drawn by

SW

DRAWING NUMBER

P 12

Checked by

SR

REV