





Proposed Front (North-West) Elevation (as existing)
1:100

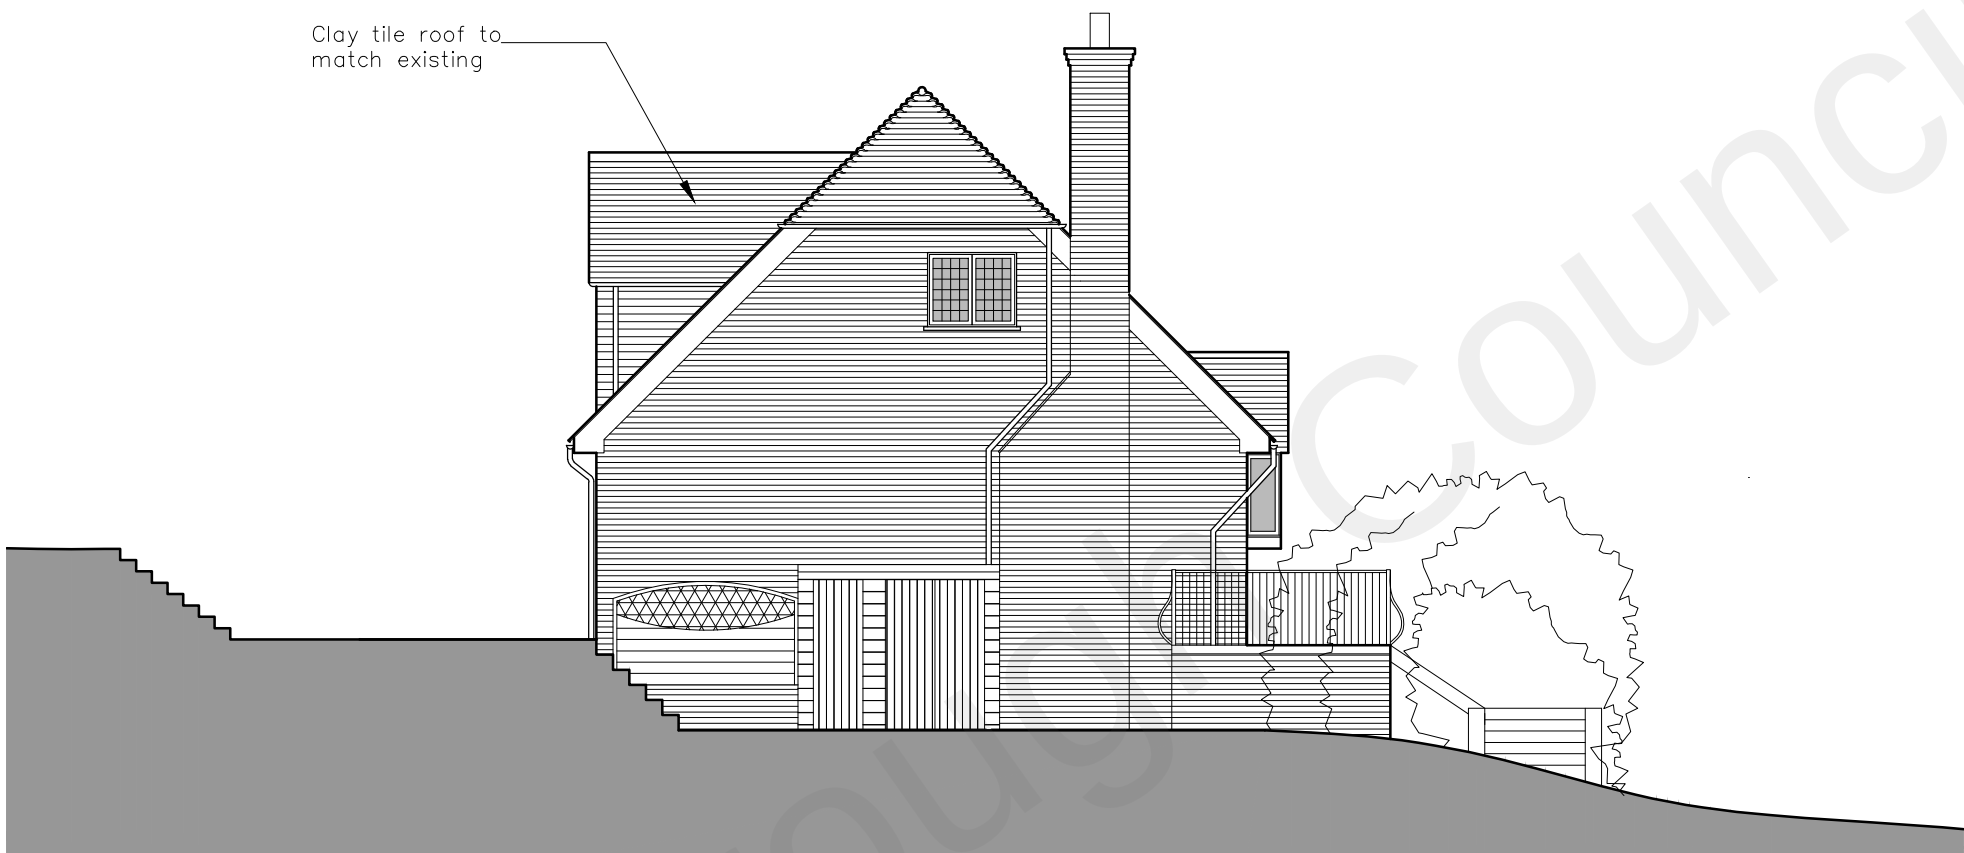

Proposed Side (North-East) Elevation
1:100



Proposed Rear (South-East) Elevation
1:100

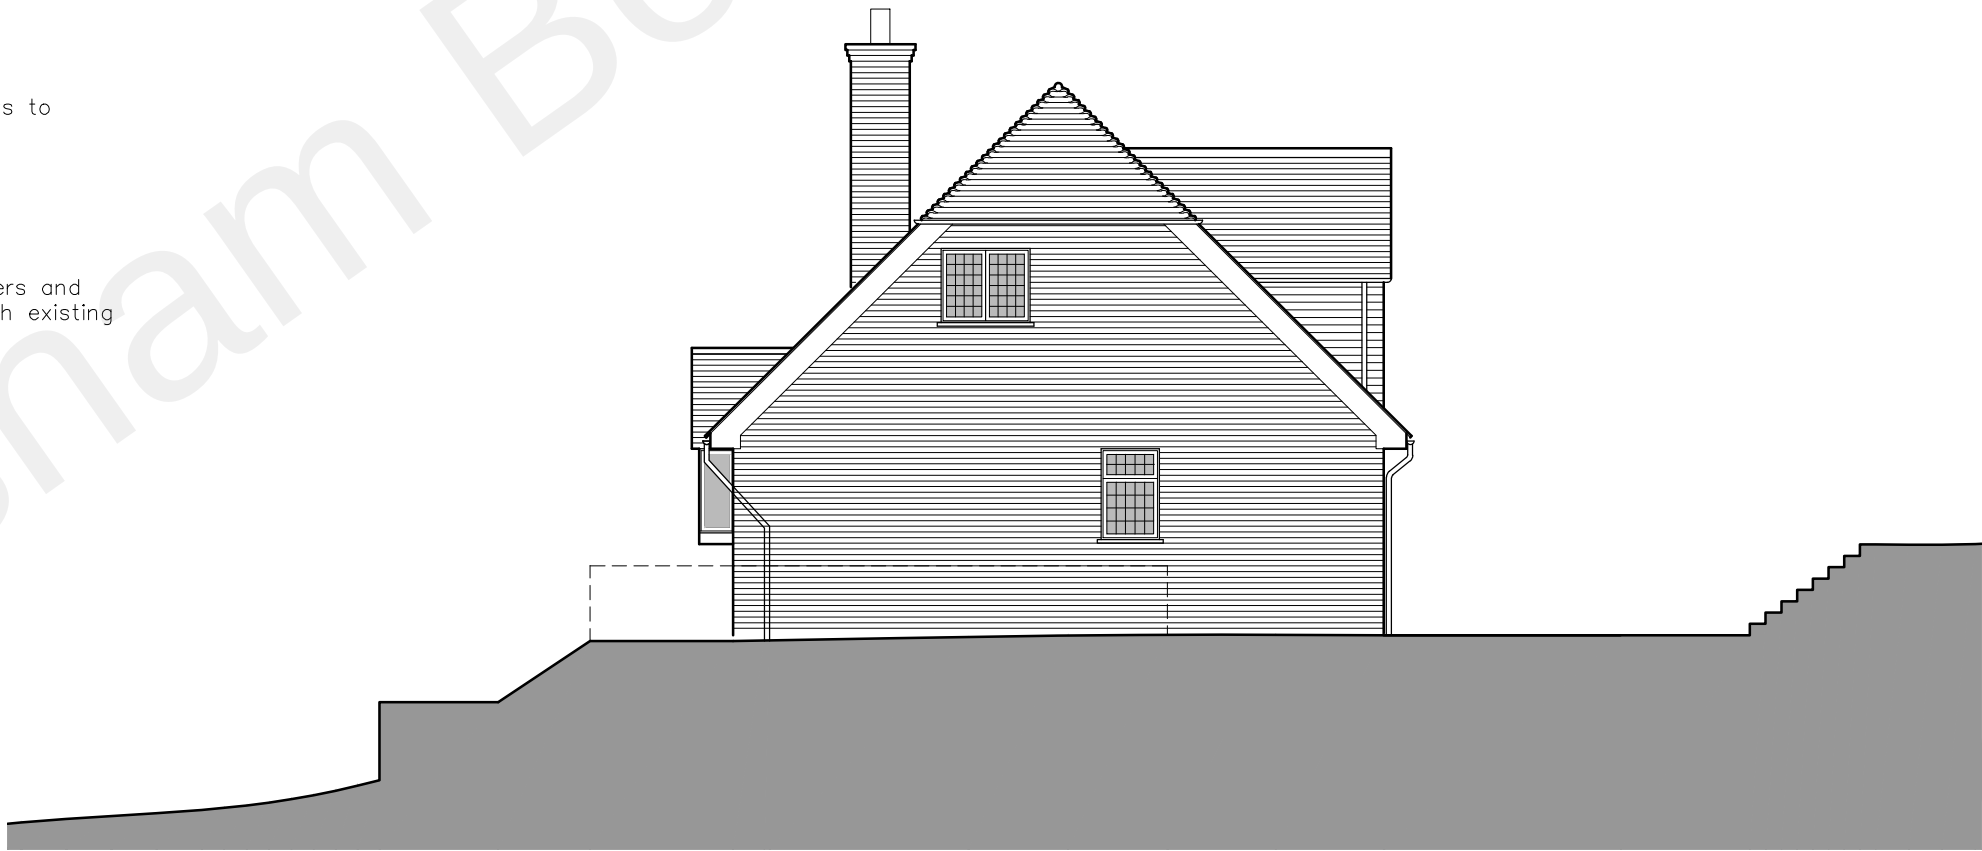

Proposed Side (South-West) Elevation
1:100

Project Title Shelly, Meadow Lane, Culverstone, DA13 0UN		Job No 3402
Drawing Title Proposed Elevations	Drawing No 08	Revision —
Date 06.09.2021	Drawn by MS	Checked by JB

Scale 1:100 @ A2	Note
---------------------	------

