


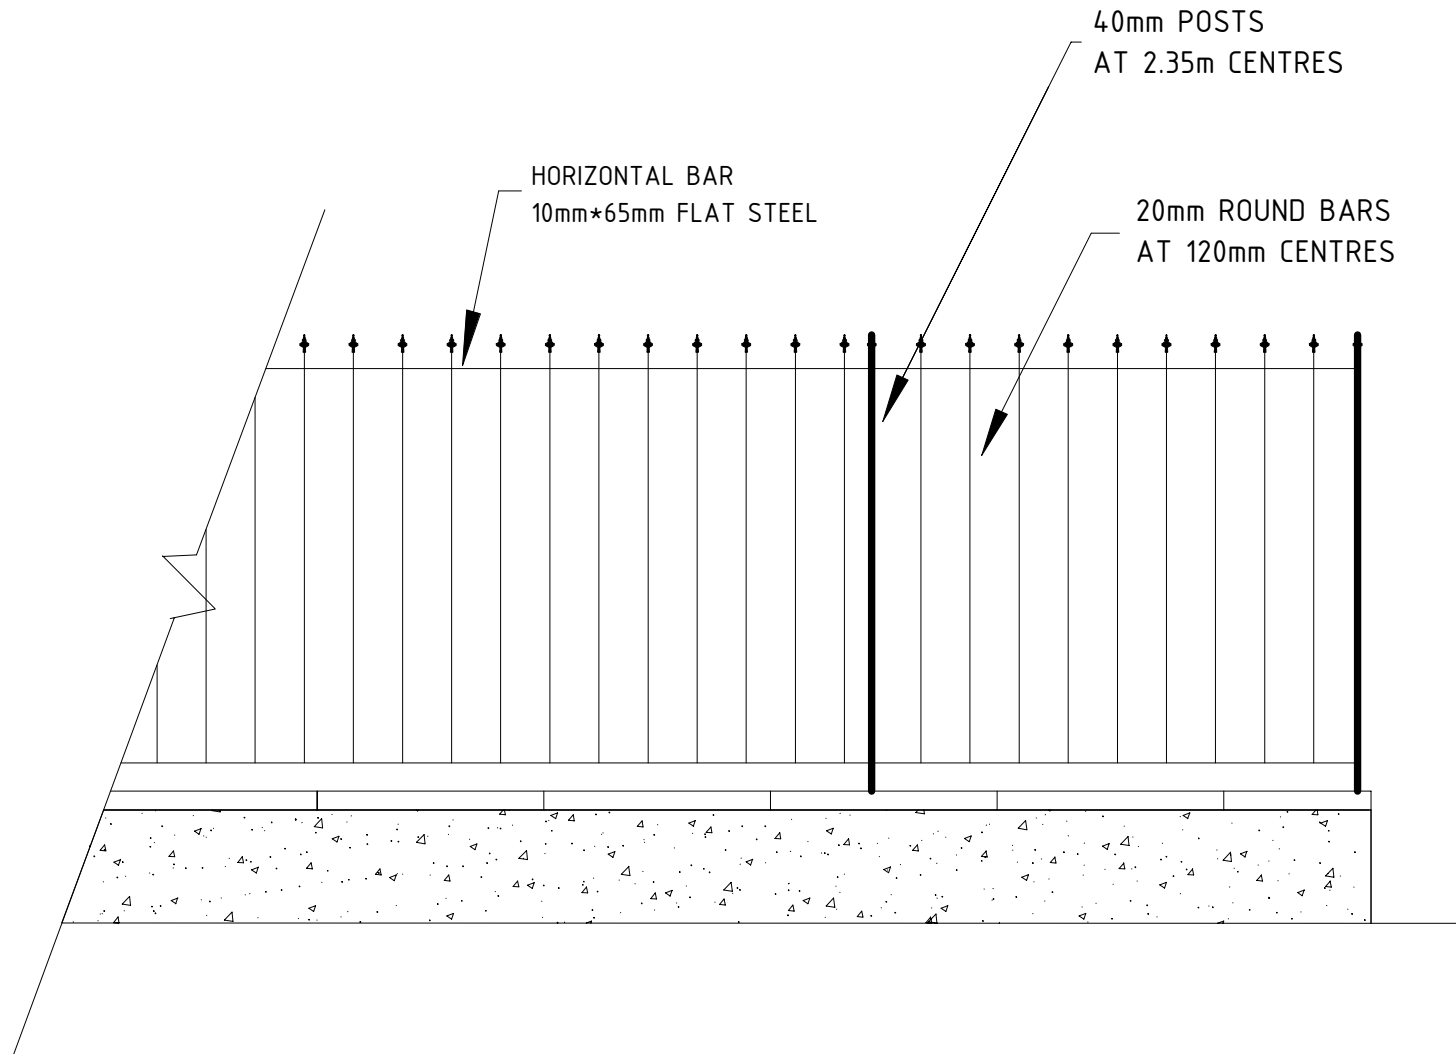

196 & 197 PARROCK STREET
FRONT WALL & RAILINGS

Scale 1:20 @ A4

Drawing Number
PSH 030

Revision
0

Date
24/01/2023