


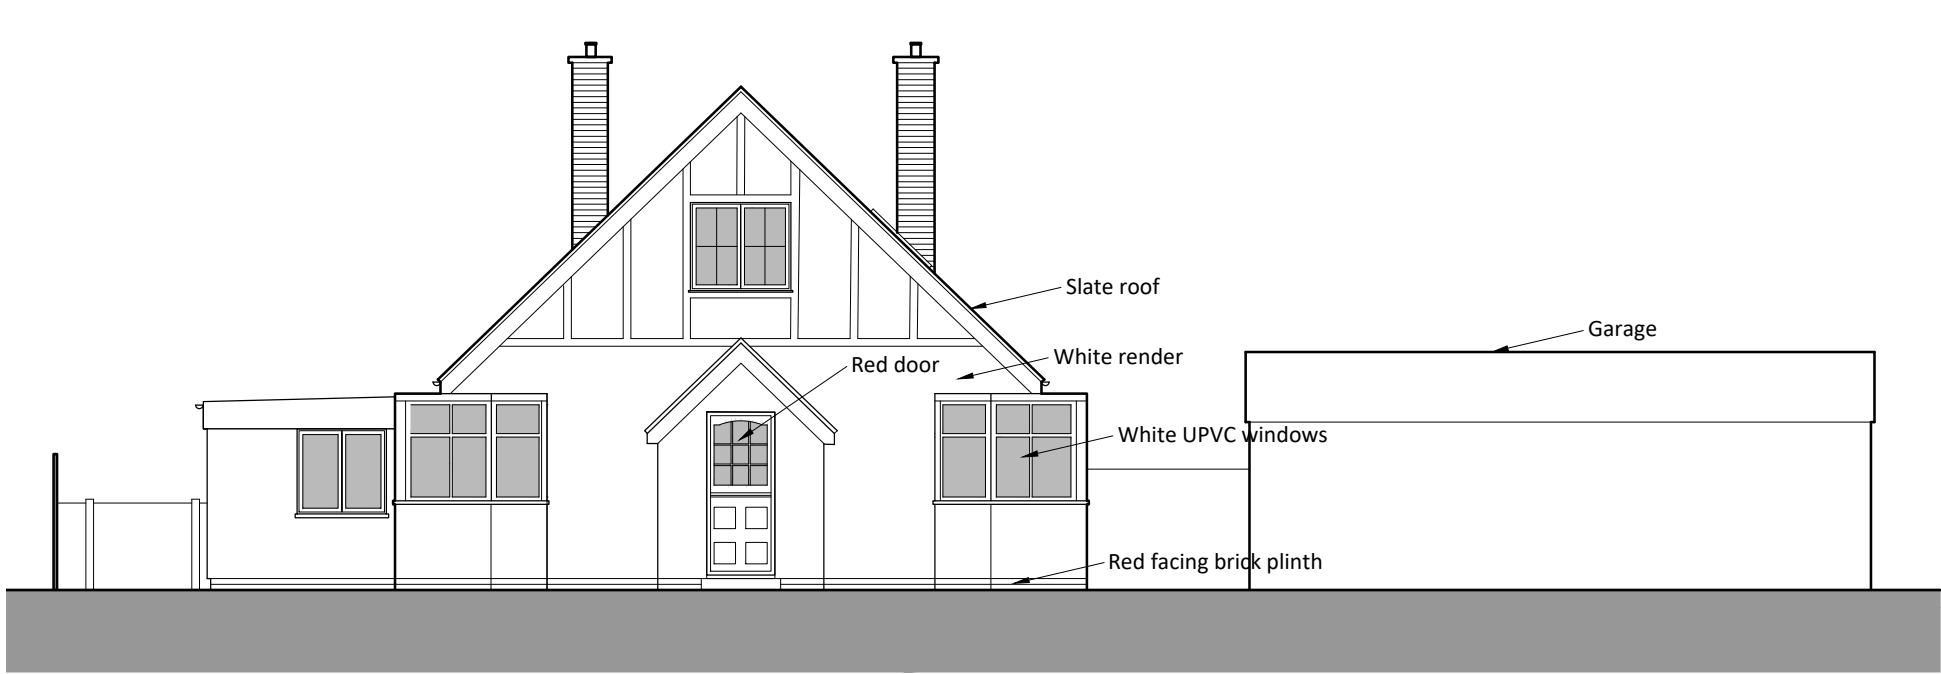


Existing Front (West) Elevation
1:100




Existing Side (North) Elevation
1:100



Existing Rear (East) Elevation
1:100

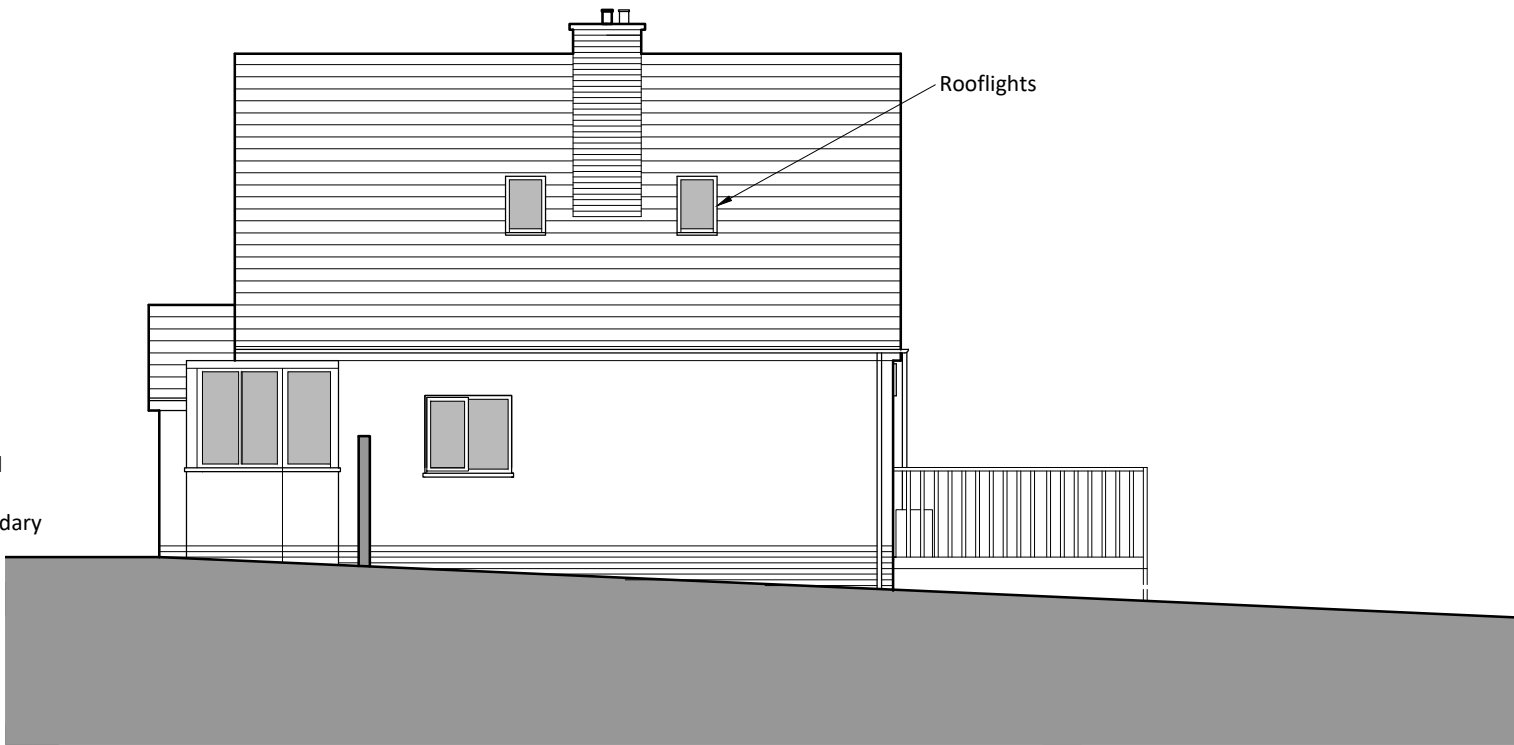

Existing Side (South) Elevation
1:100

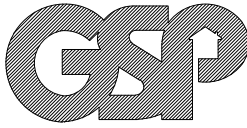

Graham Simpkin Planning

2 The Parade, Ash Road, Hartley
Longfield, Kent DA3 8BG

Tel: 01474 703705
www.grahamsimpkinplanning.co.uk
Email: webmail@grahamsimpkinplanning.co.uk

Project Title Owlswood Cottage, Priestwood Road, Harvel, Meopham, DA13 0DA		Job No 4023
Drawing Title Existing Elevations	Drawing No 04	Revision -
Date 03.01.2024	Drawn by MS	Checked by PN
Scale 1:100 @ A2	Note Existing Volume - 358 m ³ Previously Approved Conservatory - 38 m ³ & FF Extension 67 m ³	

