




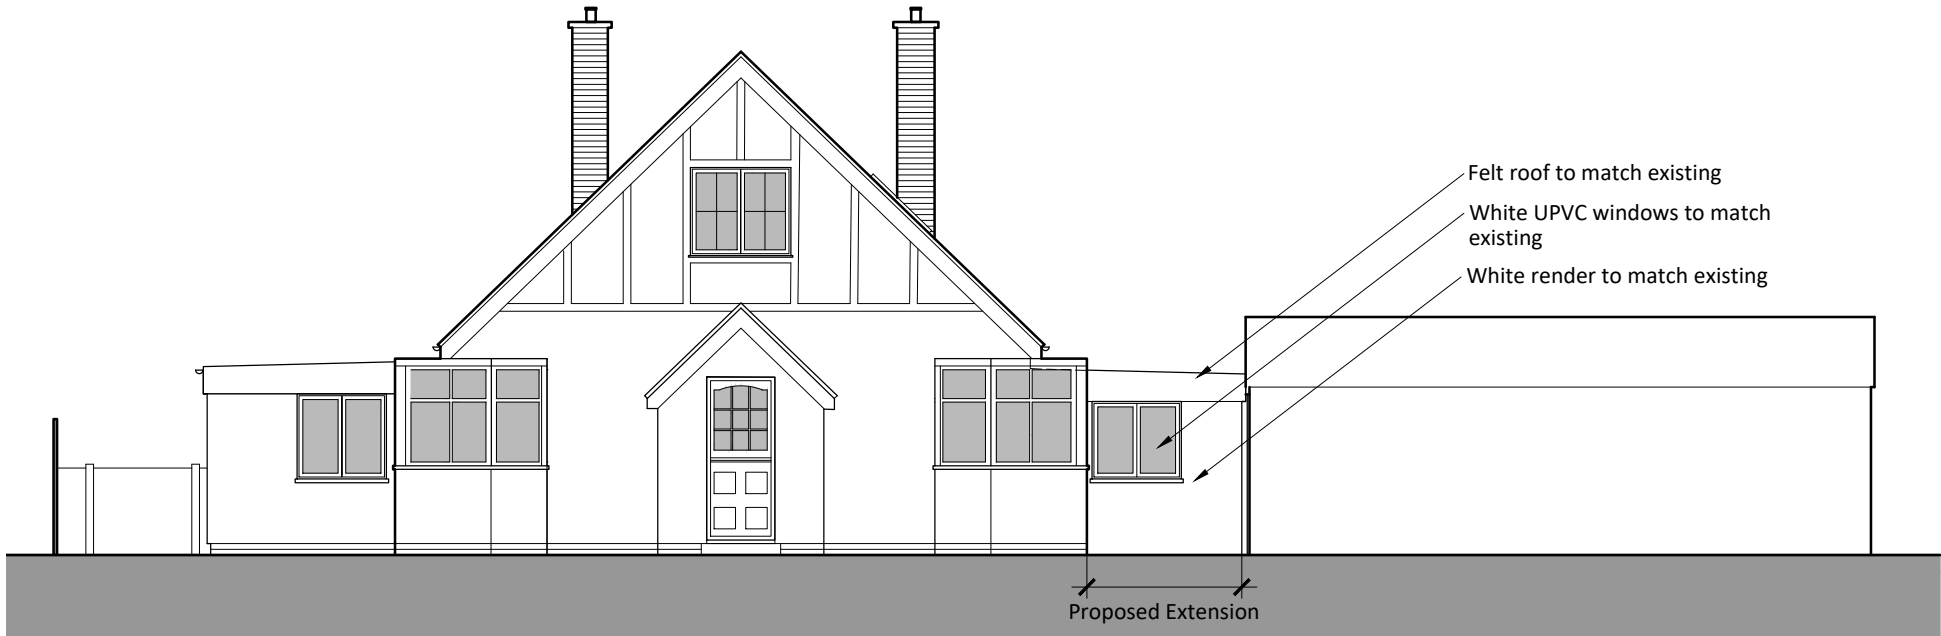


Proposed Front (West) Elevation
1:100

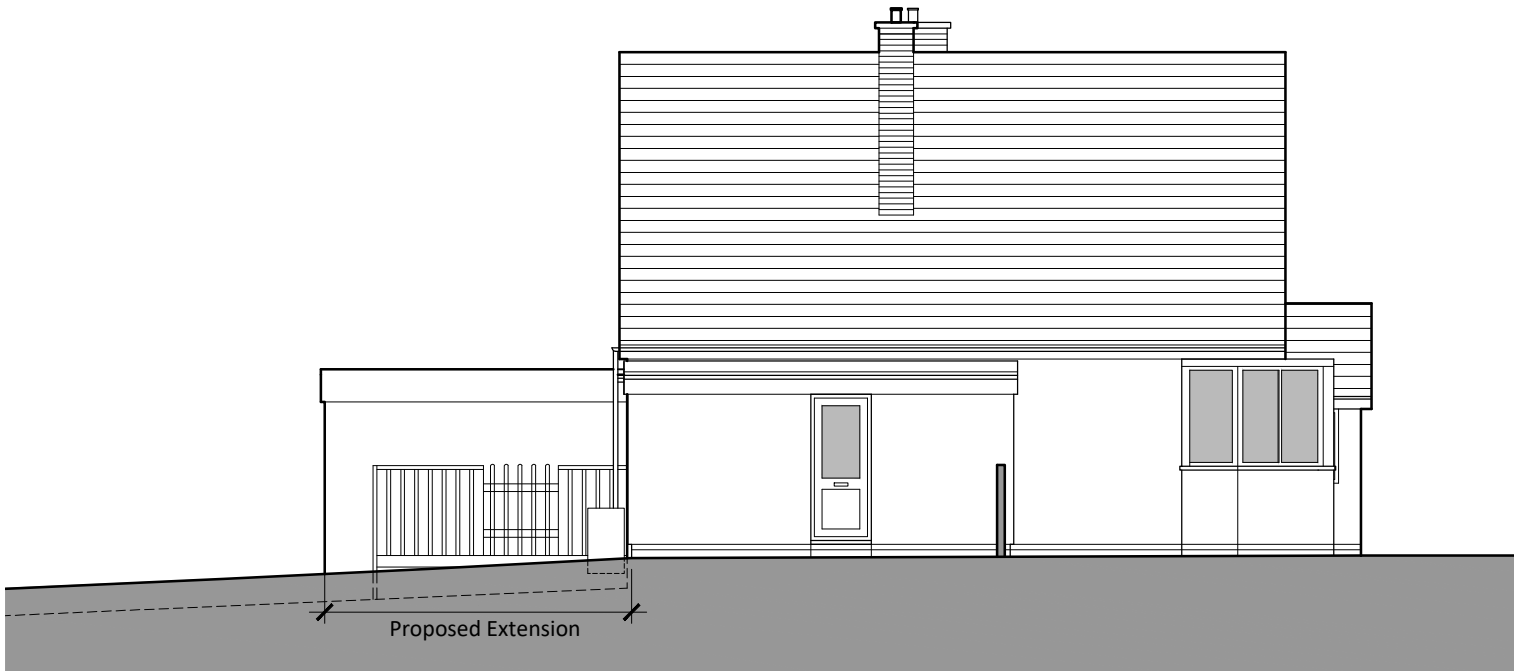

Proposed Side (North) Elevation
1:100

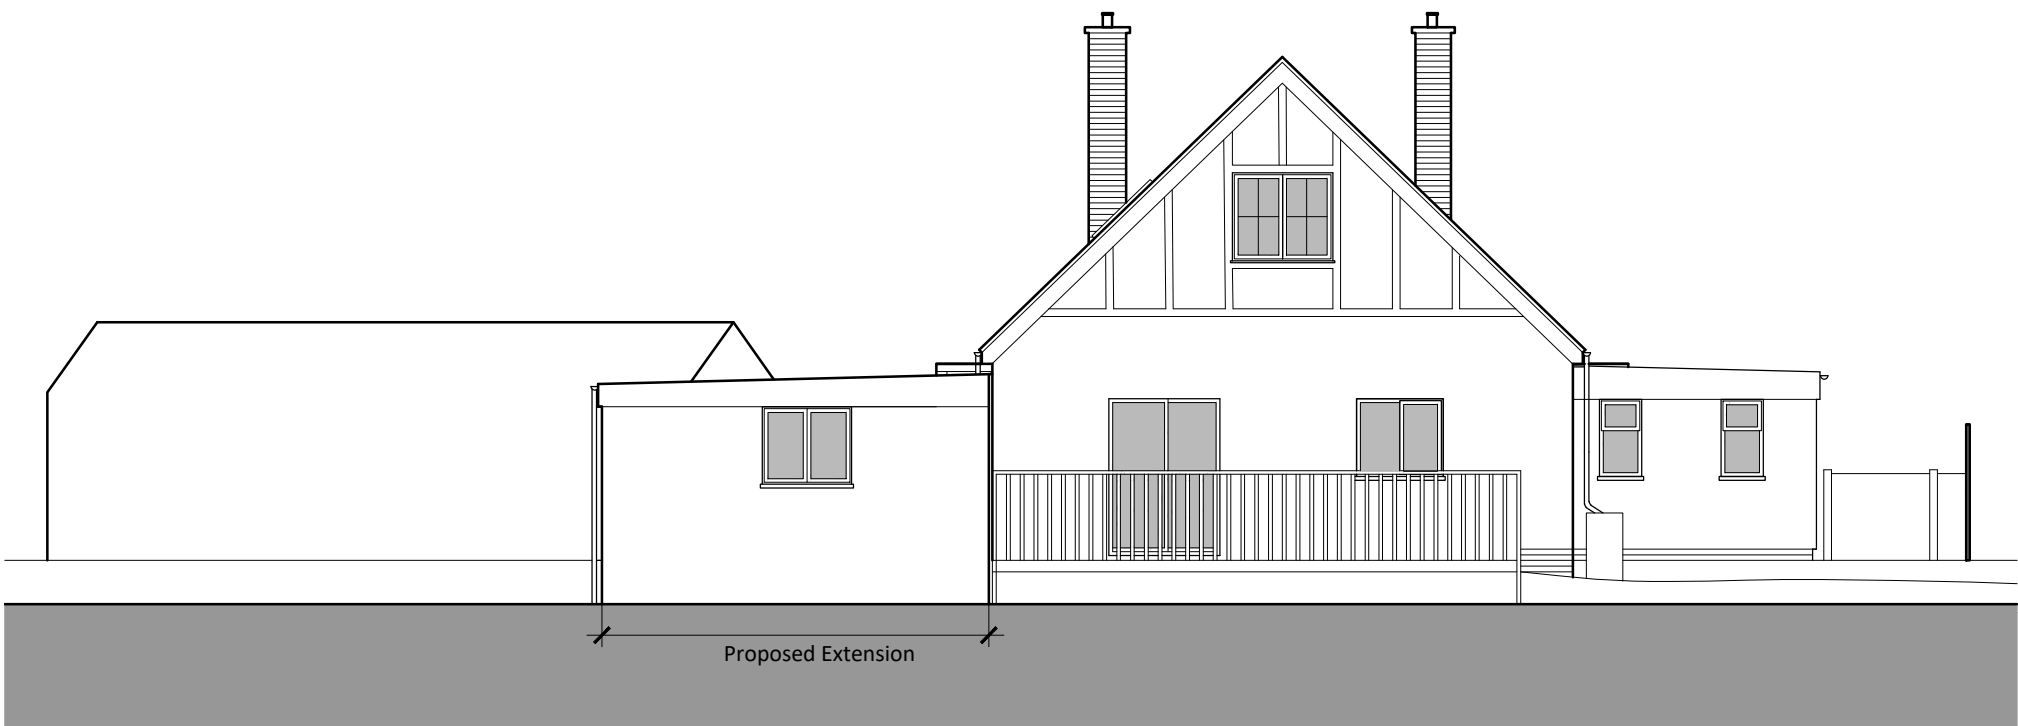

Proposed Rear (East) Elevation
1:100

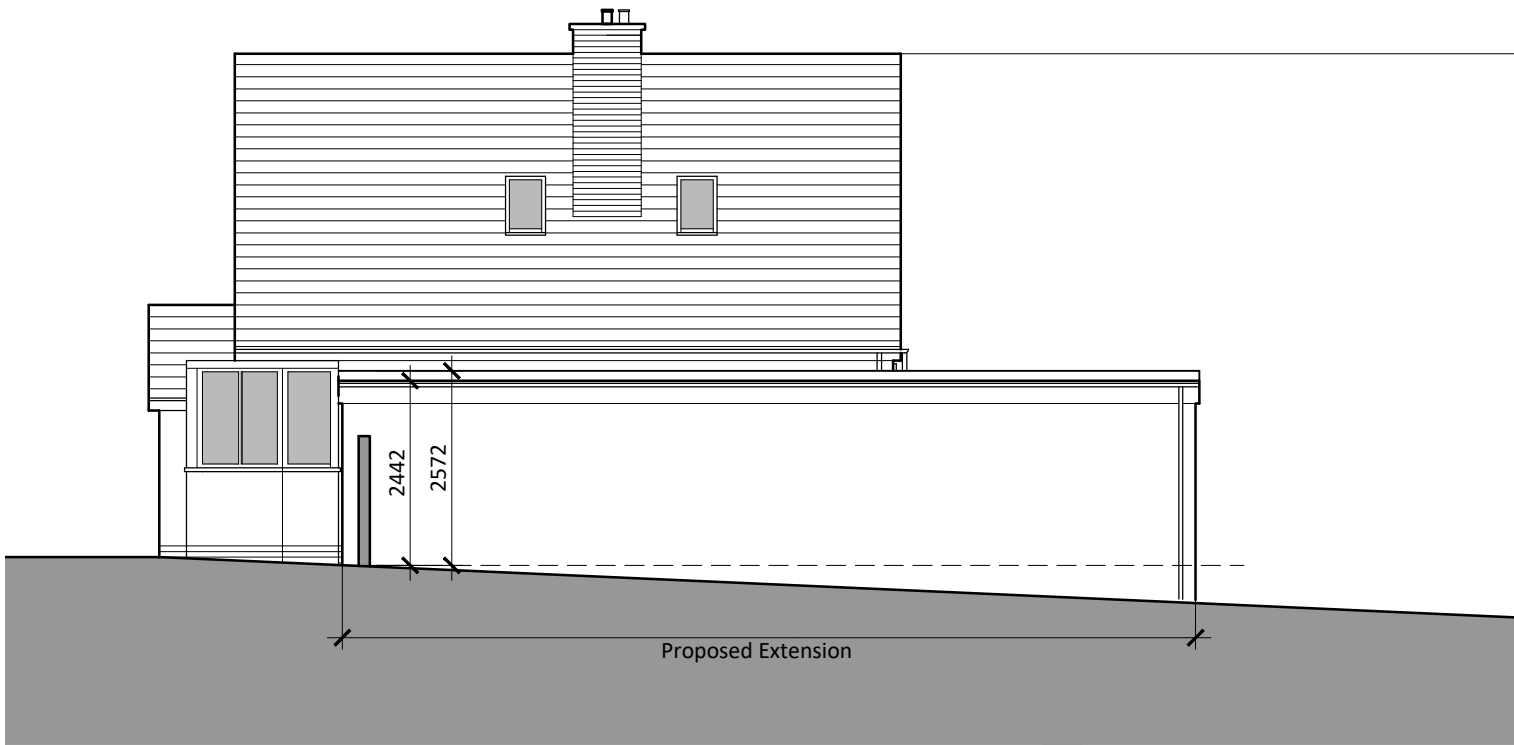

Proposed Side (South) Elevation (to remain as existing)
1:100



2 The Parade, Ash Road, Hartley
Longfield, Kent DA3 8BG
Tel: 01474 703705
www.grahamsimpkinplanning.co.uk
Email: webmail@grahamsimpkinplanning.co.uk

Project Title Owlswood Cottage, Priestwood Road, Harvel, Meopham, DA13 0DA		Job No 4023
Drawing Title Proposed Elevations	Drawing No 07	Revision -
Date 05.01.2024	Drawn by MS	Checked by PN

Scale 1:100 @ A2	Note
---------------------	------

