




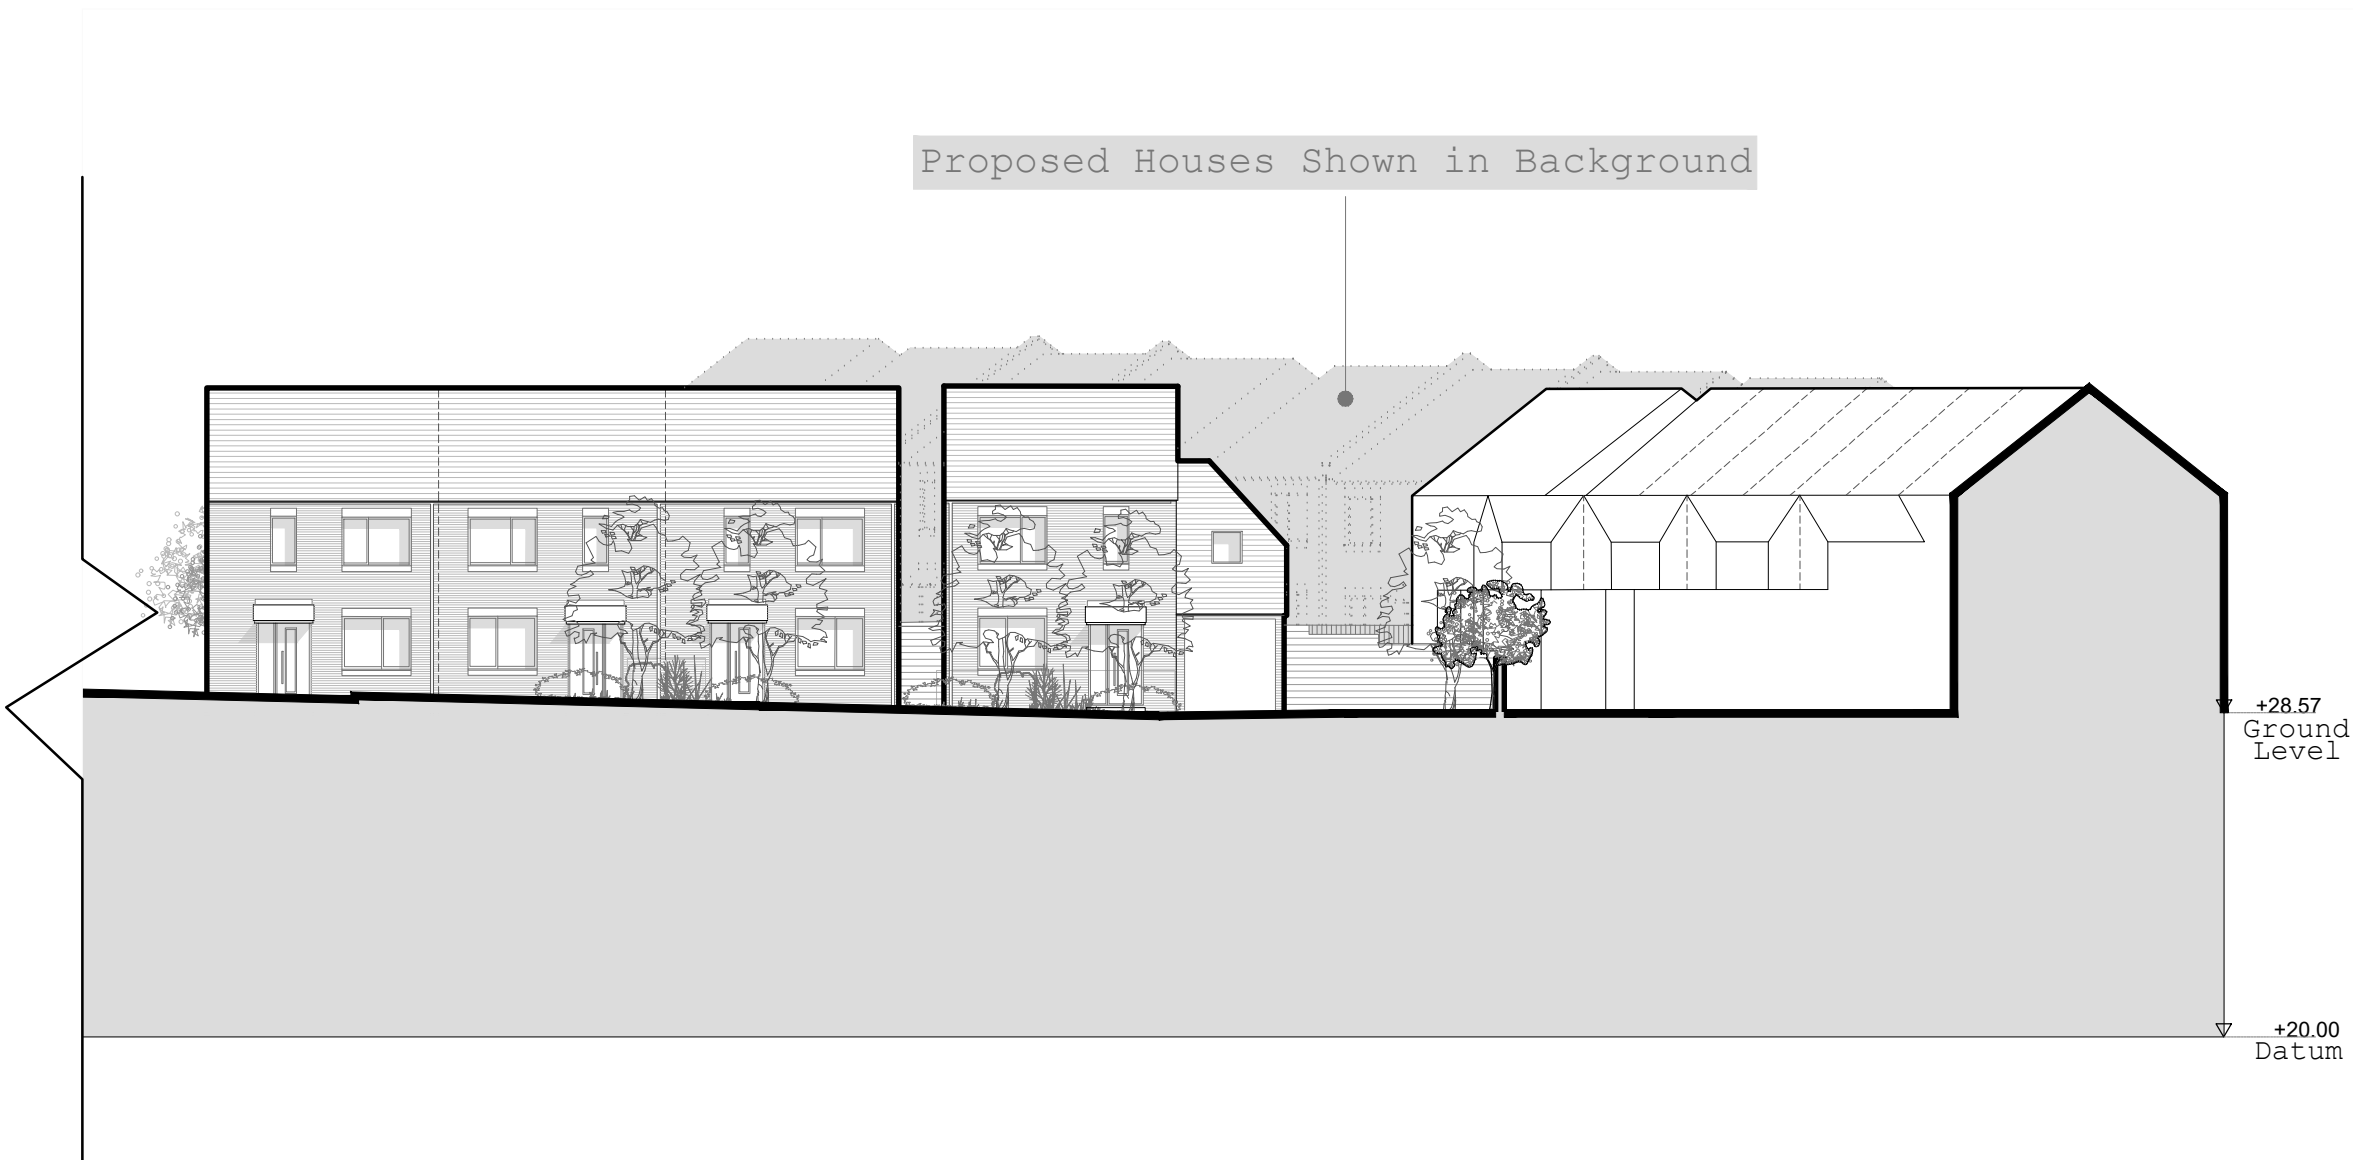


Proposed Section DD - (1) @1:200

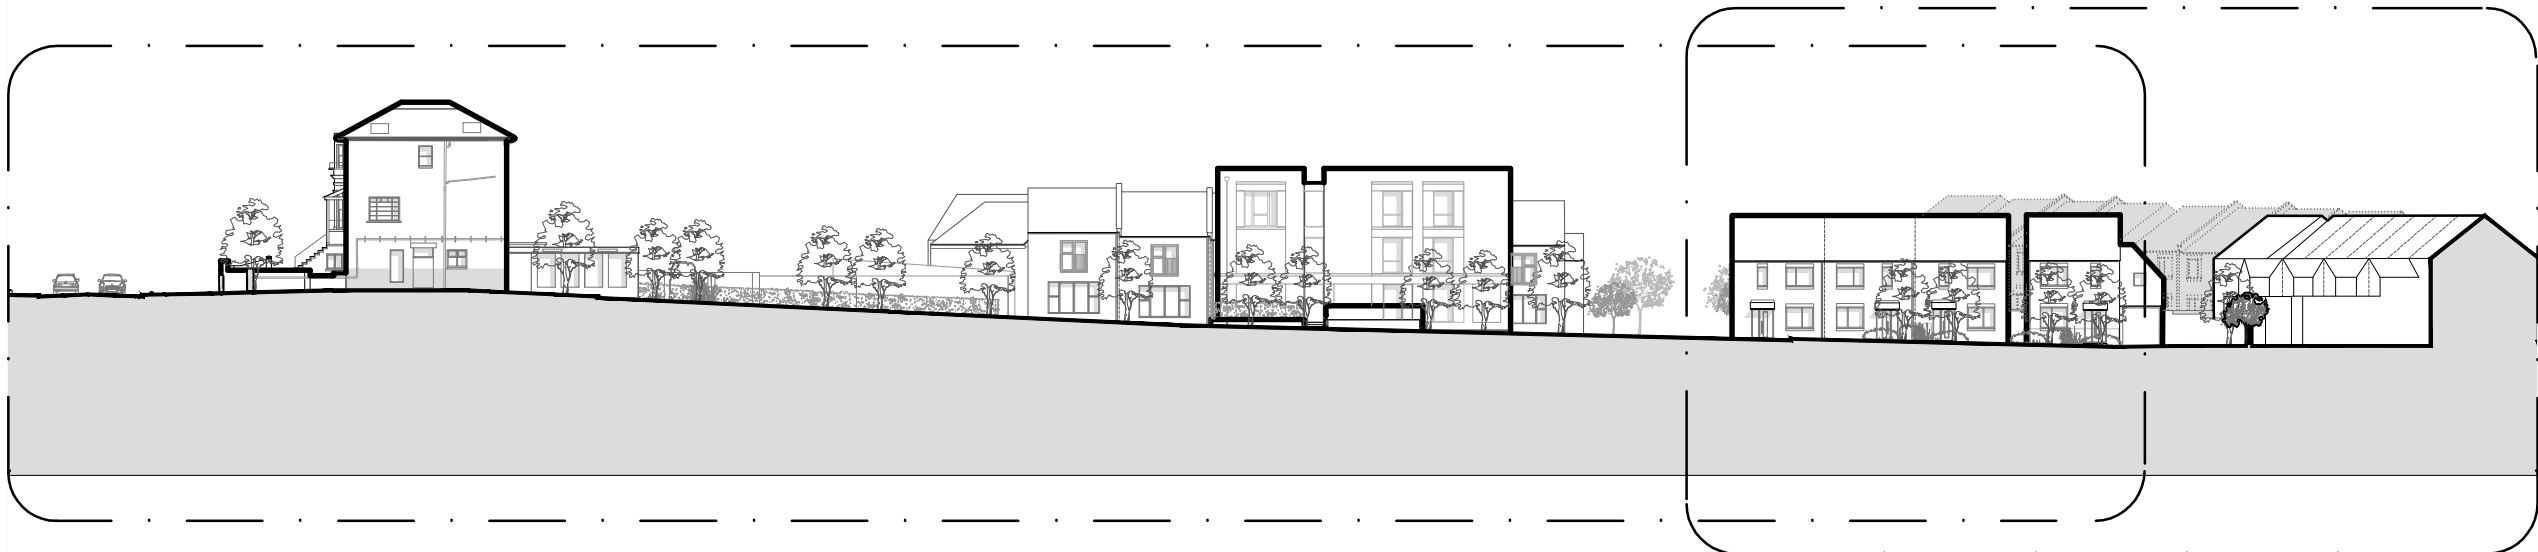


Proposed Section DD - (2) @1:200

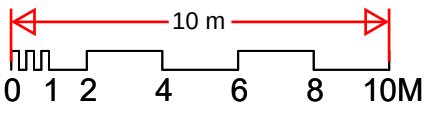

Proposed Section DD @1:500

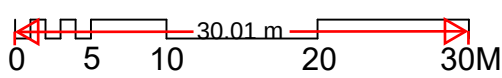

KEY PLAN @ 1:1250

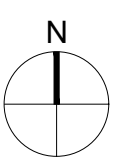

P0 Planning Submission
P1 Updated to feedback

JH 13/10/2023
PA 14/12/2023

Hollaway

London | 10A Acton Street | London | WC1X 9SP
T +44 (0) 20 7696 5425 | E london@hollawaystudio.co.uk | W www.hollawaystudio.co.uk

Kent | The Treeview Studios | Ramsgate Road | Hythe | Kent | CT21 3L
T +44 (0)1303 260 515 | E kent@hollawaystudio.co.uk | W www.hollawaystudio.co.uk

Project | St. Josephs
Old Road East

Client | Galliard Homes

Title | Proposed Site Section DD

Status | Planning

Scale @ A1 | 1:200 Date | October 2023 Drawn | SA Chk'd | MP

Project Number
22.112
Bim Number

Drawing Number
052

Revision
P1