





1. THIS DRAWING MUST BE READ INCONJUNCTION WITH ALL OTHER
RELVANT SPECIFICATIONS AND DRAWINGS

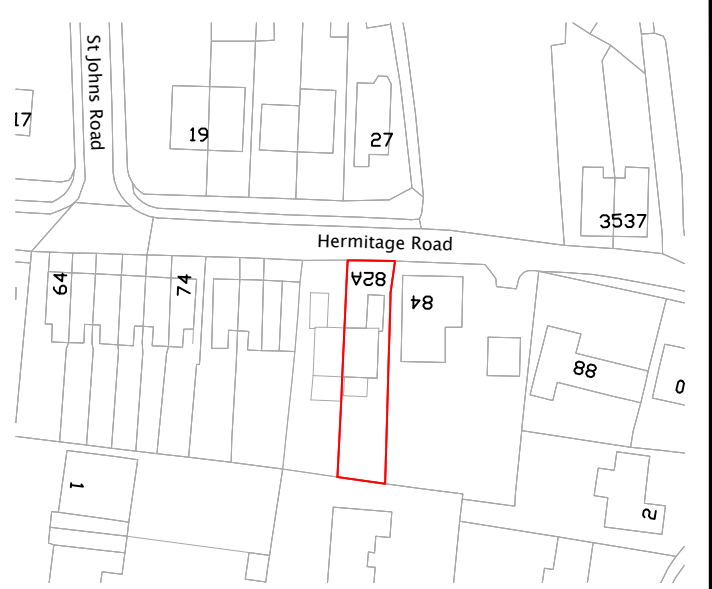

Location Plan
Scale 1:1250
0 10m 20m 30m 40m 50m

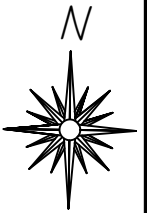

Permitted
Development

PT	ISSUED TO PLANNING	XX.03.22	MC	
Rev		Date	By	



Structural & Architectural Solutions
9A THE PINNACLE - 160 HIGH ROAD - CHADWELL HEATH RM6 6PN
07940121222

Job Title
82a Hemitage Road Higham ME3 7DD

Drawing Title
Existing Block Plan
with Location Plan

Scale As Shown @ A1	Date DEC `22		
Job No. 51-1000-989	Dwg No. S01	Rev P1	

0 2m 4m 6m 8m 10m
Block Plan Scale 1:200