

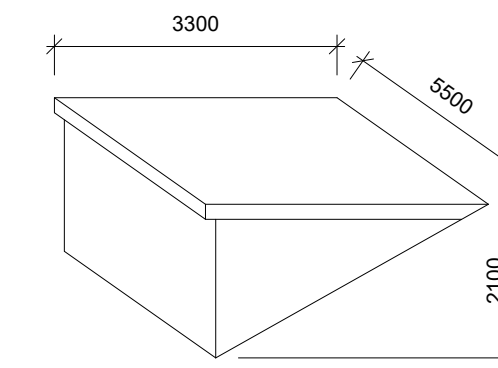
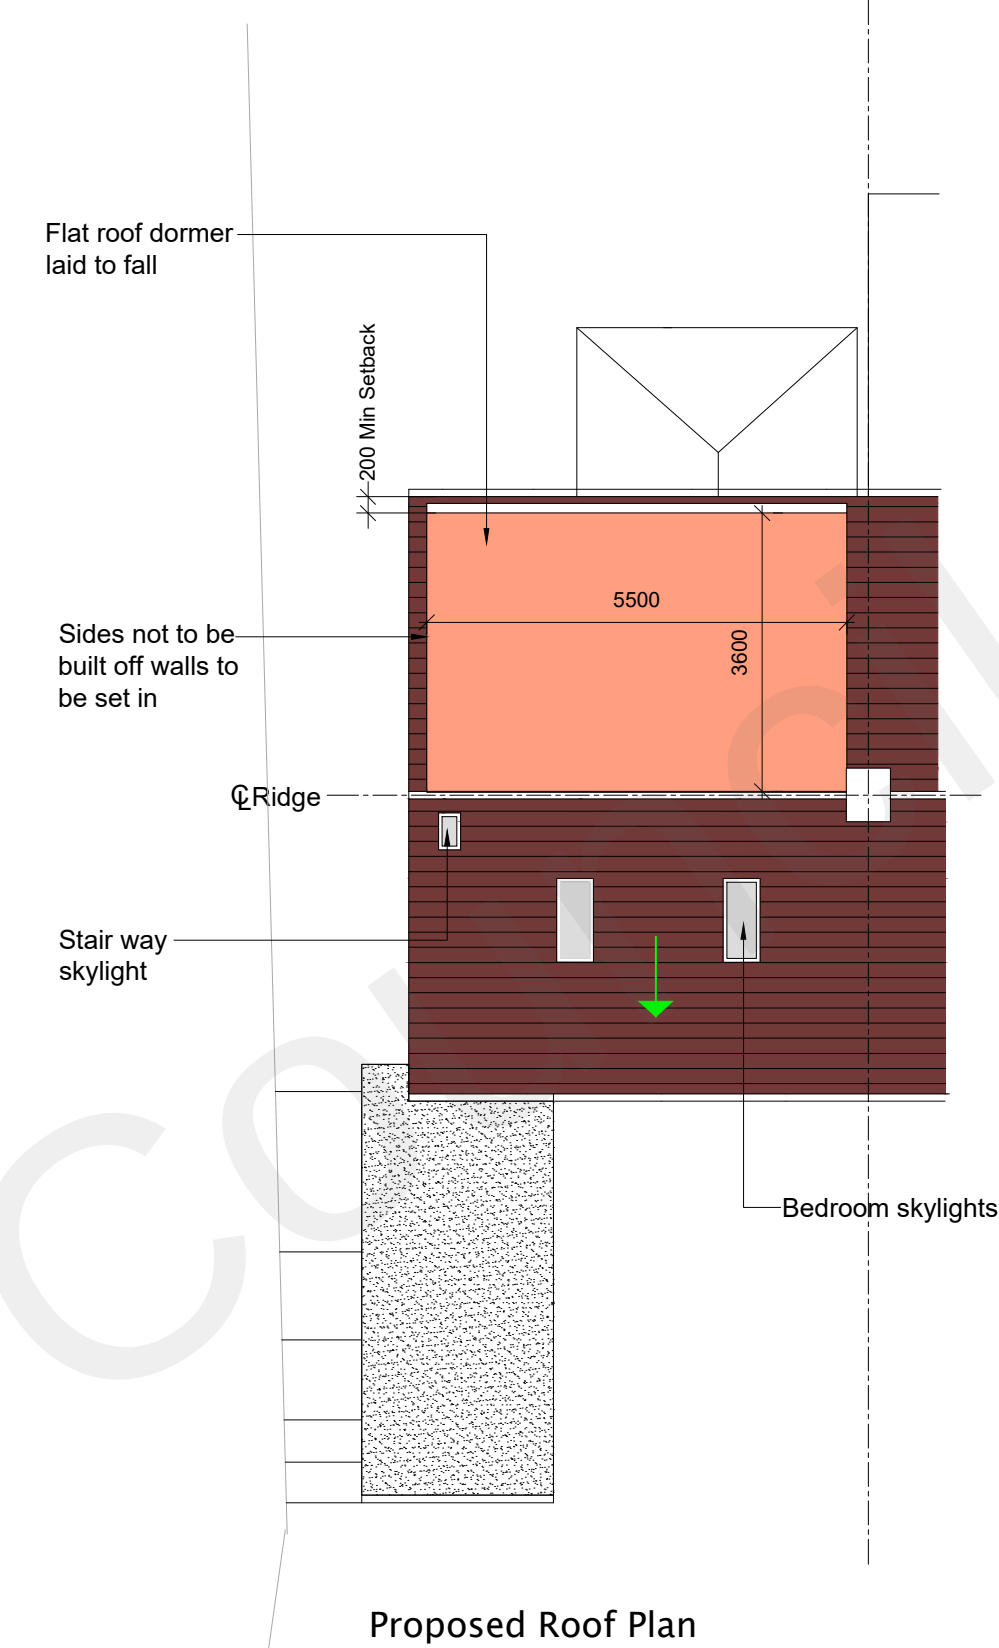
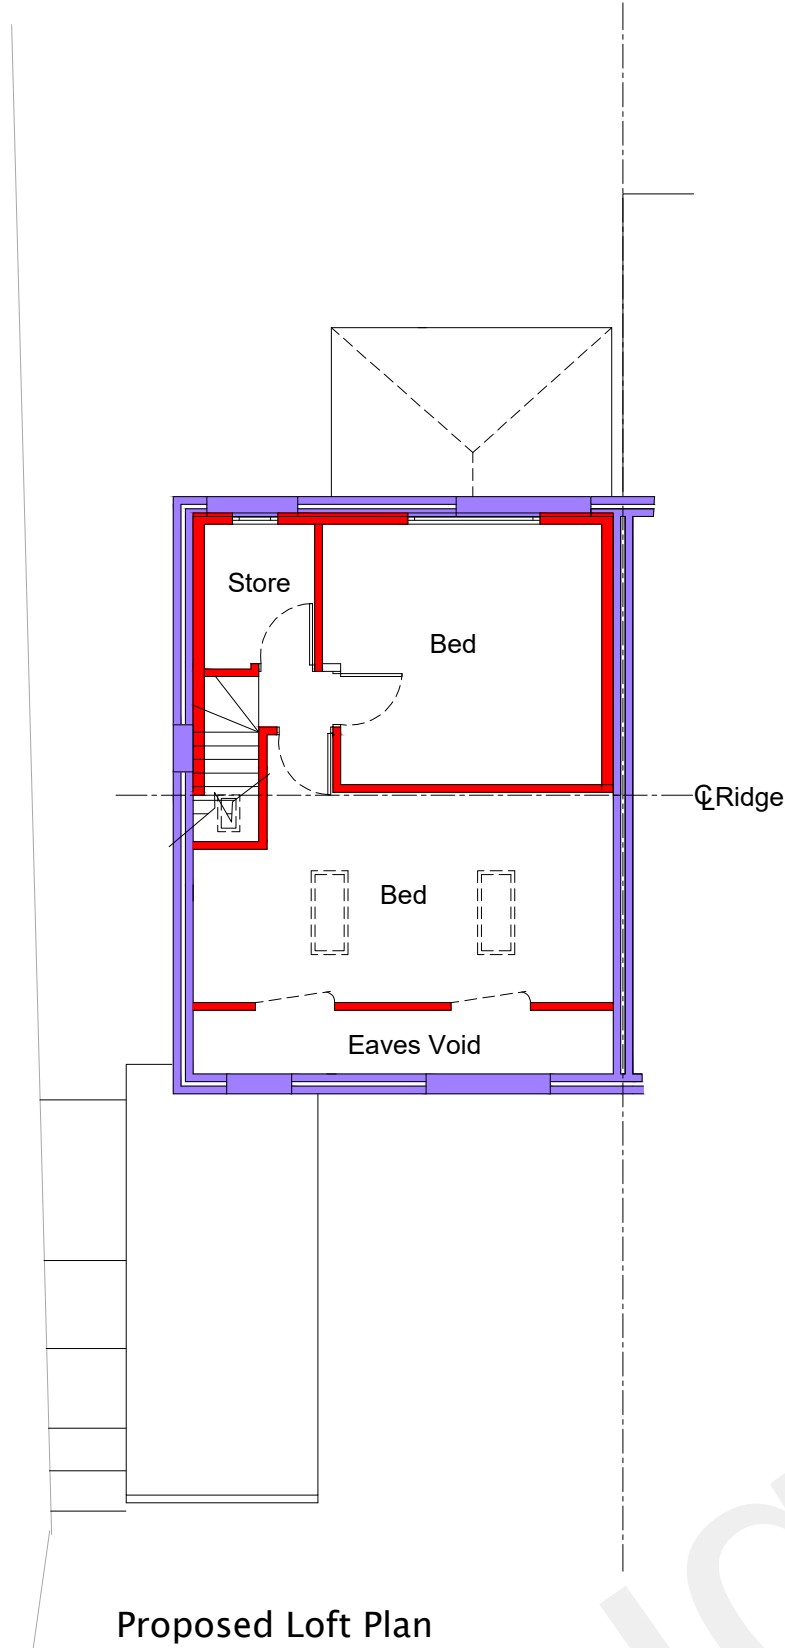
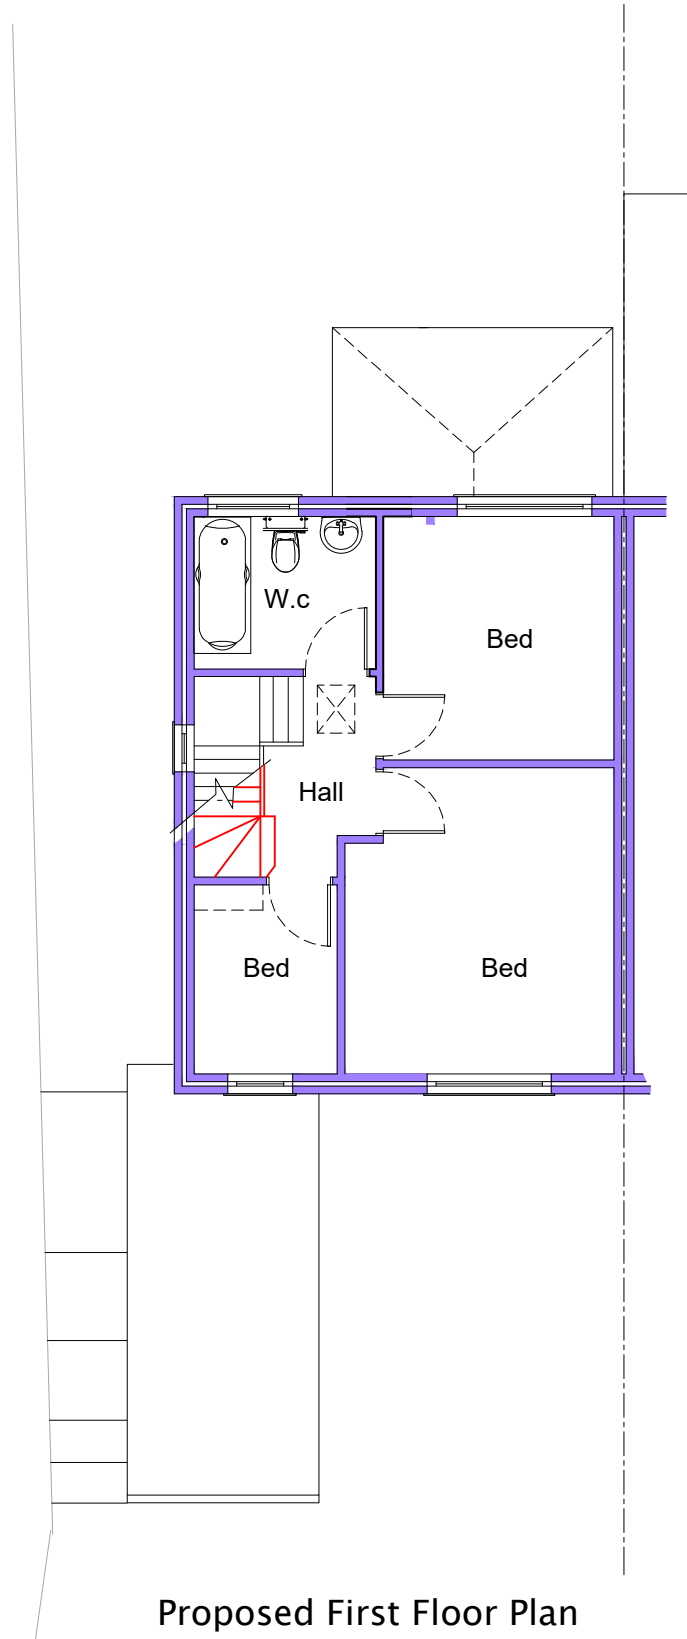
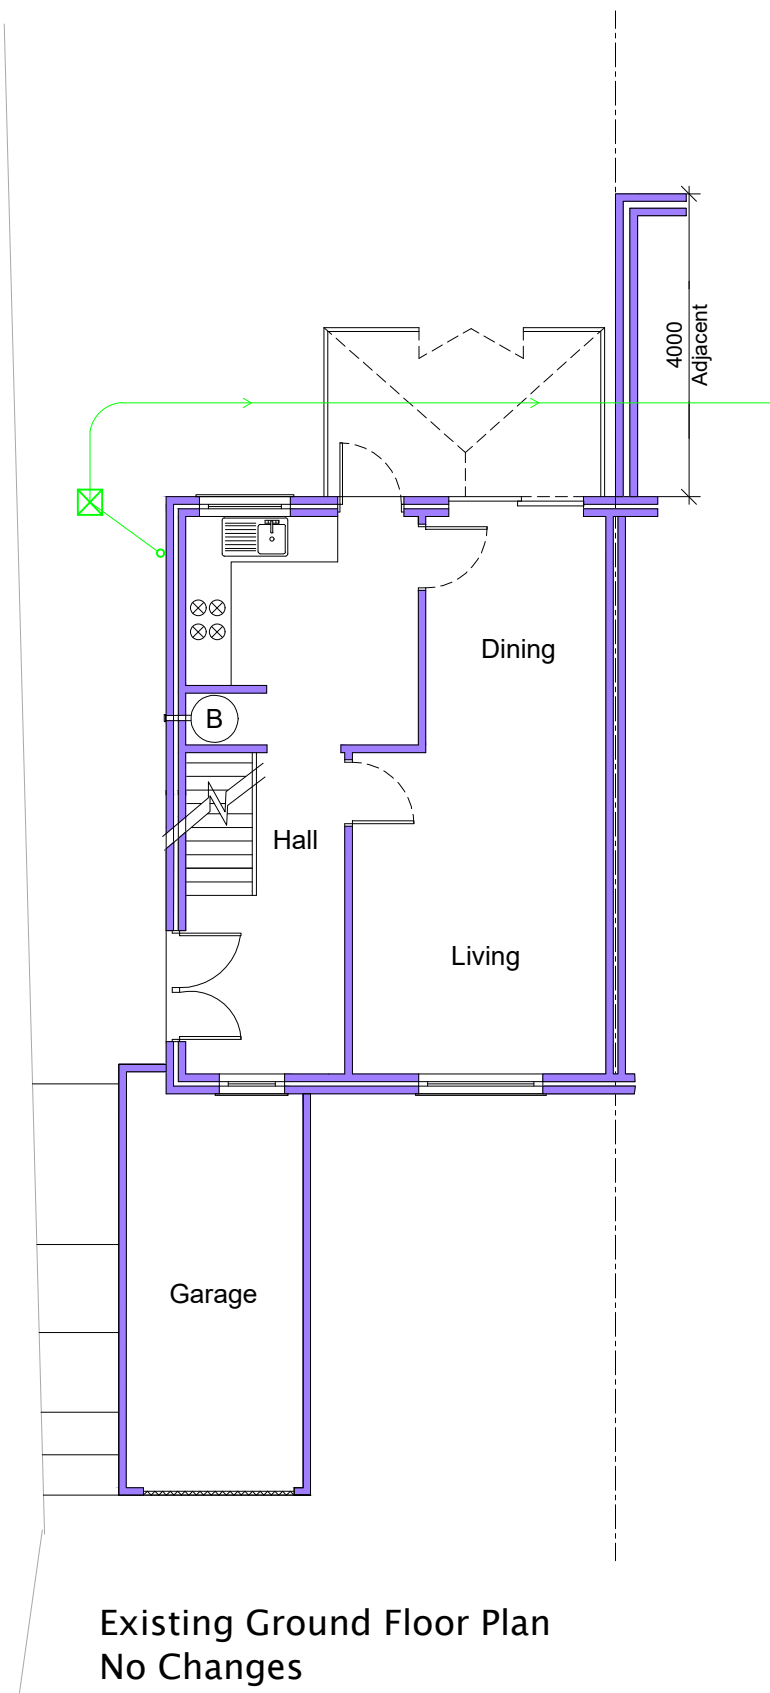
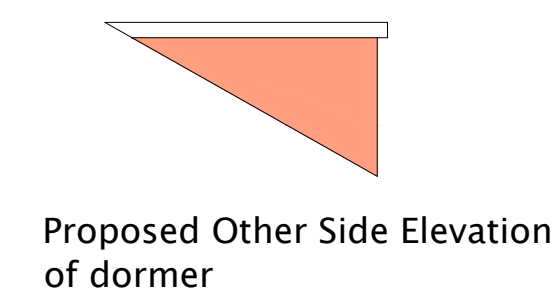
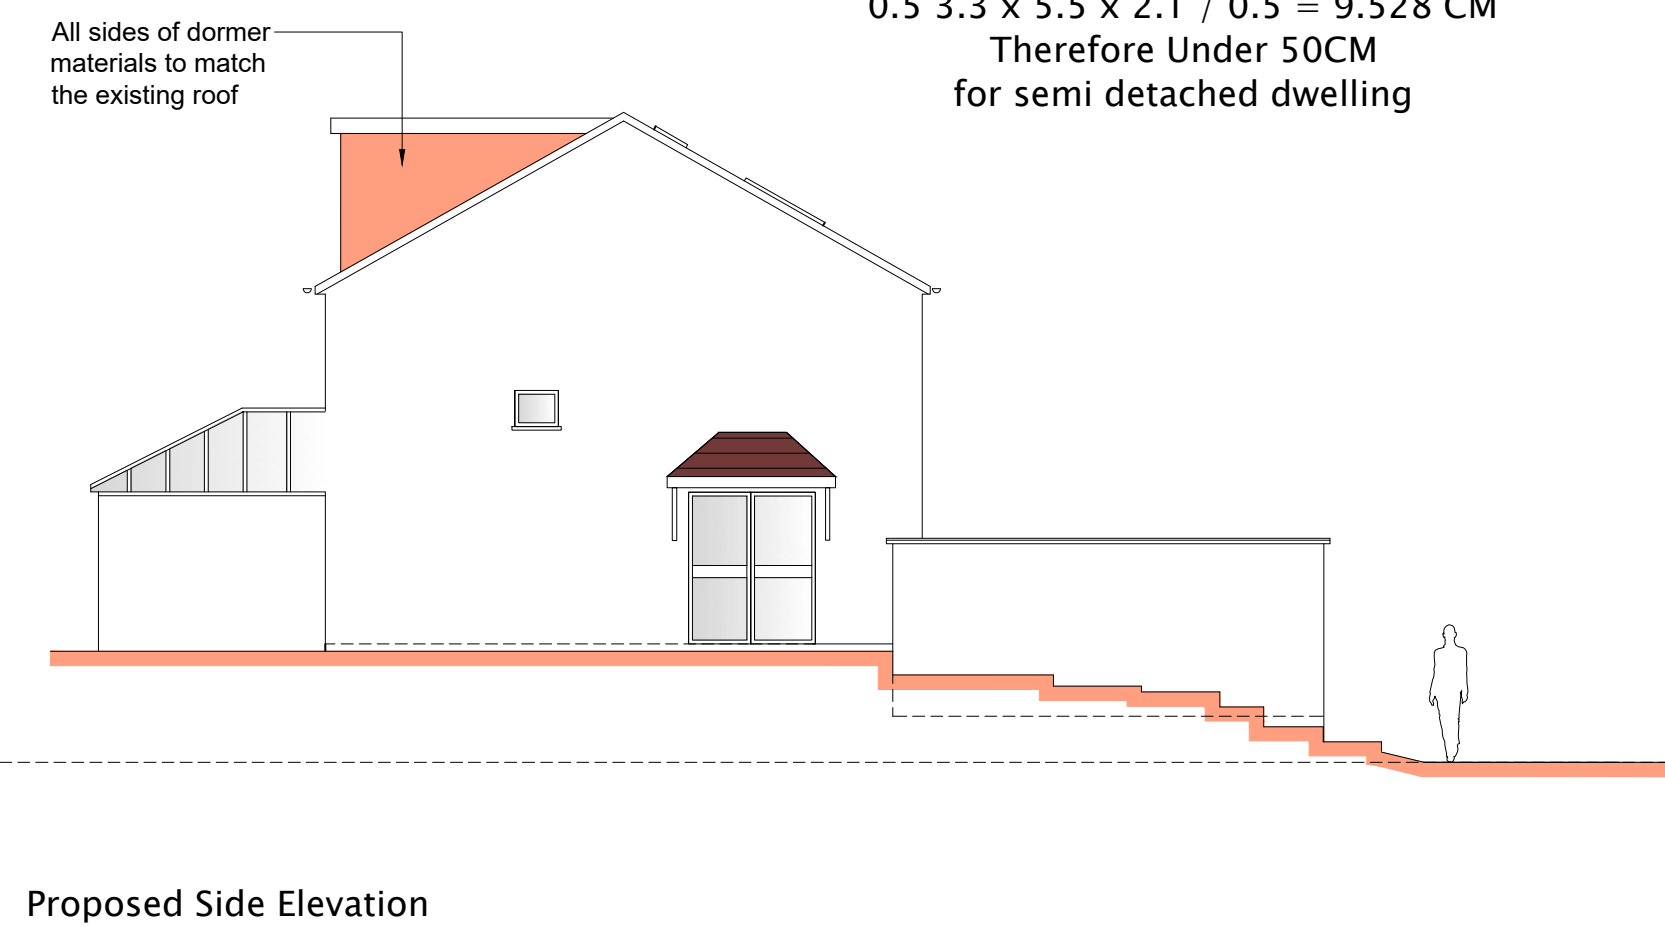


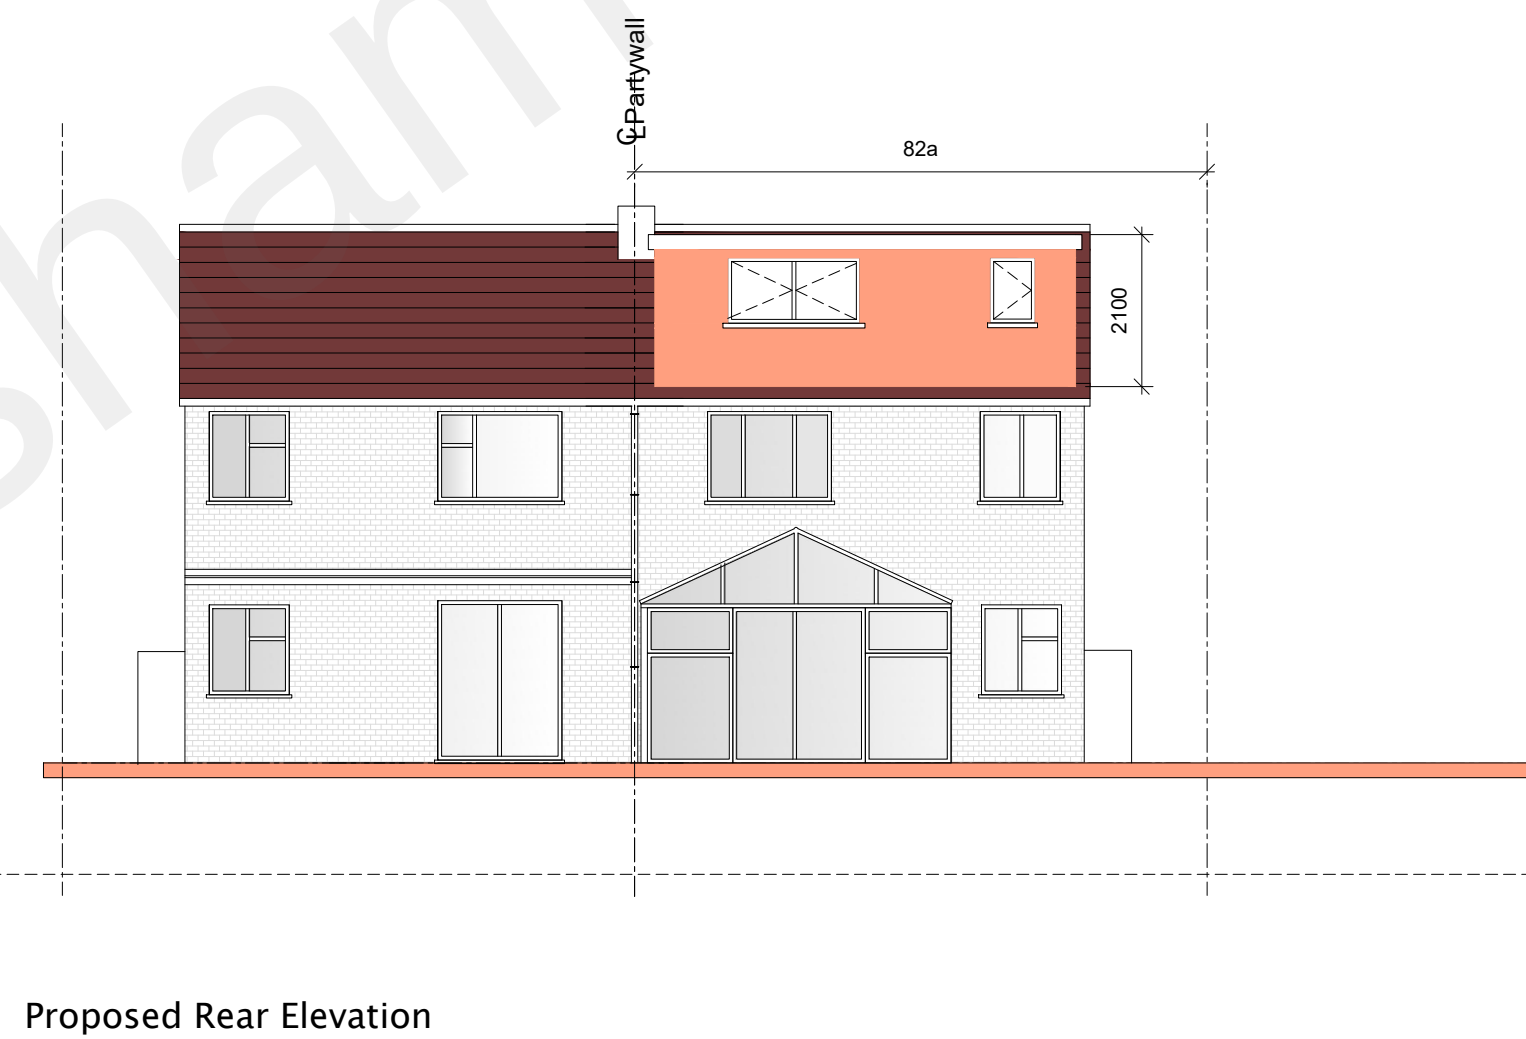

Permitted Development Calculations n.t.s

$$0.5 \times 3.3 \times 5.5 \times 2.1 / 0.5 = 9.528 \text{ CM}$$

Therefore Under 50CM
for semi detached dwelling

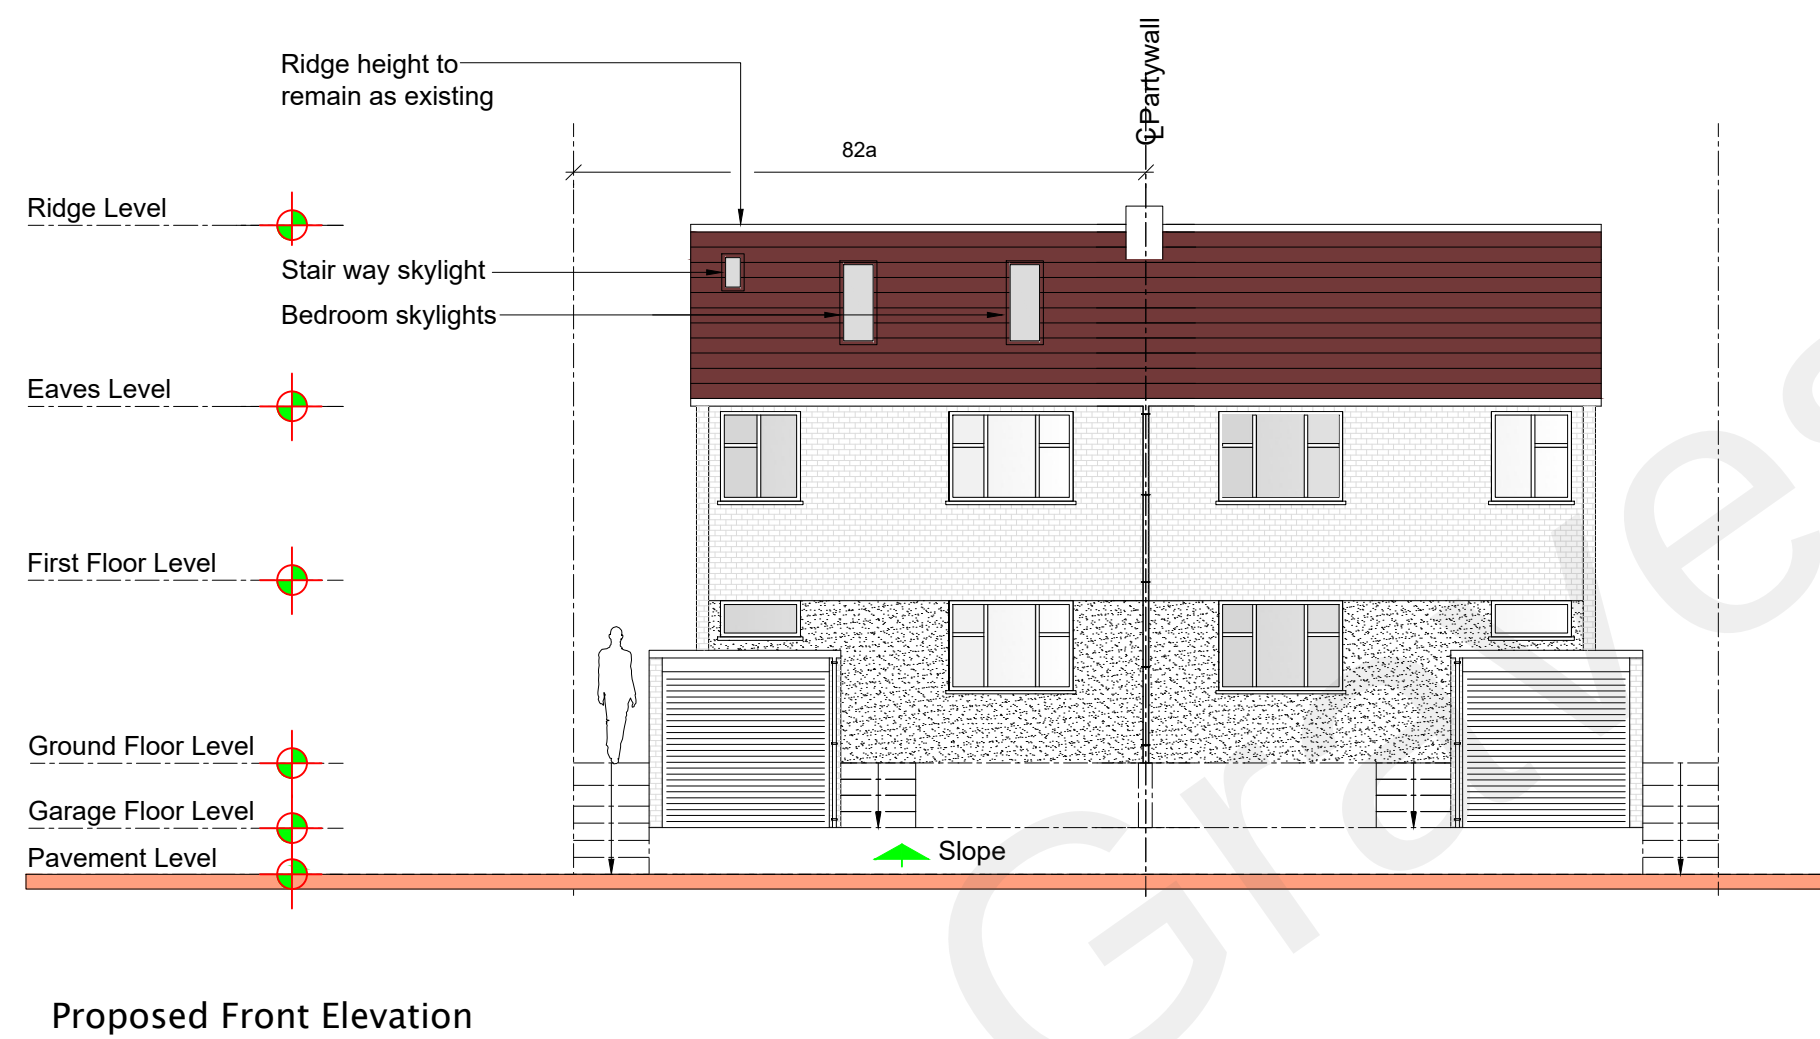

Permitted
Development

Rev	Issued To Planning	Date	By
P1	ISSUED TO PLANNING	XX.03.22	MC



Structural & Architectural Solutions
9A THE PINNACLE - 160 HIGH ROAD - CHADWELL HEATH RM6 6PN
07940121222

Job Title
82a Hemitage Road Higham ME3 7DD

Drawing Title
Permitted Development
For Loft Dormer

Scale	Date	Job No.	Dwg No.	Rev
1:100 @ A1	DEC`22	51-1000-989	S04	P1

