




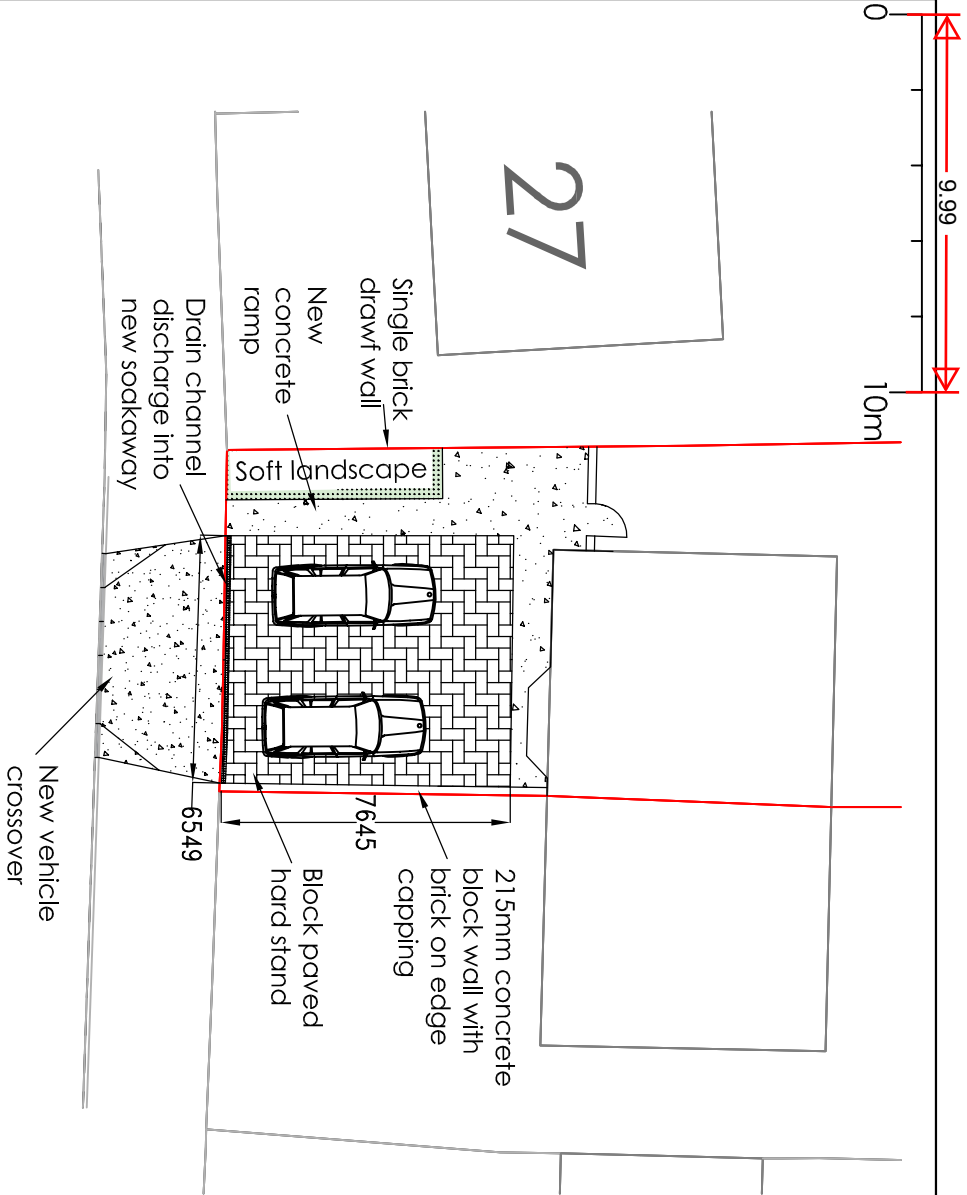

Proposed Front Garden Plan Scale 1:200

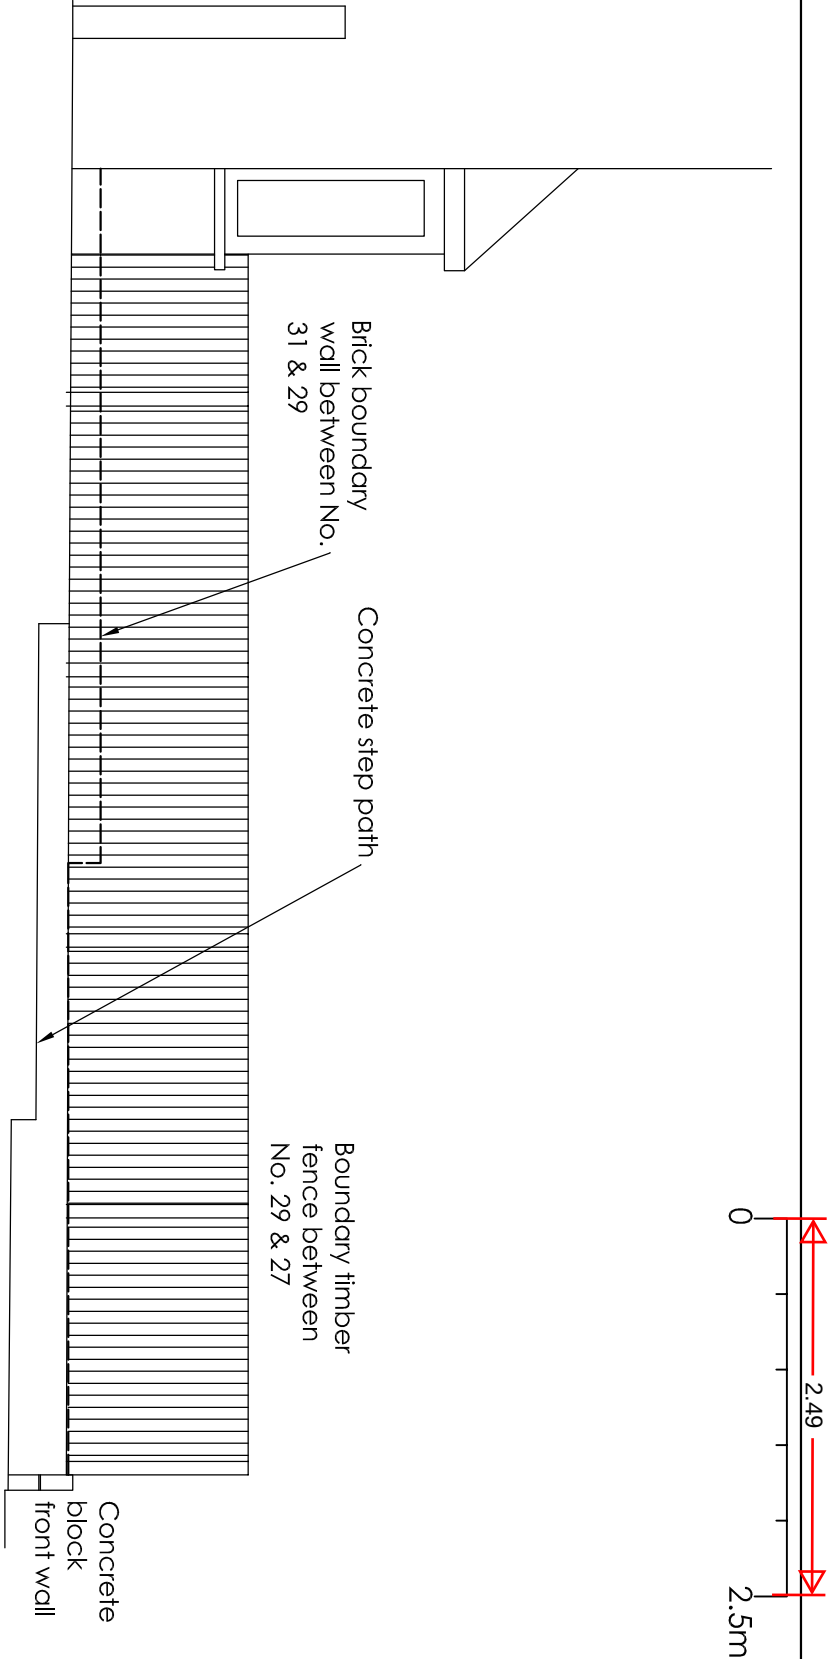

Existing Side Elevation Scale 1:50

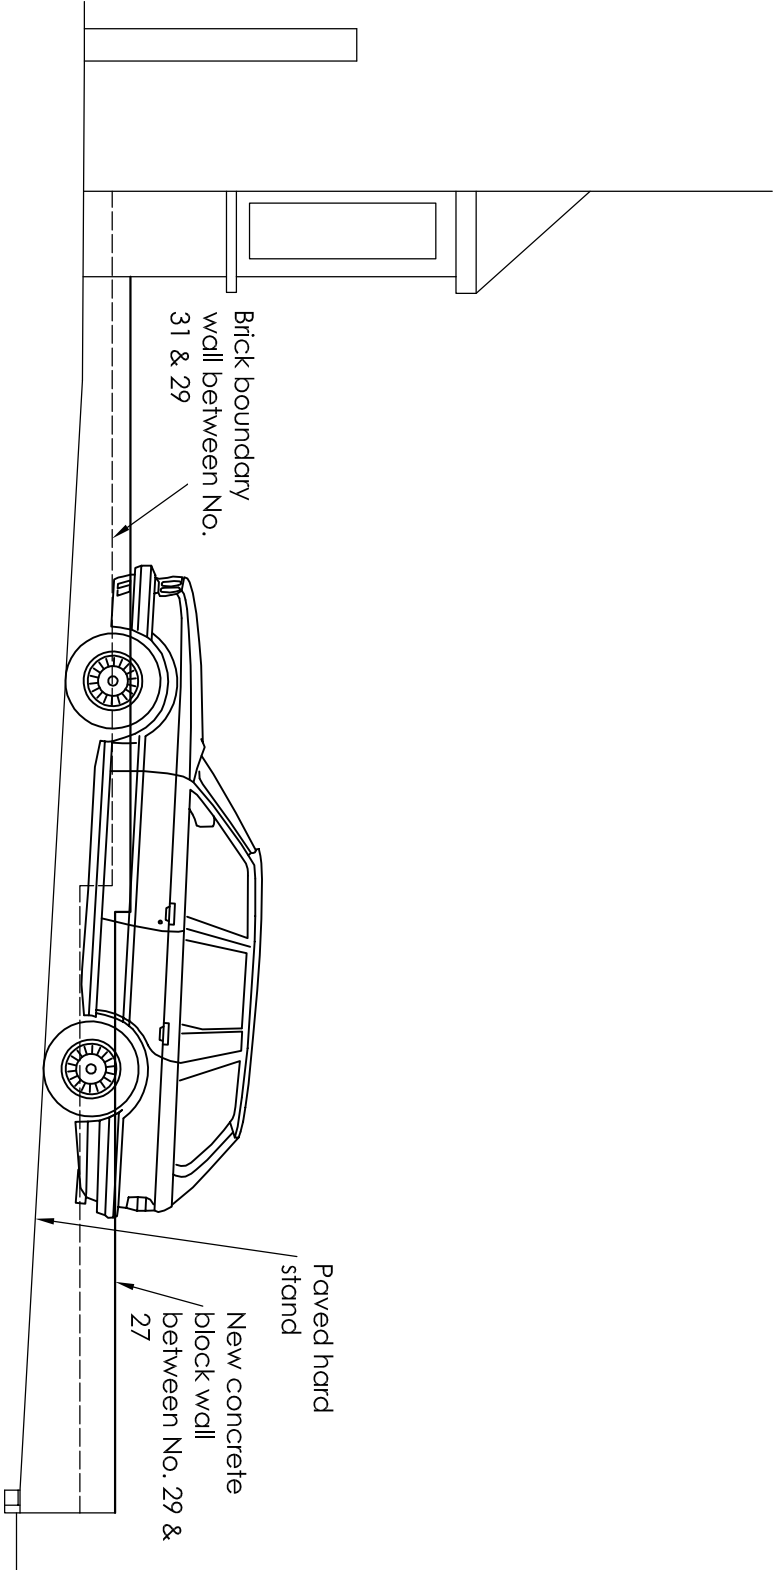

Proposed Side Elevation Scale 1:50

Project		Mr Angret Singh 29 Freeman Road Gravesend Kent DA12 4EG		Front Off Road Parking	
Drawing Title		Proposed Front Garden and Existing & Proposed Side Elevations		Rev	
				Description	
				Date	
				Drawn	
				HC	
				Date	
				Nov 2023	
				Scale	
				1:200 1:50	
				Drawing No.	
				29FR/A3/O2	

H Channa

Picaroons Maidstone Road Platt Kent TN15 8LB

Tel: 07828277909 E-mail: hbechanna@tiscali.co.uk