

PLANNING REV 1




THE GEORGE



FRONT ELEVATION A-A



SIDE ELEVATION B-B

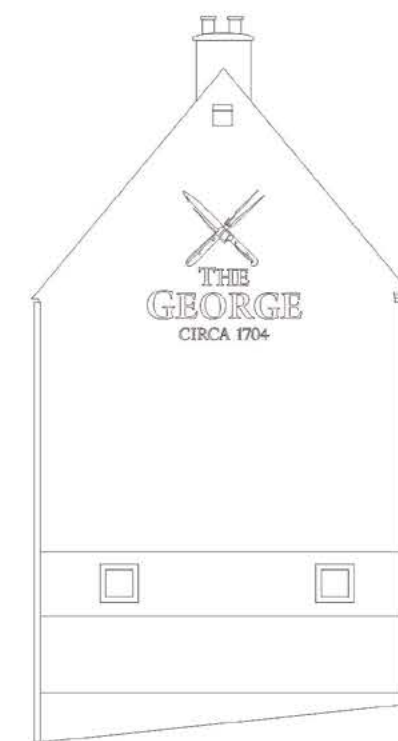

RIGHT HAND GABLE END ELEVATION



REAR ELEVATION C-C

Scale: 1:100 @ A3






FRONT ELEVATION A-A



SIDE ELEVATION B-B



REAR ELEVATION C-C

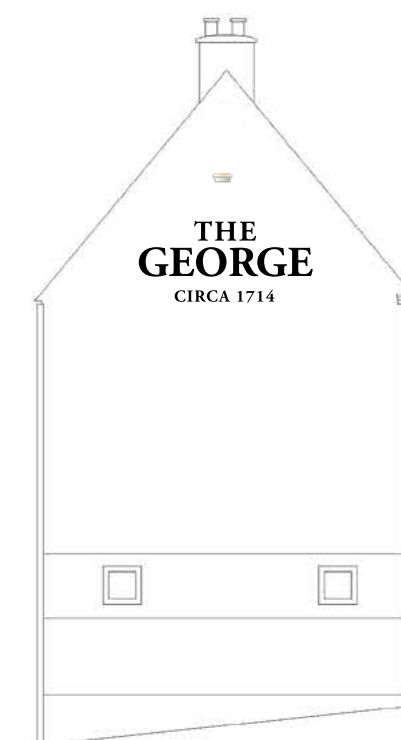

RIGHT HAND GABLE END ELEVATION

Scale: 1:100 @ A3





Dulux
30YY 68/024




Dulux
30YY 46/036



Dulux
09BB 07/008



REFURB EXISTING
MENU CASES

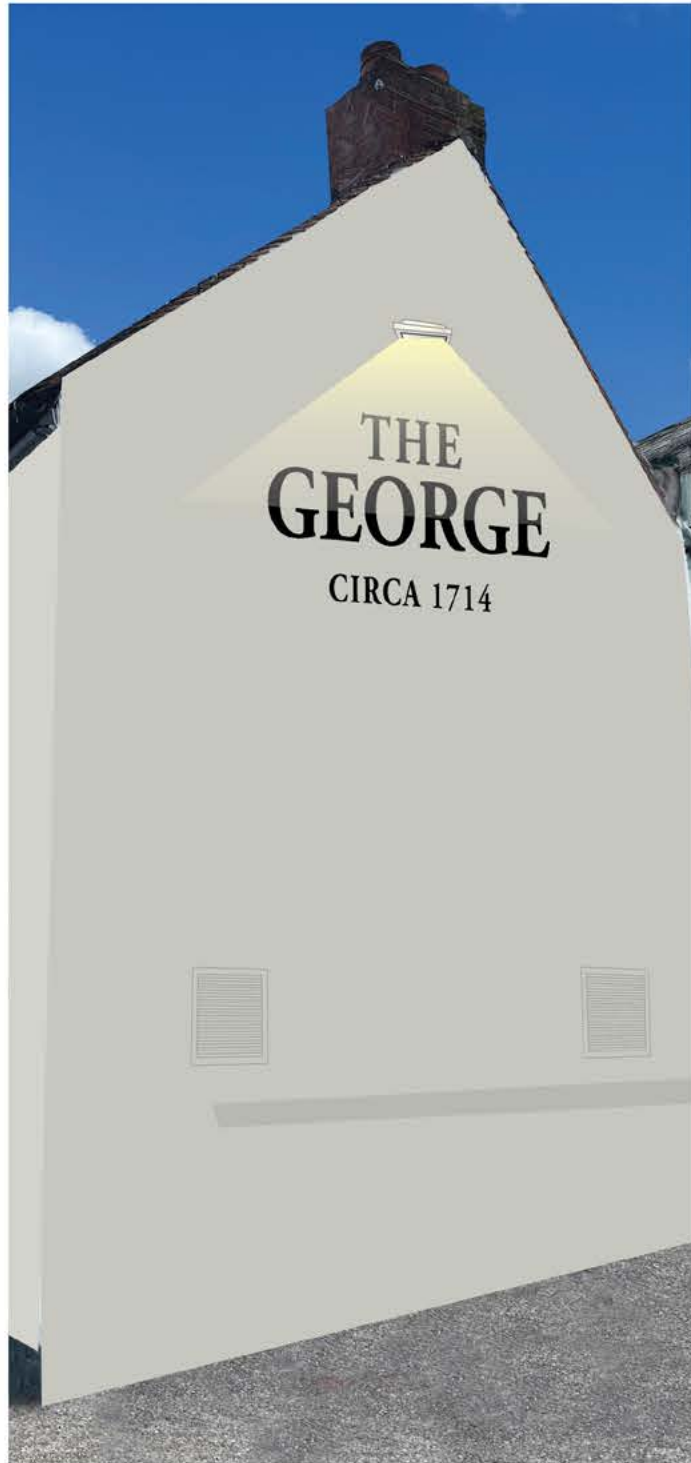

REFURB
EXISTING FASCIA



REFURB EXISTING
HANGING SIGN





REFURB EXISTING
DOUBLE SIDED SIGN.
REMOVE LOWER PANEL
& REPLACE WITH A PAIR OF
COREX FRAMES

REFURB EXISTING
SINGLE SIDED SIGN





ITEM 1. (1 off)
New double sided correx sign.

Scale 1:20
MCH 350mm
AGL: 1380mm




ITEM 2. (1 off)
Double sided Correx frame.

Scale 1:20
MCH 350mm
AGL: 300mm

Scale: 1:20 @ A3



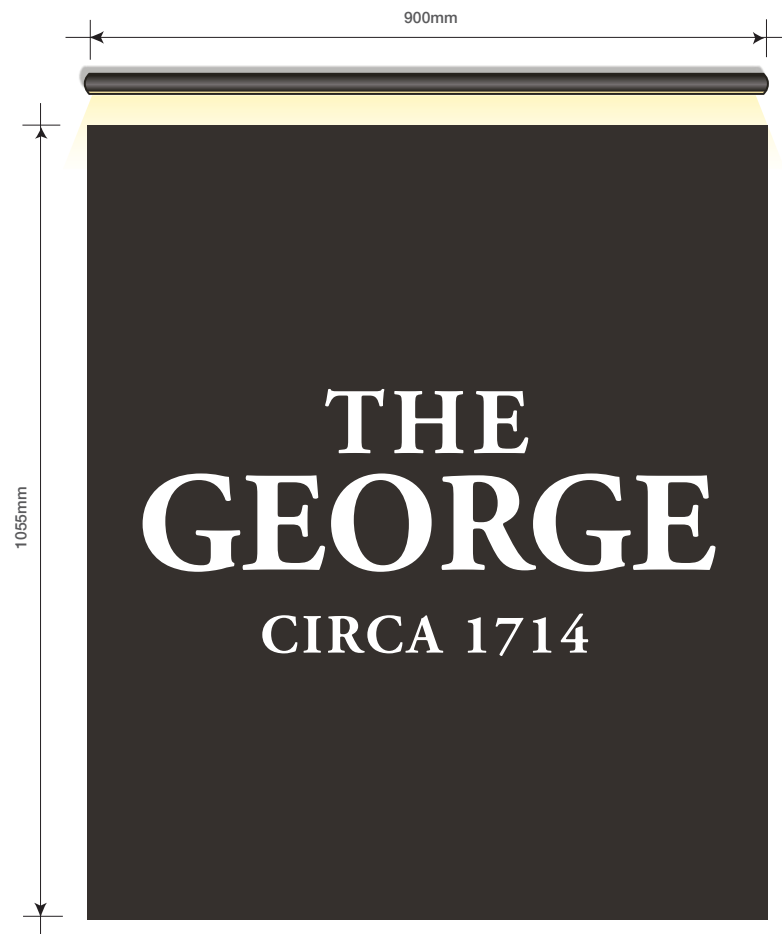


ITEM 3.
Digital print on exsting pictorial.

Illuminated by new LED Trough lights.

Scale 1:10
AGL: 3600mm
MCH: 130mm


Scale: 1:10 @ A3

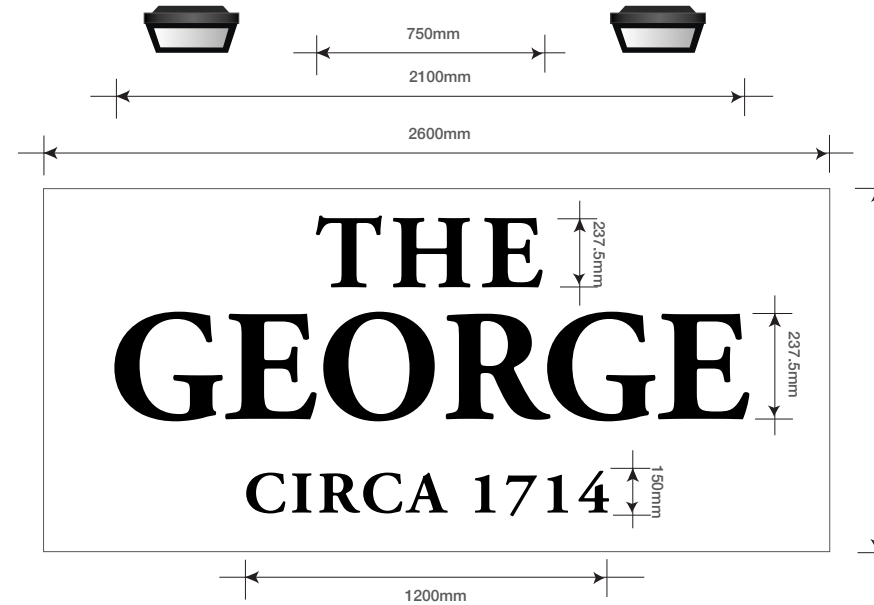

ITEM 4.
Signwritten onto wall in black, with rectangle in white.

Illuminated by X2 Black LED Flood Lights.

Scale 1:25
AGL: 3650mm
MCH: 237.5mm

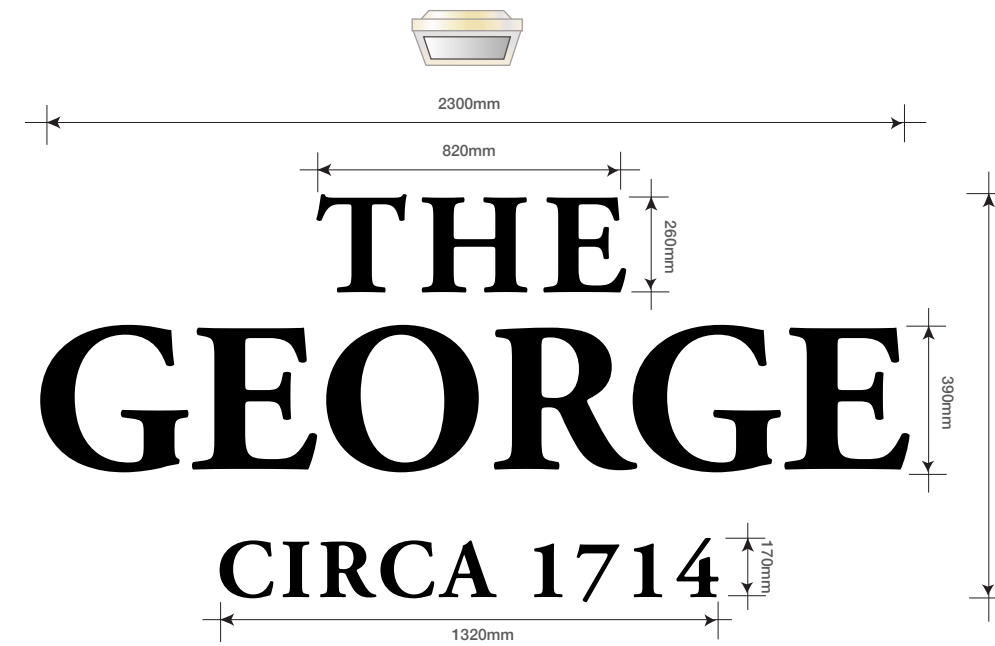

ITEM 5.
Signwritten onto wall in black.

Illuminated by white LED Flood Light.

Scale 1:20
AGL: 5650mm
MCH: 390mm

Scale: 1:20 @ A3



Scale: 1:25 @ A3






ITEM 6. (1 off)

TYPE : FASCIA SIGN
 QUANTITY : 1
 SIZE : 3820 X 950mm
 MATERIALS : TIMBER/ PAINT/ SIGN WRITING
 COLOURS : SEE SPEC
 LIGHTING : EXISTING FLOOD LIGHTS
 FIXING : PLUG & SCREW
 NOTES : RE-FURBISH EXISTING SIGN ONLY




ITEM 7. (1 off)

TYPE : APEX SIGN
 QUANTITY : 1
 SIZE : 2690 X 1600mm
 MATERIALS : ALUMINIUM/ PAINT/ SIGN WRITING
 COLOURS : SEE SPEC
 LIGHTING : EXISTING LANTERN RE-USED
 FIXING : PLUG & SCREW
 NOTES : RE-FURBISH EXISTING SIGN ONLY

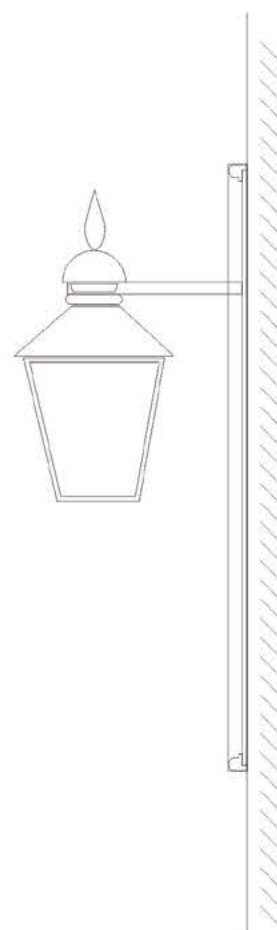

ITEM 8. (1 off)

TYPE: FASCIA SIGN
 QUANTITY: 1
 SIZE: 300 X 1500mm
 MATERIALS: TIMBER/ PAINT/ SIGN WRITING
 COLOURS: SEE SPEC
 LIGHTING: NO
 FIXING: PLUG & SCREW
 NOTES: RE-FURBISH EXISTING SIGN ONLY

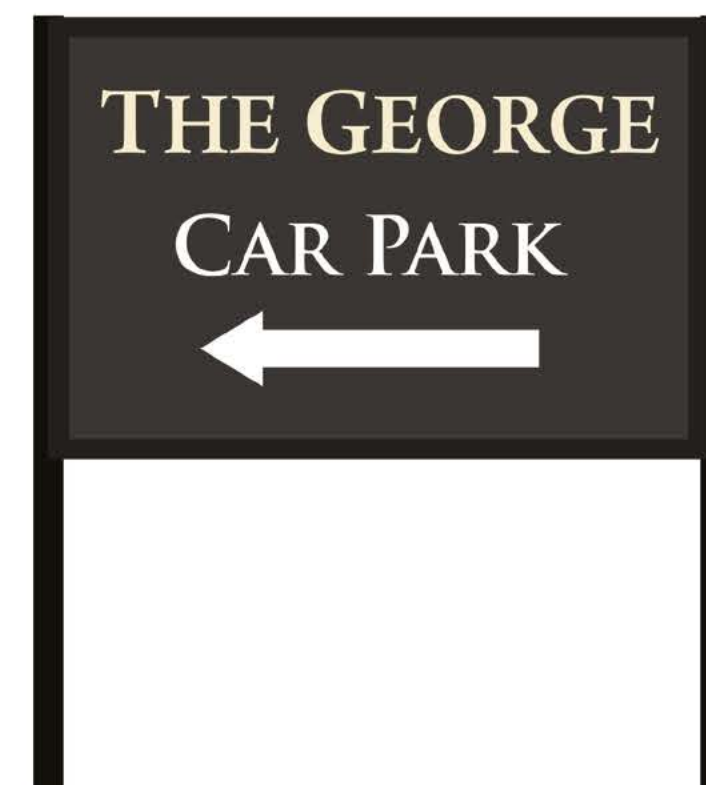

ITEM 9. (1 off)

TYPE : POST SIGN
 QUANTITY : 1
 SIZE : 1700 X 1230mm
 MATERIALS : ALUMINIUM/ PAINT/ SIGN WRITING
 COLOURS : SEE SPEC
 LIGHTING : N/A
 FIXING : TO EXISTING POSTS
 NOTES : RE-FURBISH EXISTING SIGN ONLY

Scale: 1:20 @ A3



