

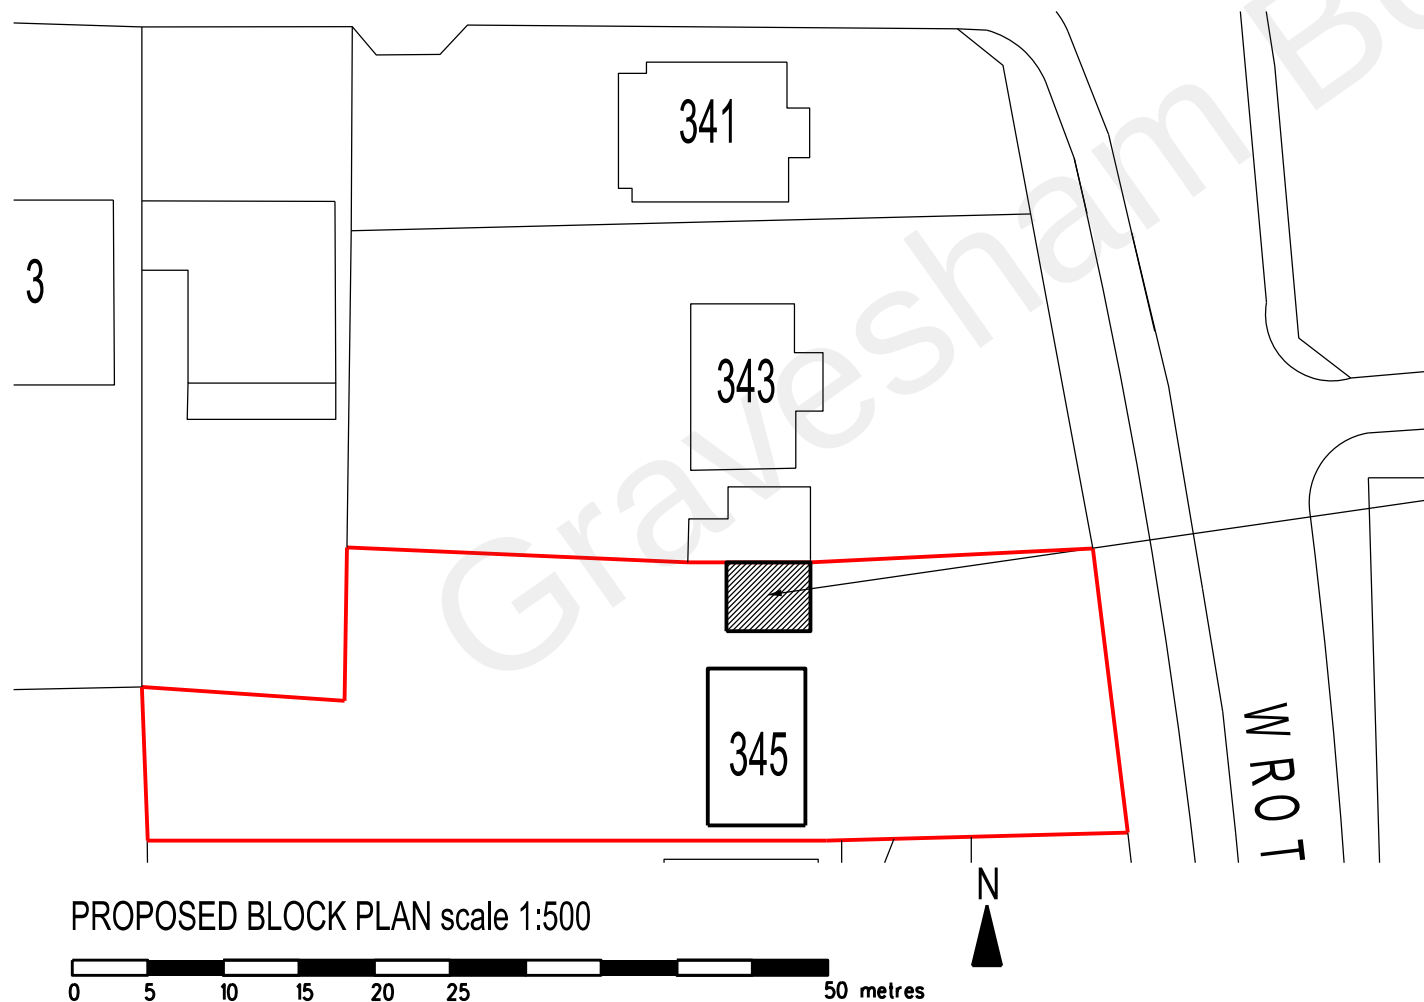


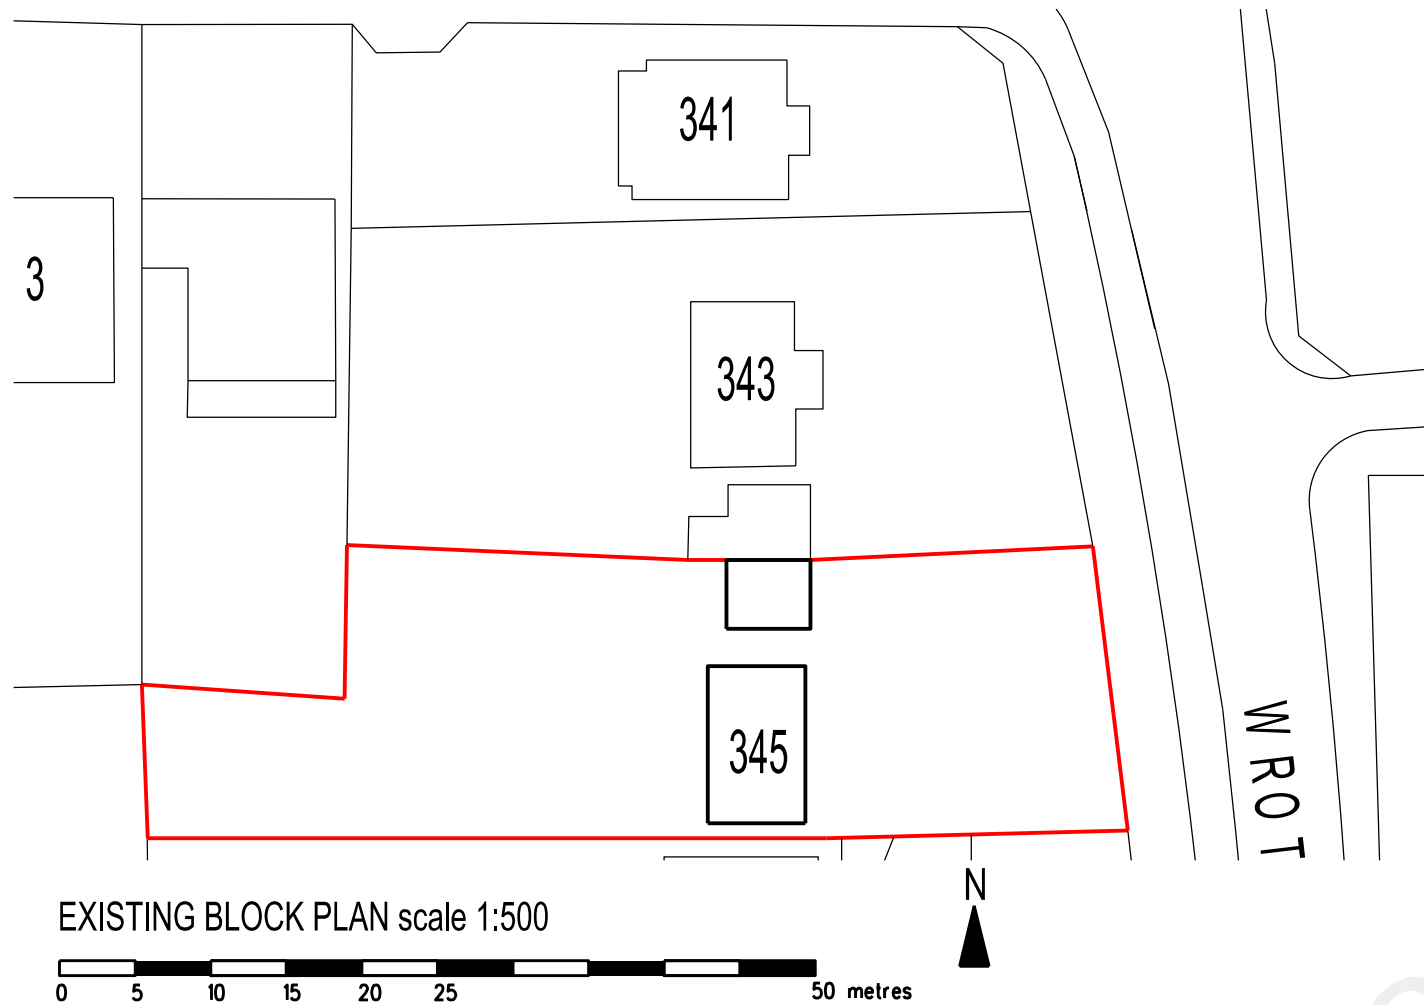

outline of conversion and extension
shown hatched

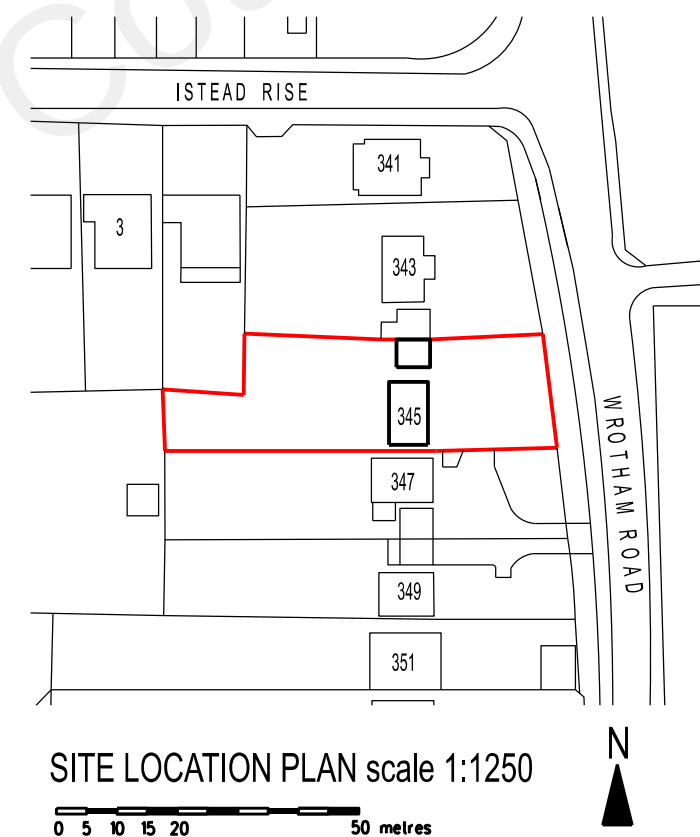

PLANNING APPLICATION

REVISION DATE
ARCHITECT
TA ARCHITECTS
11 JOYDENS WOOD ROAD BEXLEY
KENT DA5 2HS Tel 07905 130591
ta140256@googlemail.com

JOB
PROPOSED GARAGE CONVERSION
AND 1ST FLOOR EXTENSION AT
345 WROTHAM ROAD
ISTEAD RISE DA13 9EF

DRAWING
EXISTING SITE LOCATION AND
PROPOSED BLOCK PLANS

SCALE DATE
1:500 & 1250 AT A3 JULY 2021

DRAWING NO.
BH/01