



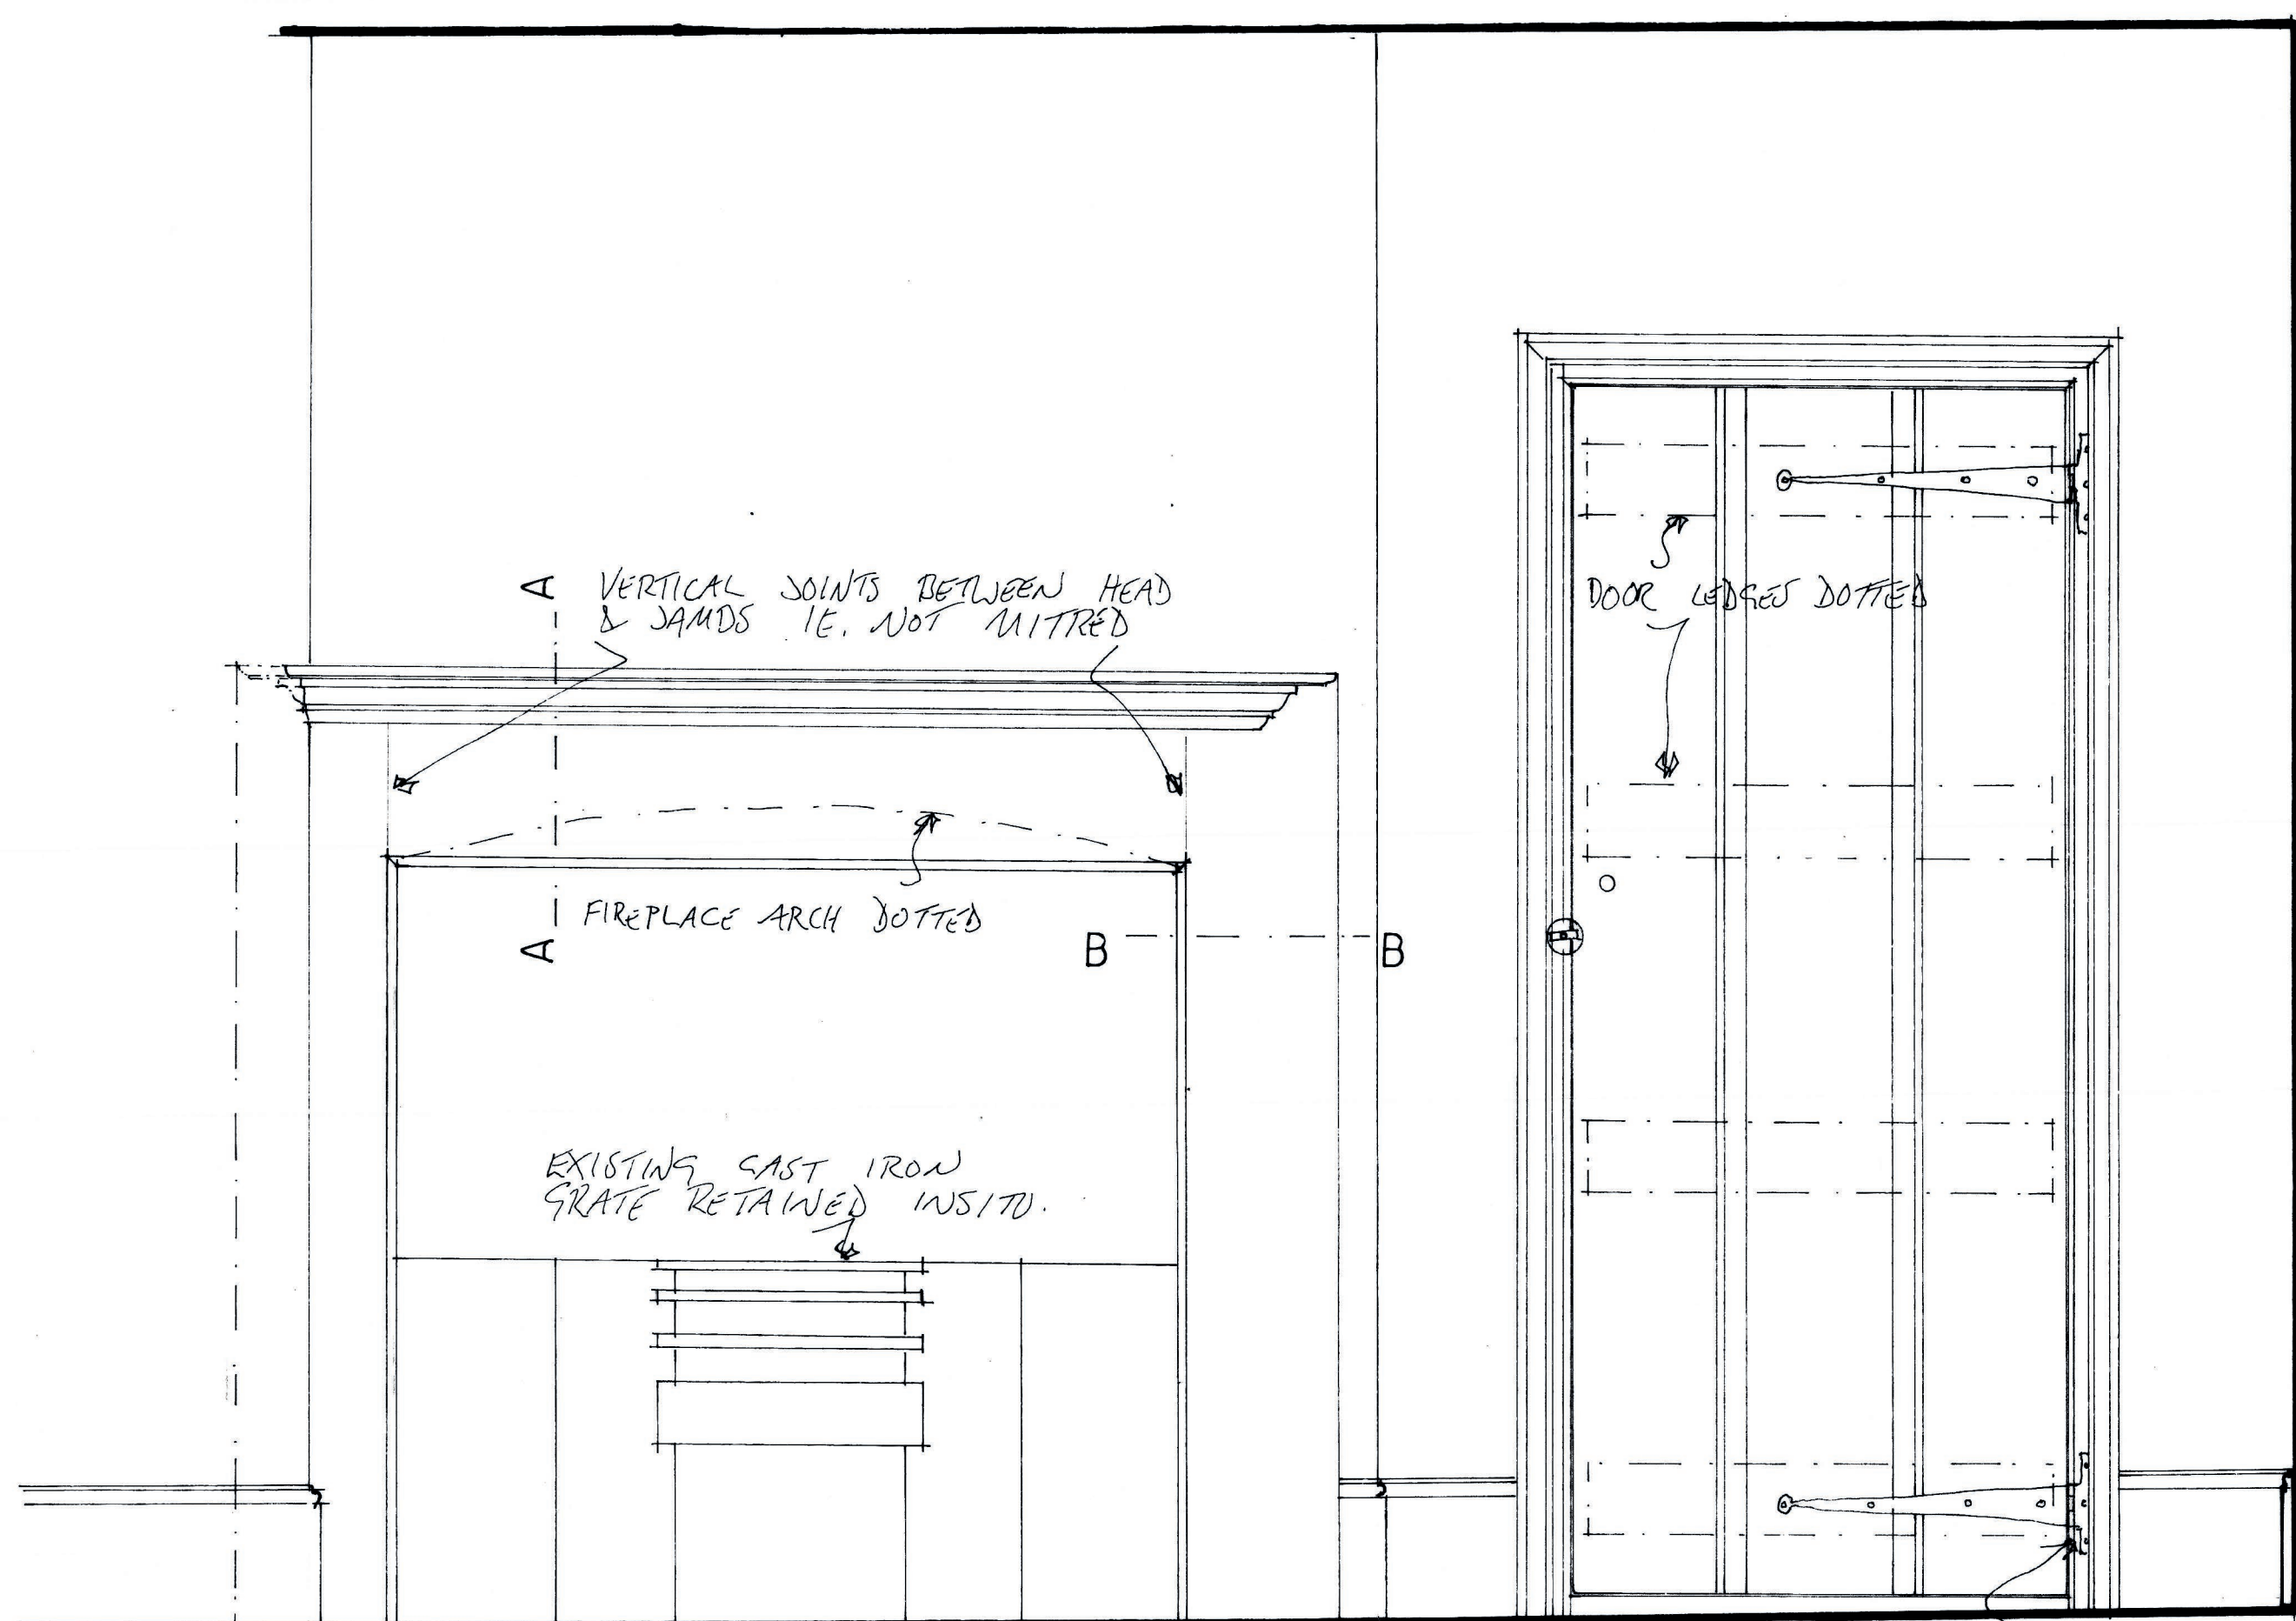


1:10 Elevation

ABOVE ILLUSTRATION IS FOR BEDROOM 3
HEIGHT & WIDTH OF SURROUNDS TO LIVING
ROOM, SITTING ROOM & DINING ROOM WILL
DIFFER ACCORDING TO THEIR FIREPLACE OPENINGS.

FIRE SURROUND TO BE COMPLETE ITEM LET
IN BEHIND PARTITION TO SERVANTS' STAIRS.
SINCE ORIGINAL FIREPLACE PRE-DATES STAIR PARTITION.

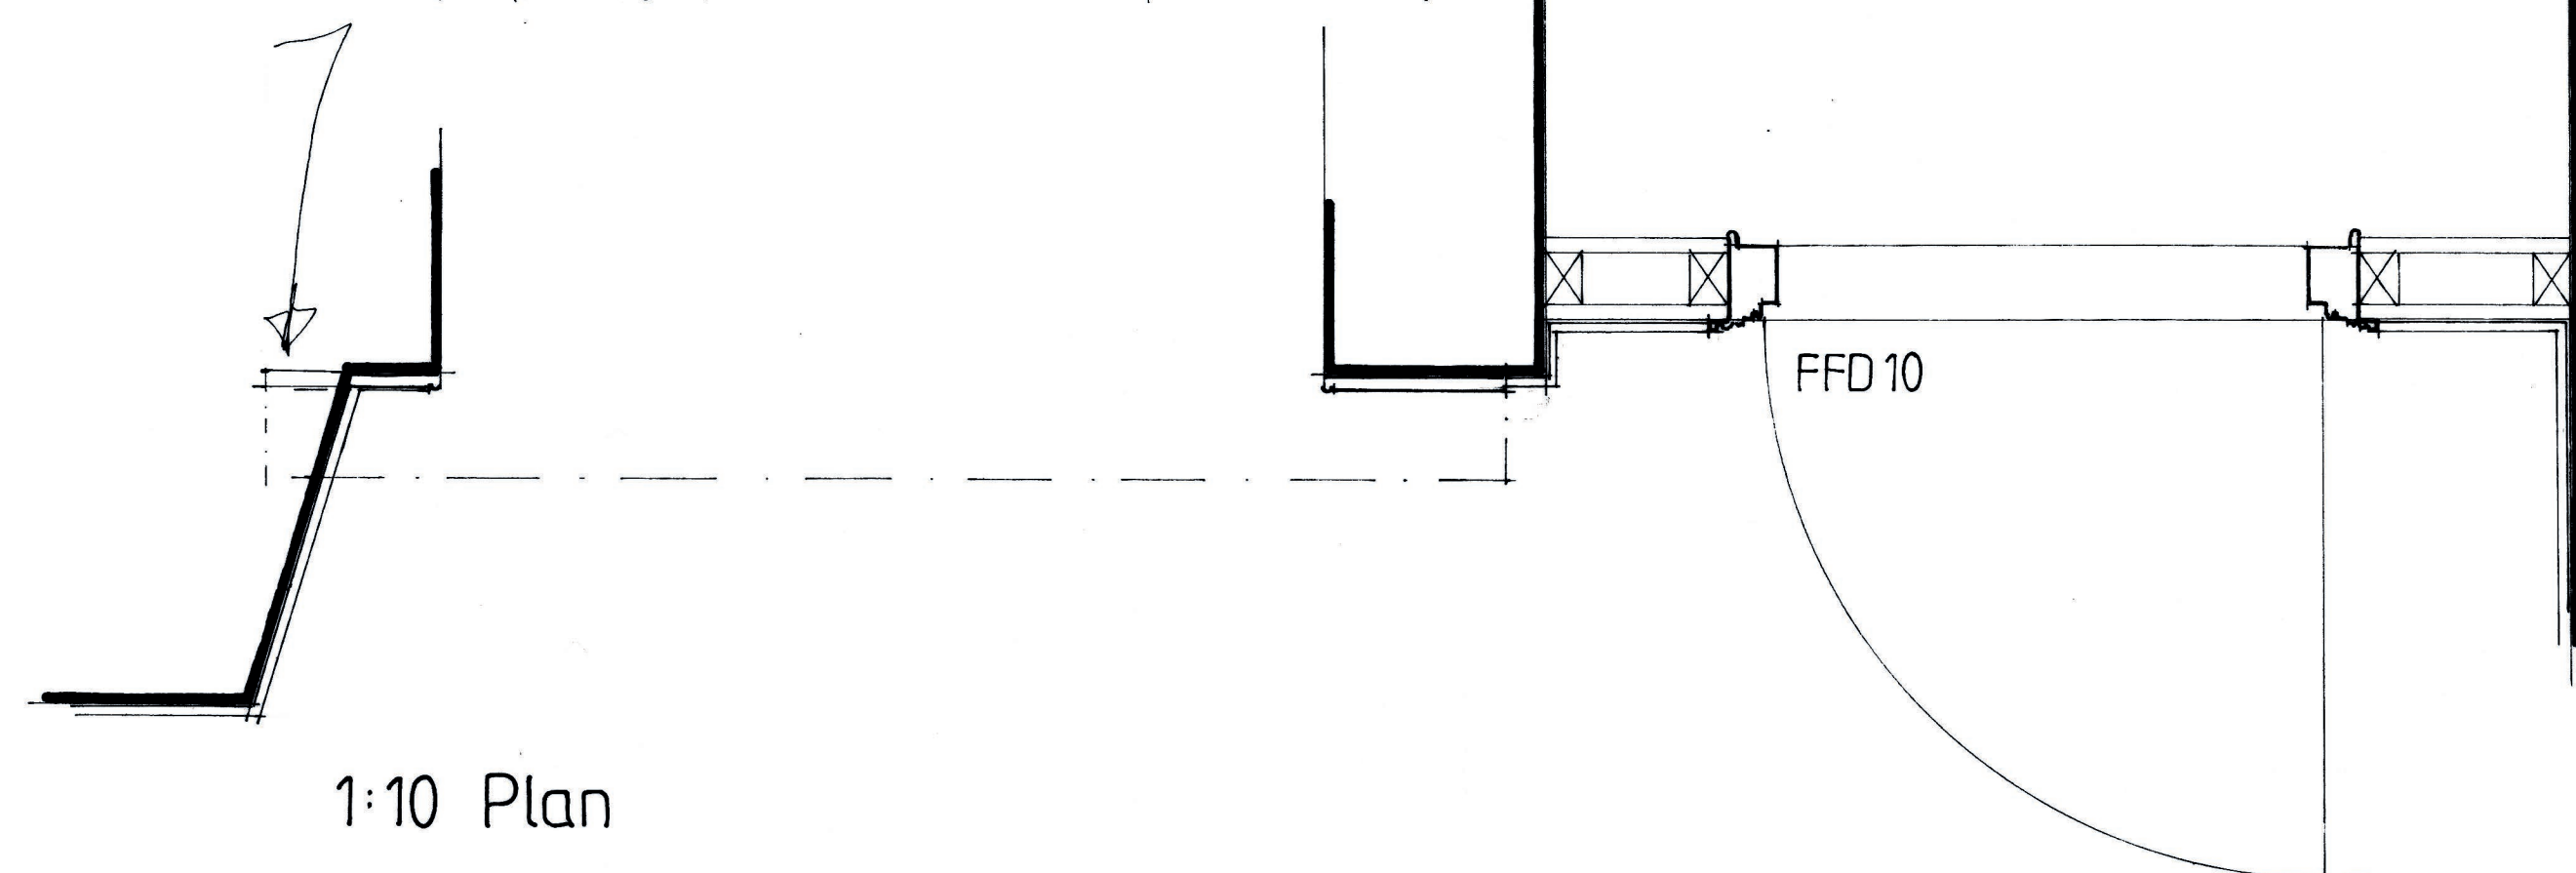


1:10 Plan

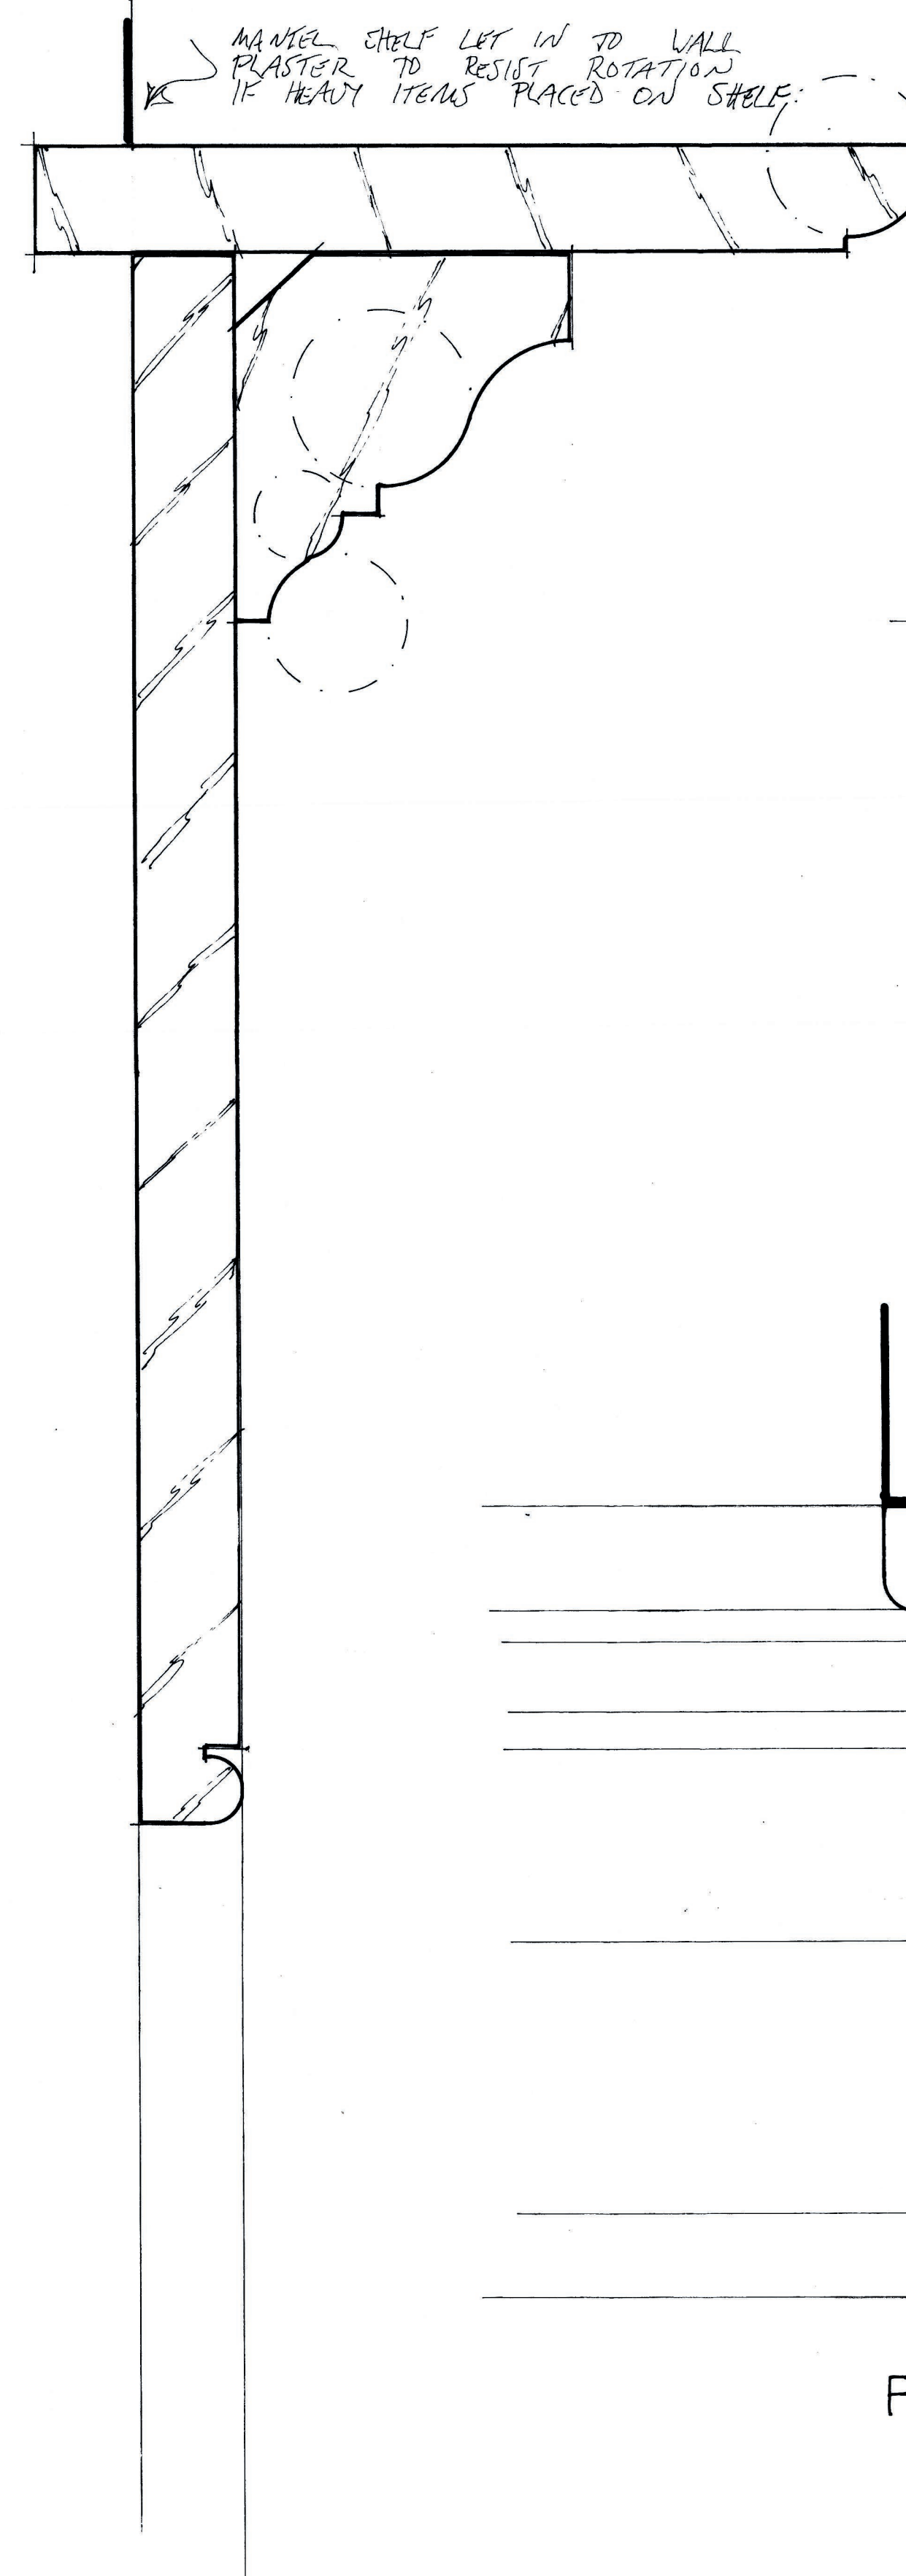

Full size mantel shelf section A-A

Full size mantel shelf elevation

JOINT BETWEEN SAND & HEAD IE. NOT
MITRED

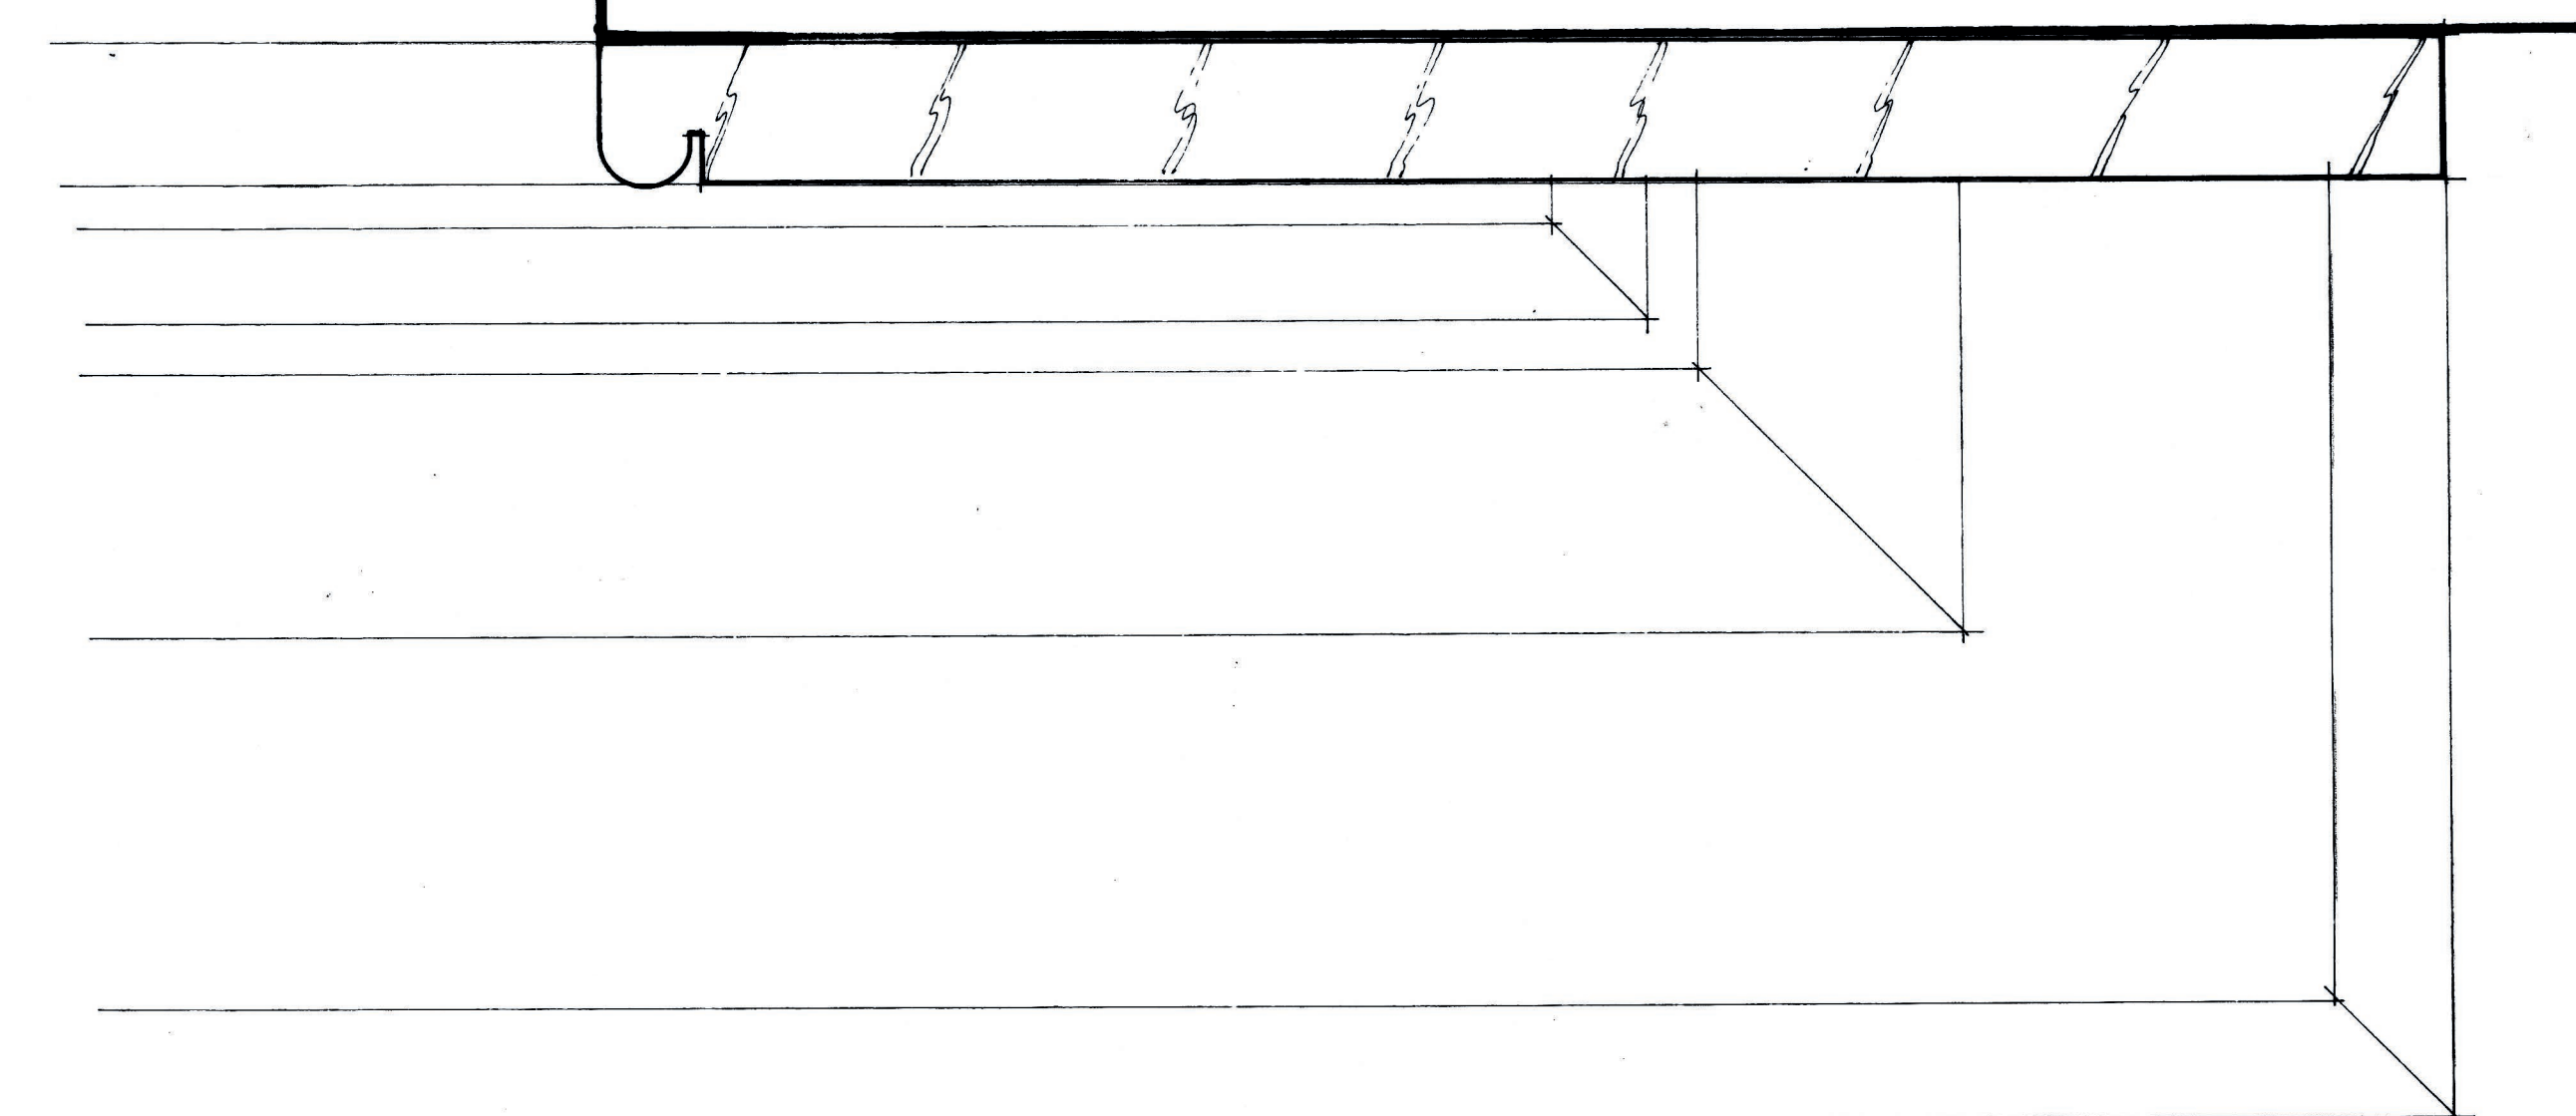

Full size section B-B & reflected mantel shelf

East Court Manor

Bedroom 3 fire surround & adjacent cupboard

Scale: full size & 1:10 at A1

Drwg.: ECM/0123/19 Rev. A

Drwg. by: T. Ellis August 2023 Tel.: 01233 770498

Rev. A: surround also for Living, Sitting & Dining rooms

Scan + 1 folded

Notes:

Confirm/establish critical dimensions on site prior to joinery manufacture

Manufacture joinery using joinery quality softwood

Use quarter sawn boards for fire surround

See drwg. ECM/0123/20 for FFD10 details