



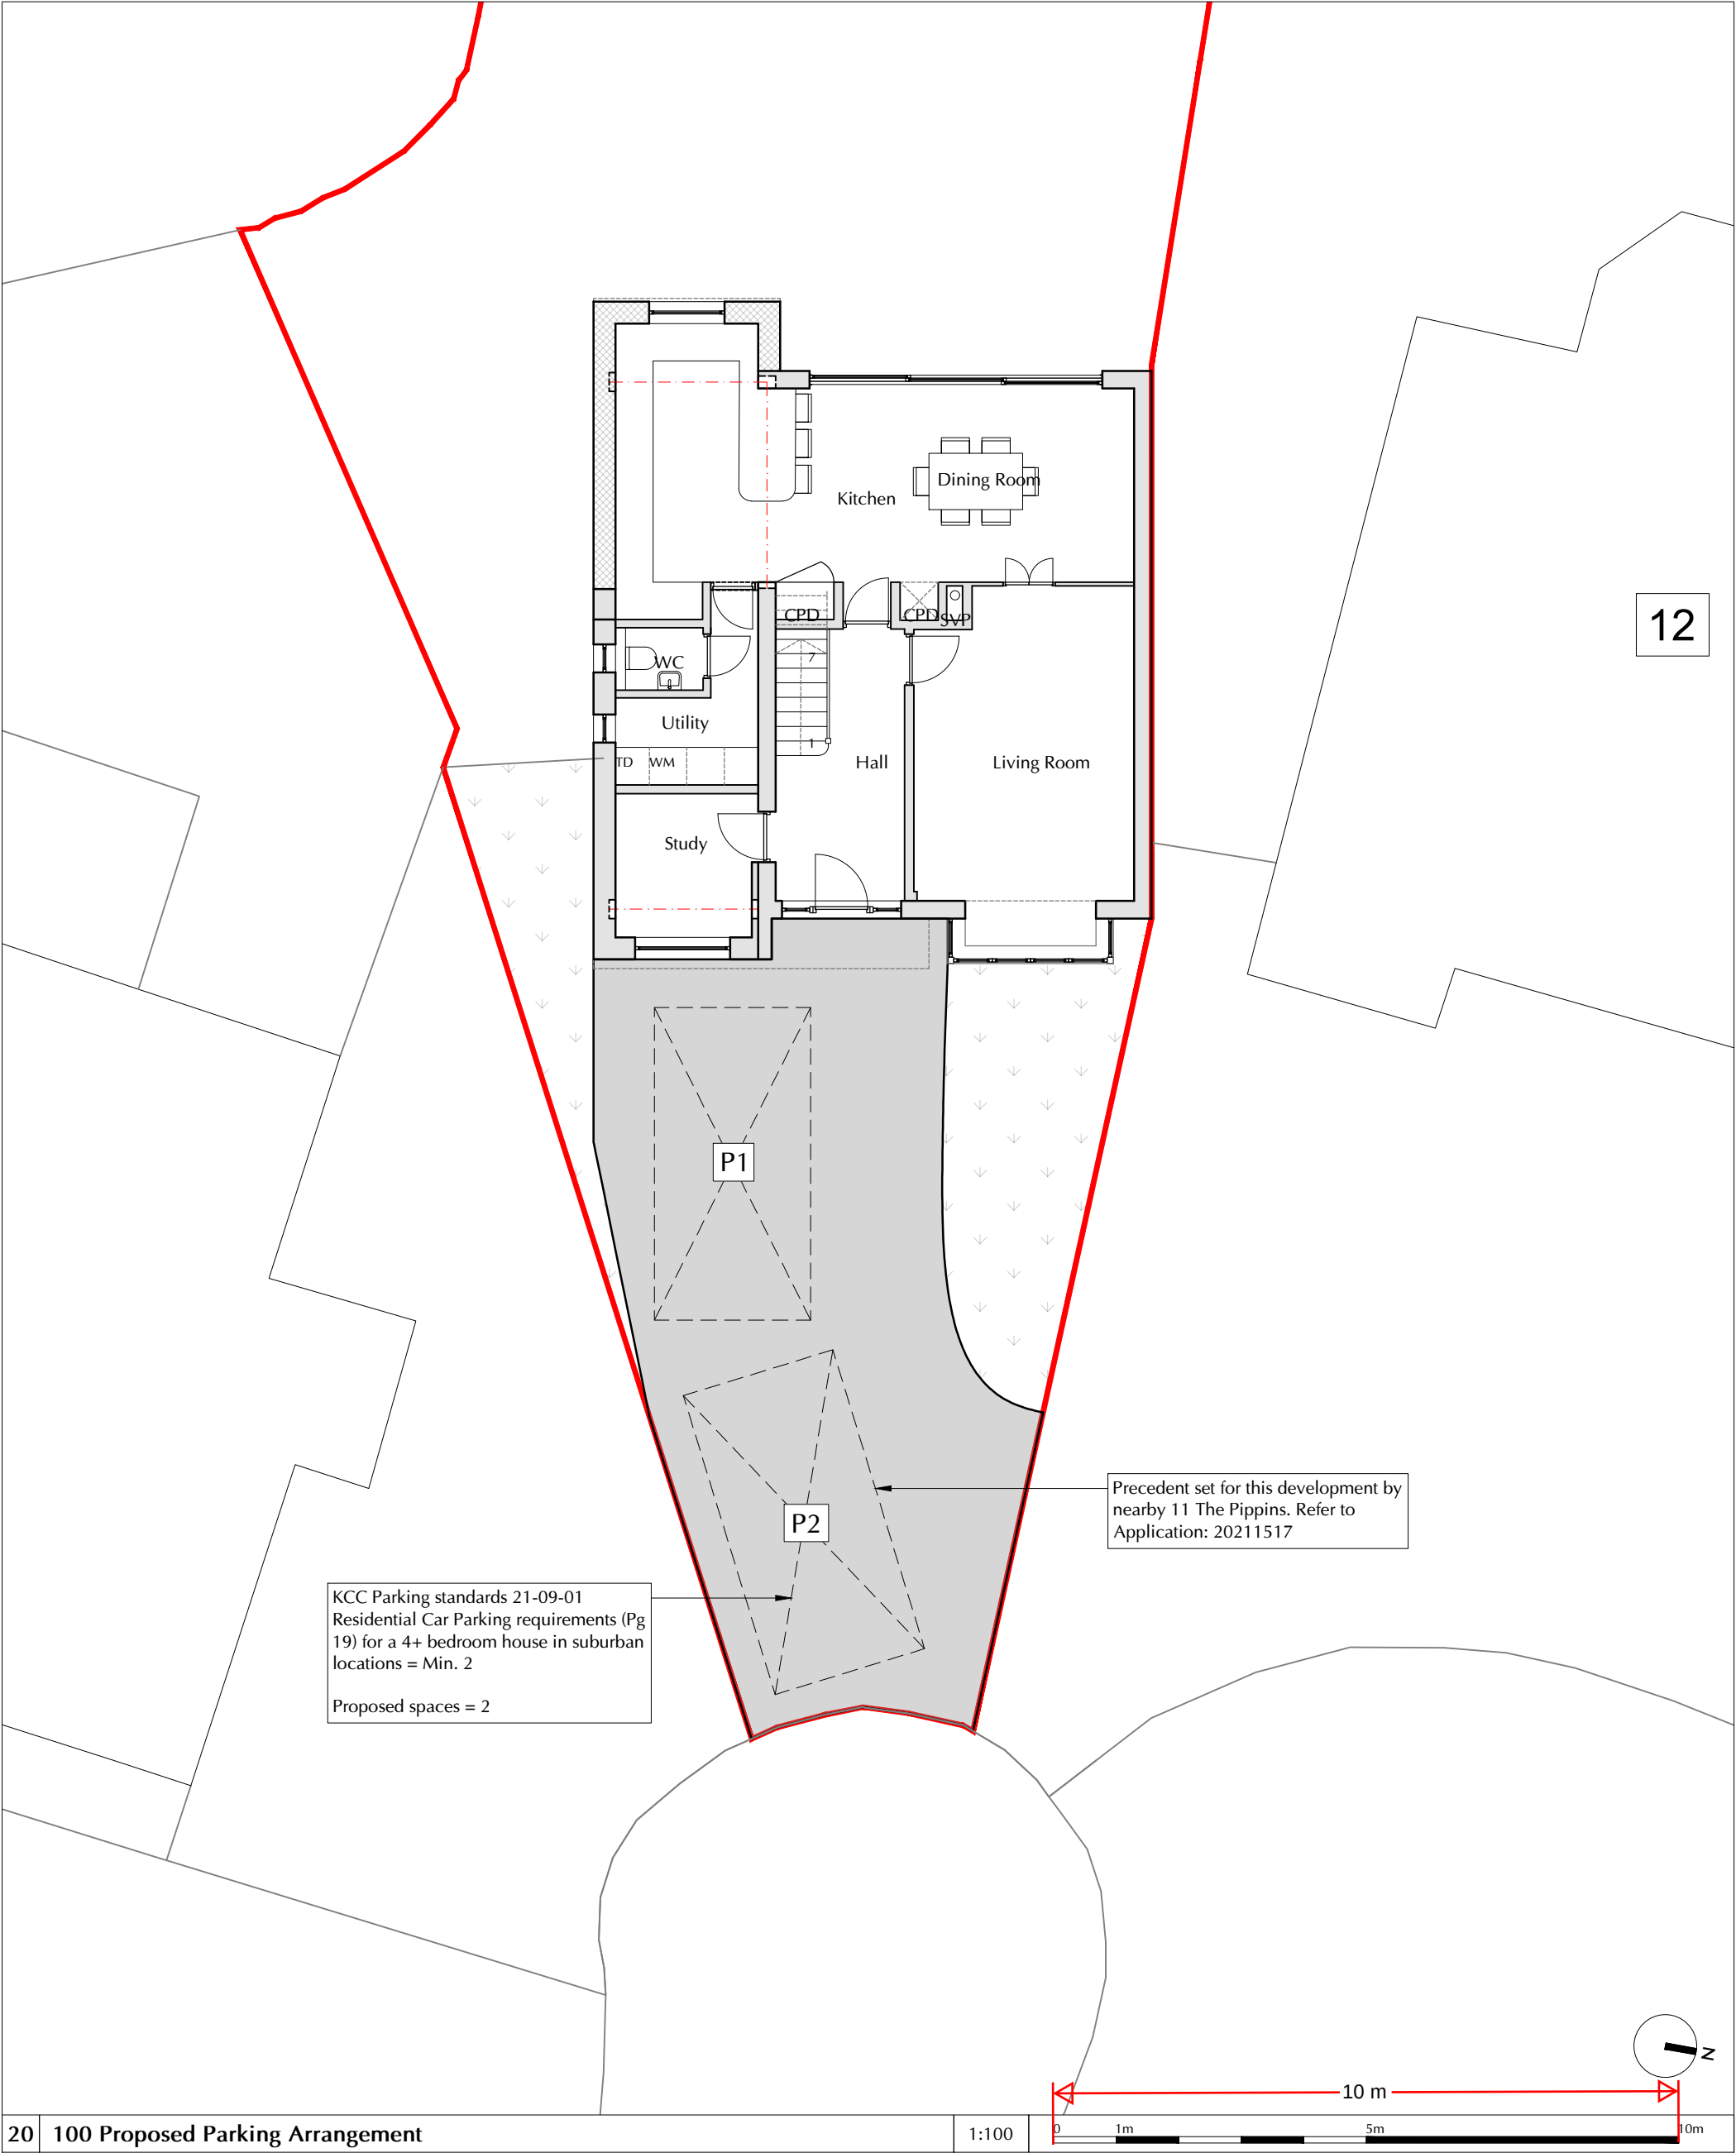

20 100 Proposed Parking Arrangement

1:100

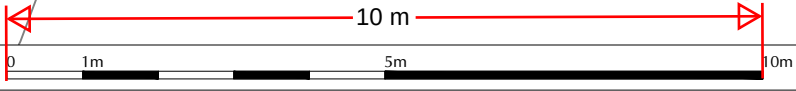

NOTES

Hatch Key

- Grass
- Hard standing

Proposed arrangement = 2 spaces

P1 & P2 denotes parking spaces of 2.5m wide x 5m long

Legal Info

- ©RDA Consultant Architects. Drawing not for construction. Do not scale from this drawing in either paper or digital form. Use written dimensions only. All dimensions are given in millimeters unless otherwise stated.
- All survey information by others. Check all dimensions on site. Site boundaries to be confirmed by client solicitors with reference to title deeds.
- This drawing is intended for use by the commissioning client only. RDA do not assume any liability to any third party for the information herein.

REVISIONS

00/00/00 XX
First Issue

JOB TITLE

14 The Pippins, Meopham
Gravesend, DA13 0HB

DWG TITLE

Proposed Parking
Arrangement Plan

DATE	BY	CHECKED BY	
06/11/23	EJD	RND	A3
DWG NO.	REV.	STATUS	
3153 (20) 100		Planning	

RaynerDaviesArchitects

Nottingham | Kent

Studio A,
Quayside House,
Chatham Maritime
ME4 4QZ

www.rd-architects.co.uk

