


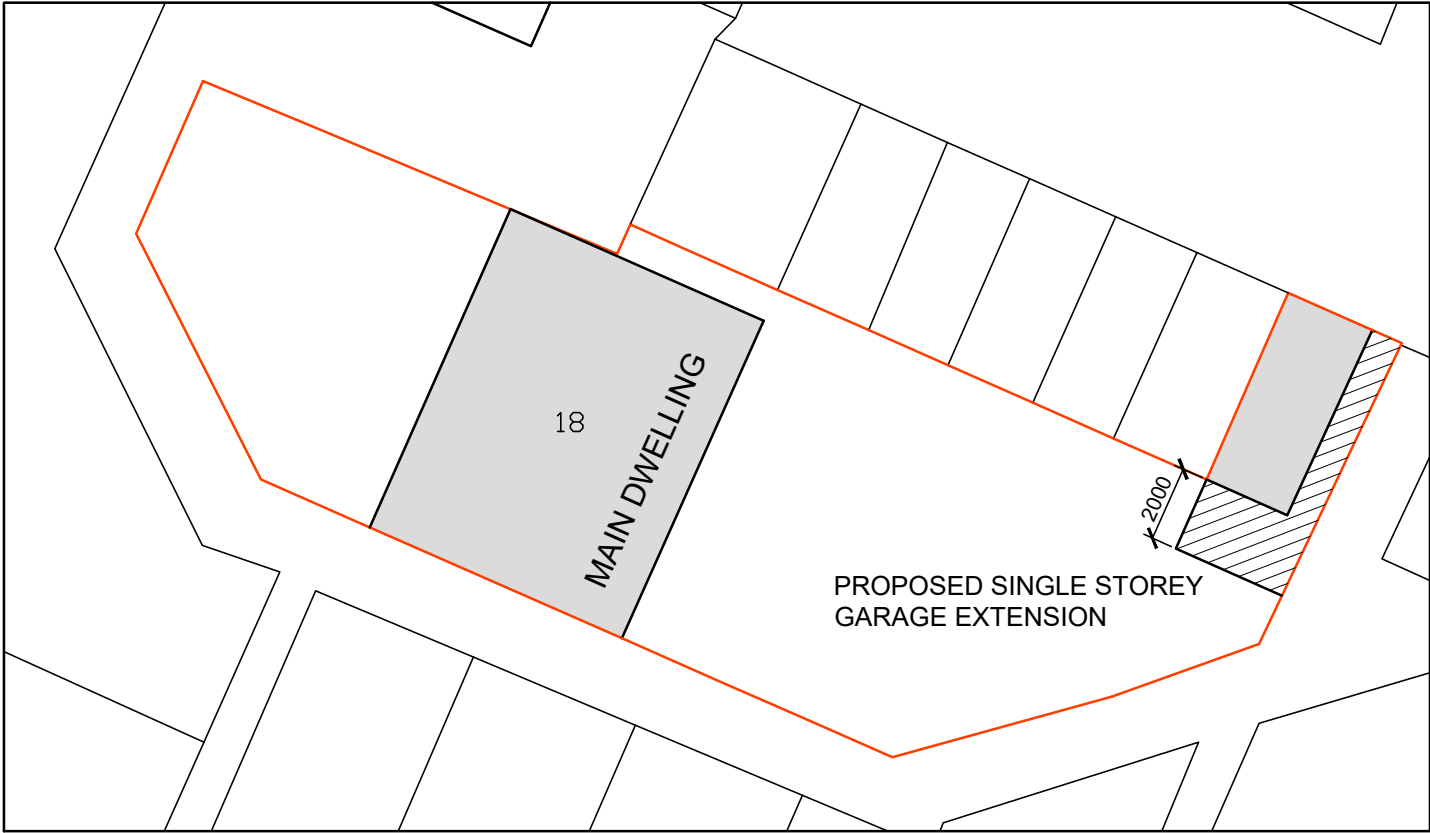


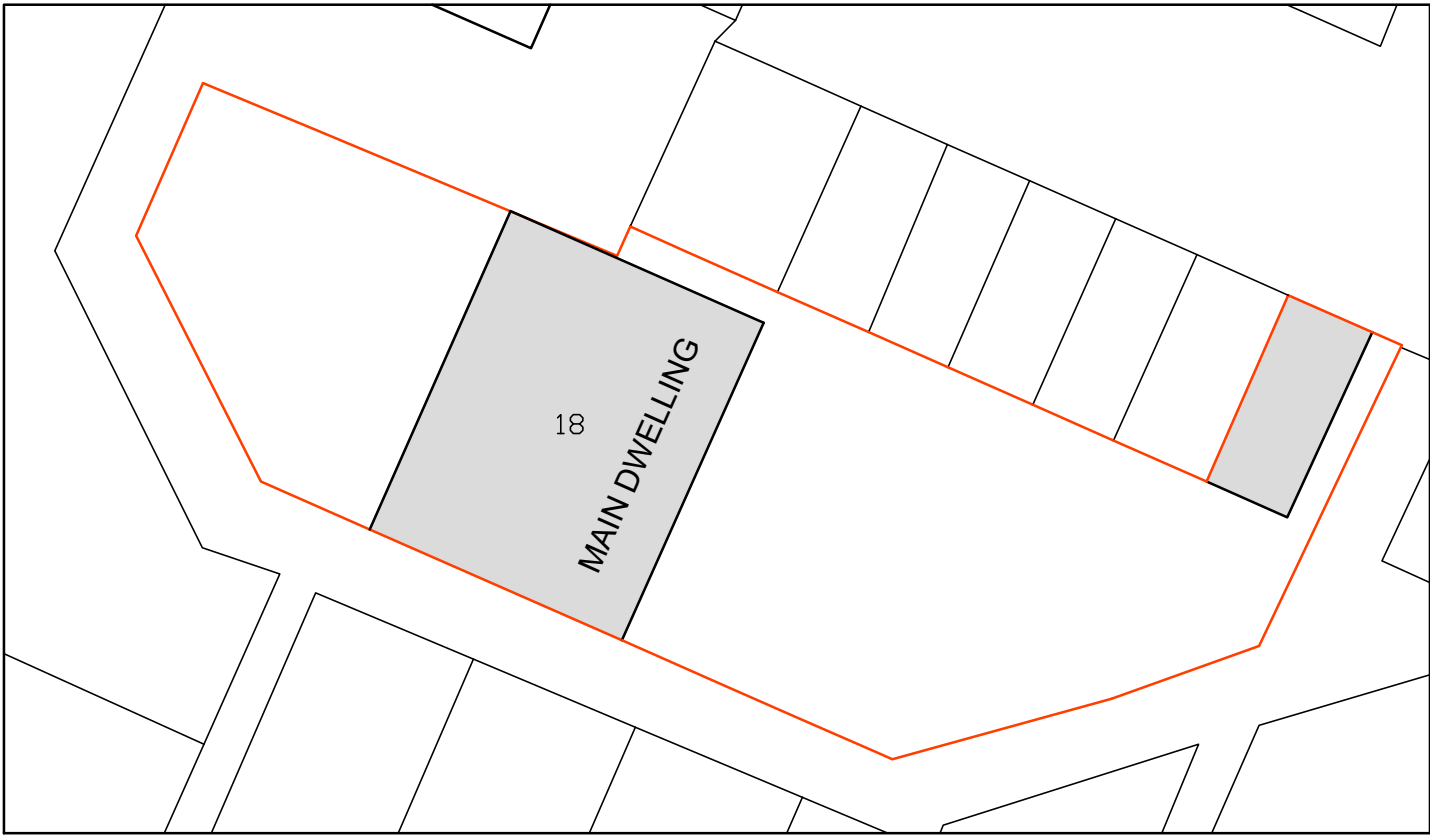

BLOCK PLAN
AS PROPOSED
(1:200)

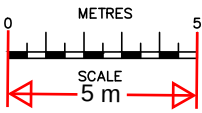

BLOCK PLAN
AS EXISTING
(1:200)

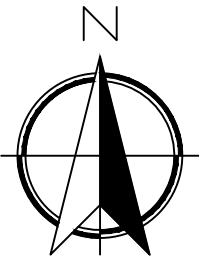

SCALE BAR @ 1:200

Date	No	Revision

Penfold Project Services

Epmarket, Wrotham Road, Meopham, Kent, DA13 0JH
Telephone: 01474 816690
e-mail: apenfold448@btinternet.com

Job Title: 18 RUFFETS WOOD
GRAVESEND
KENT
DA12 5JQ

Dwg Title: GARAGE EXTENSION BLOCK PLANS
AS EXISTING &
AS PROPOSED

Scale: 1:200 @ A2

Dwg No.: 103

Date: March 2025