


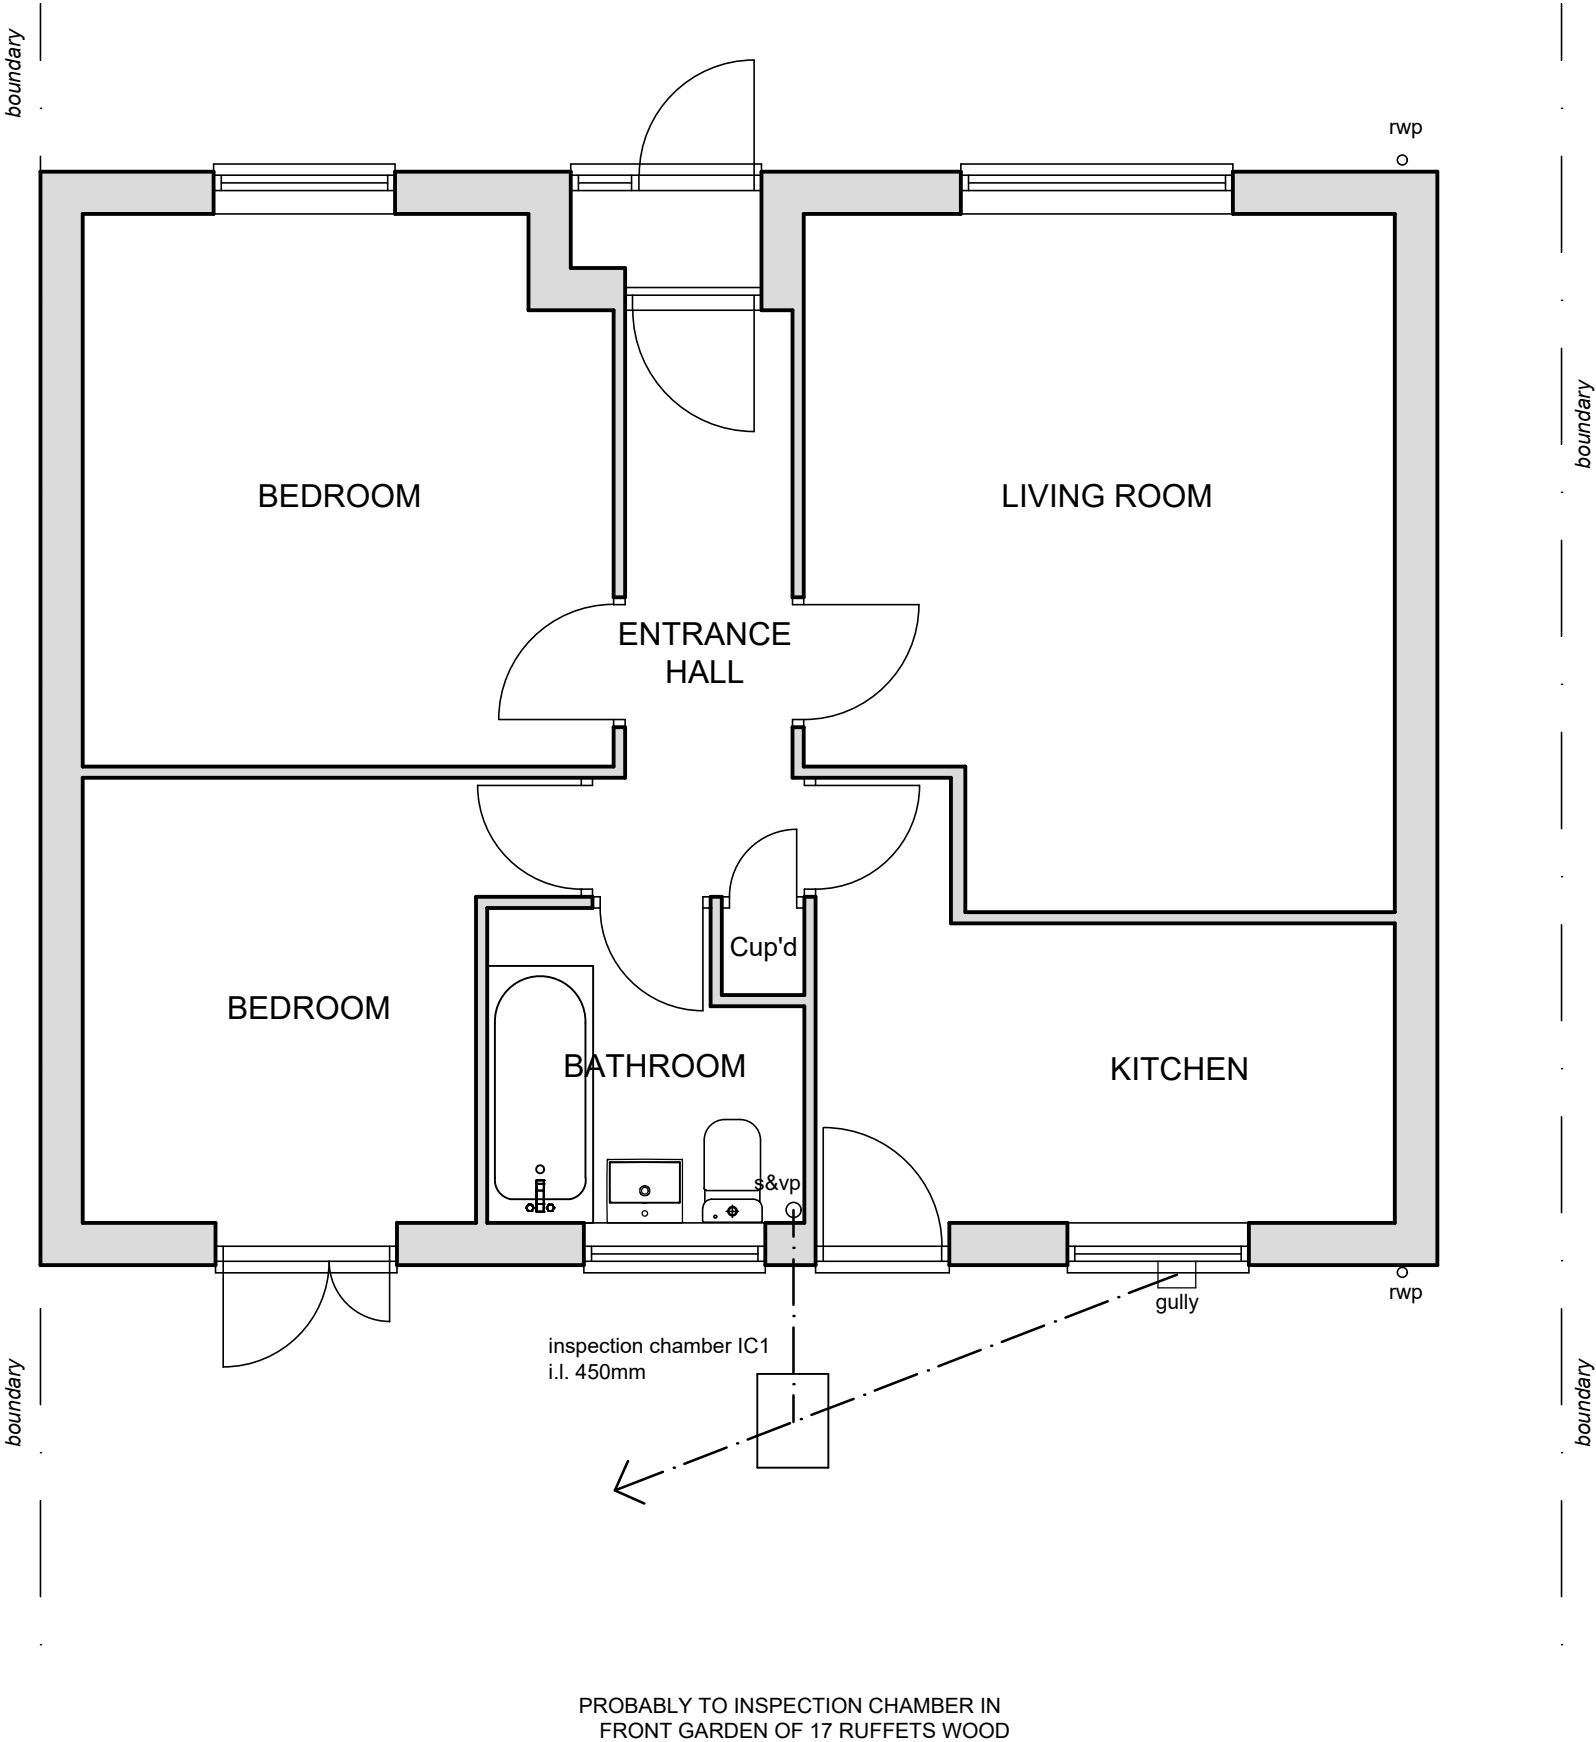


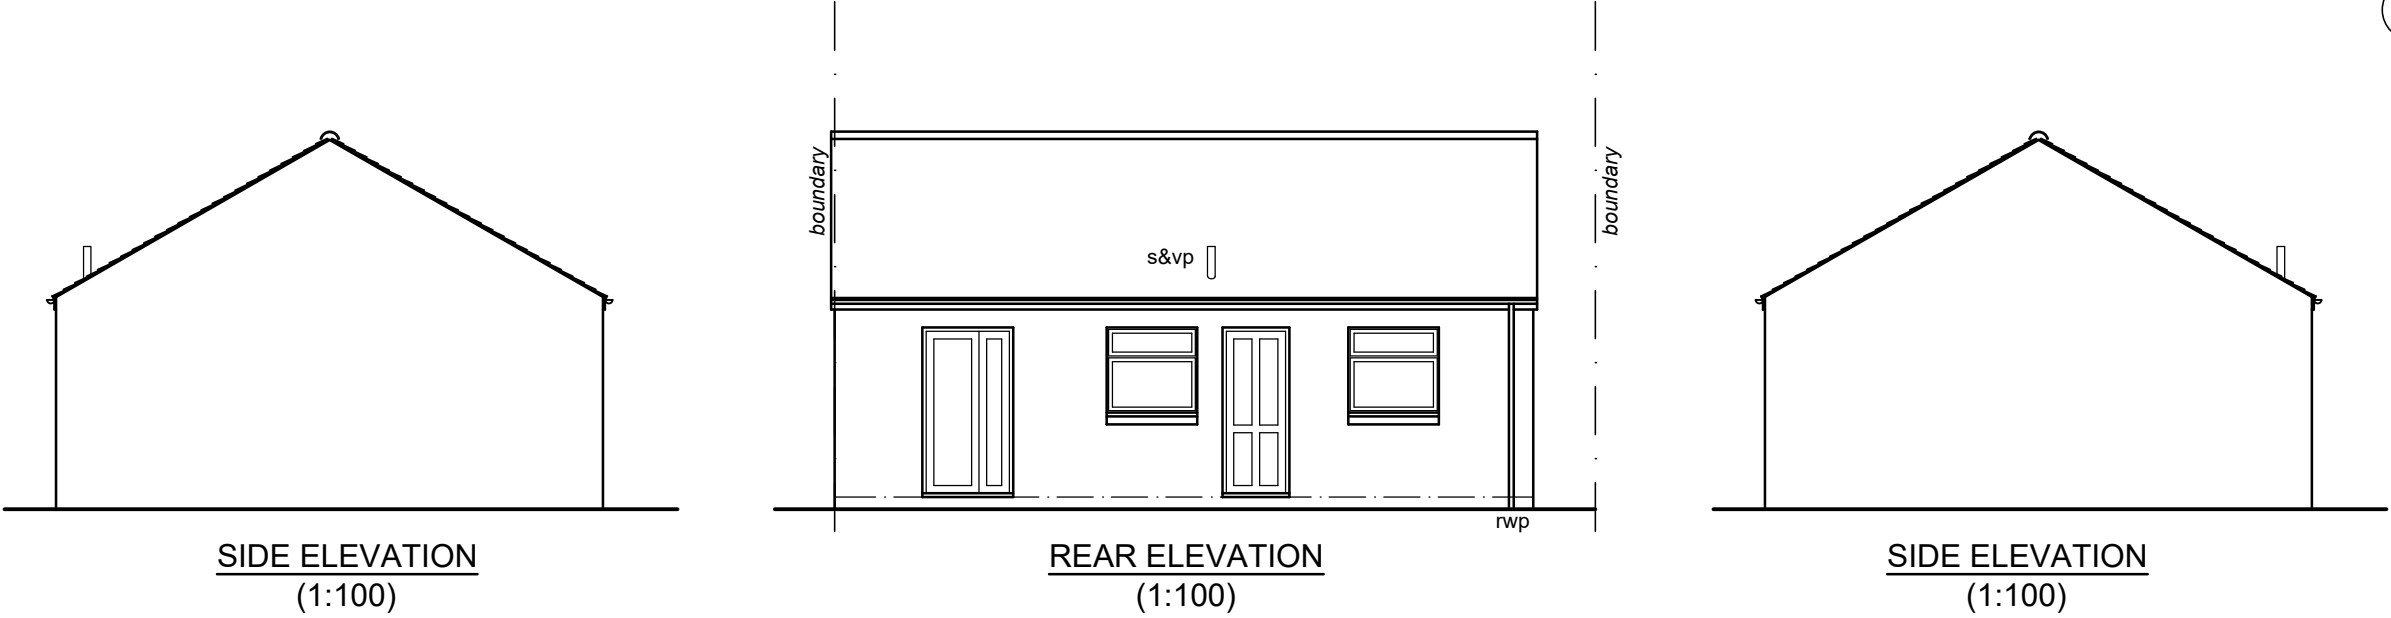

- DRAINAGE LEGEND**
- EXISTING 100mm PRIVATE DRAIN
  - EXISTING PRIVATE DRAIN REMOVED
  - EXISTING 100mm PUBLIC SEWER
  - PROPOSED 100mm PRIVATE DRAIN

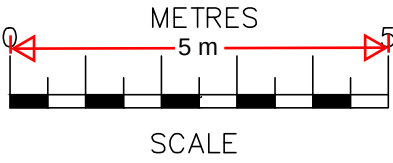

**SCALE BAR @ 1:100**

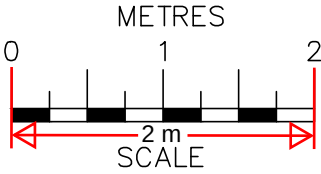

**SCALE BAR @ 1:50**

|   |                                                    |          |
|---|----------------------------------------------------|----------|
| Date   | No                                                 | Revision |
| <b>Penfold Project Services</b>                                                                                  |                                                    |          |
| Epmarket, Wrotham Road, Meopham, Kent, DA13 0JH<br>Telephone: 01474 816690<br>e-mail: apenfold448@btinternet.com |                                                    |          |
| Job Title:   | 18 RUFFETS WOOD<br>GRAVESEND<br>KENT<br>DA12 5JQ   |          |
| Dwg Title:   | REAR EXTENSION<br>PLAN & ELEVATIONS<br>AS EXISTING |          |
| Scale:   | 1:50 & 1:100 @ A2                                  |          |
| Dwg No.:   | 01                                                 |          |
| Date:   | March 2025                                         |          |