

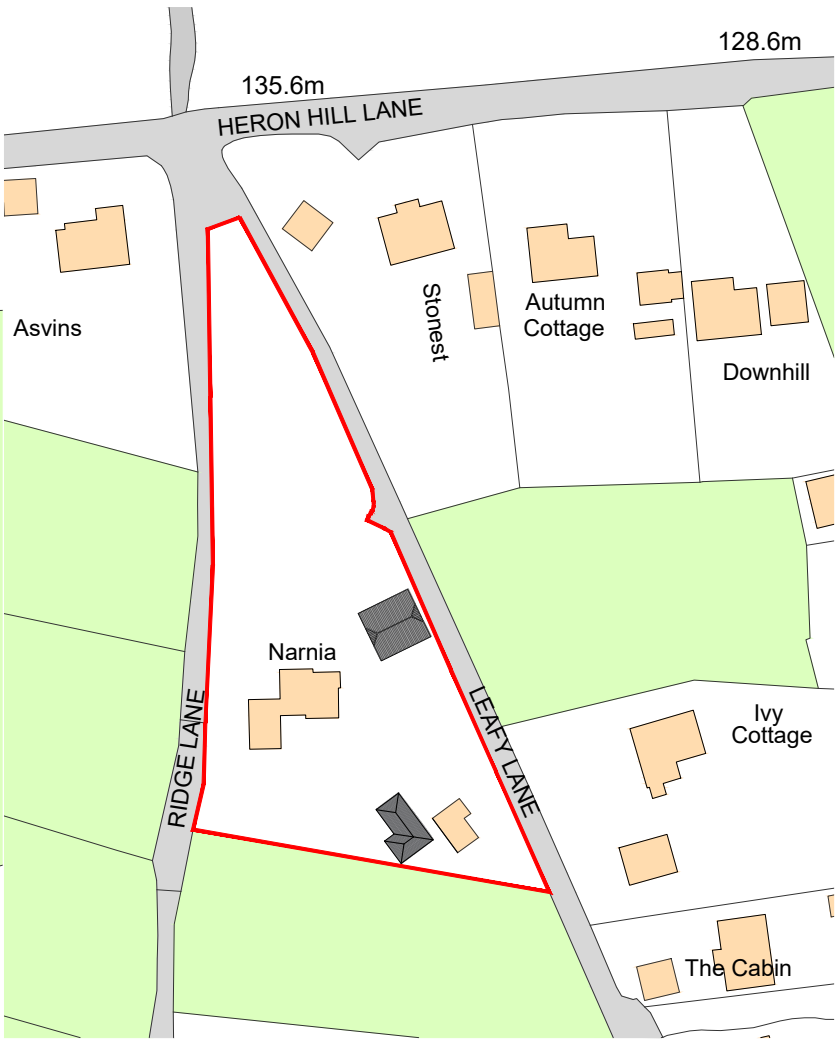


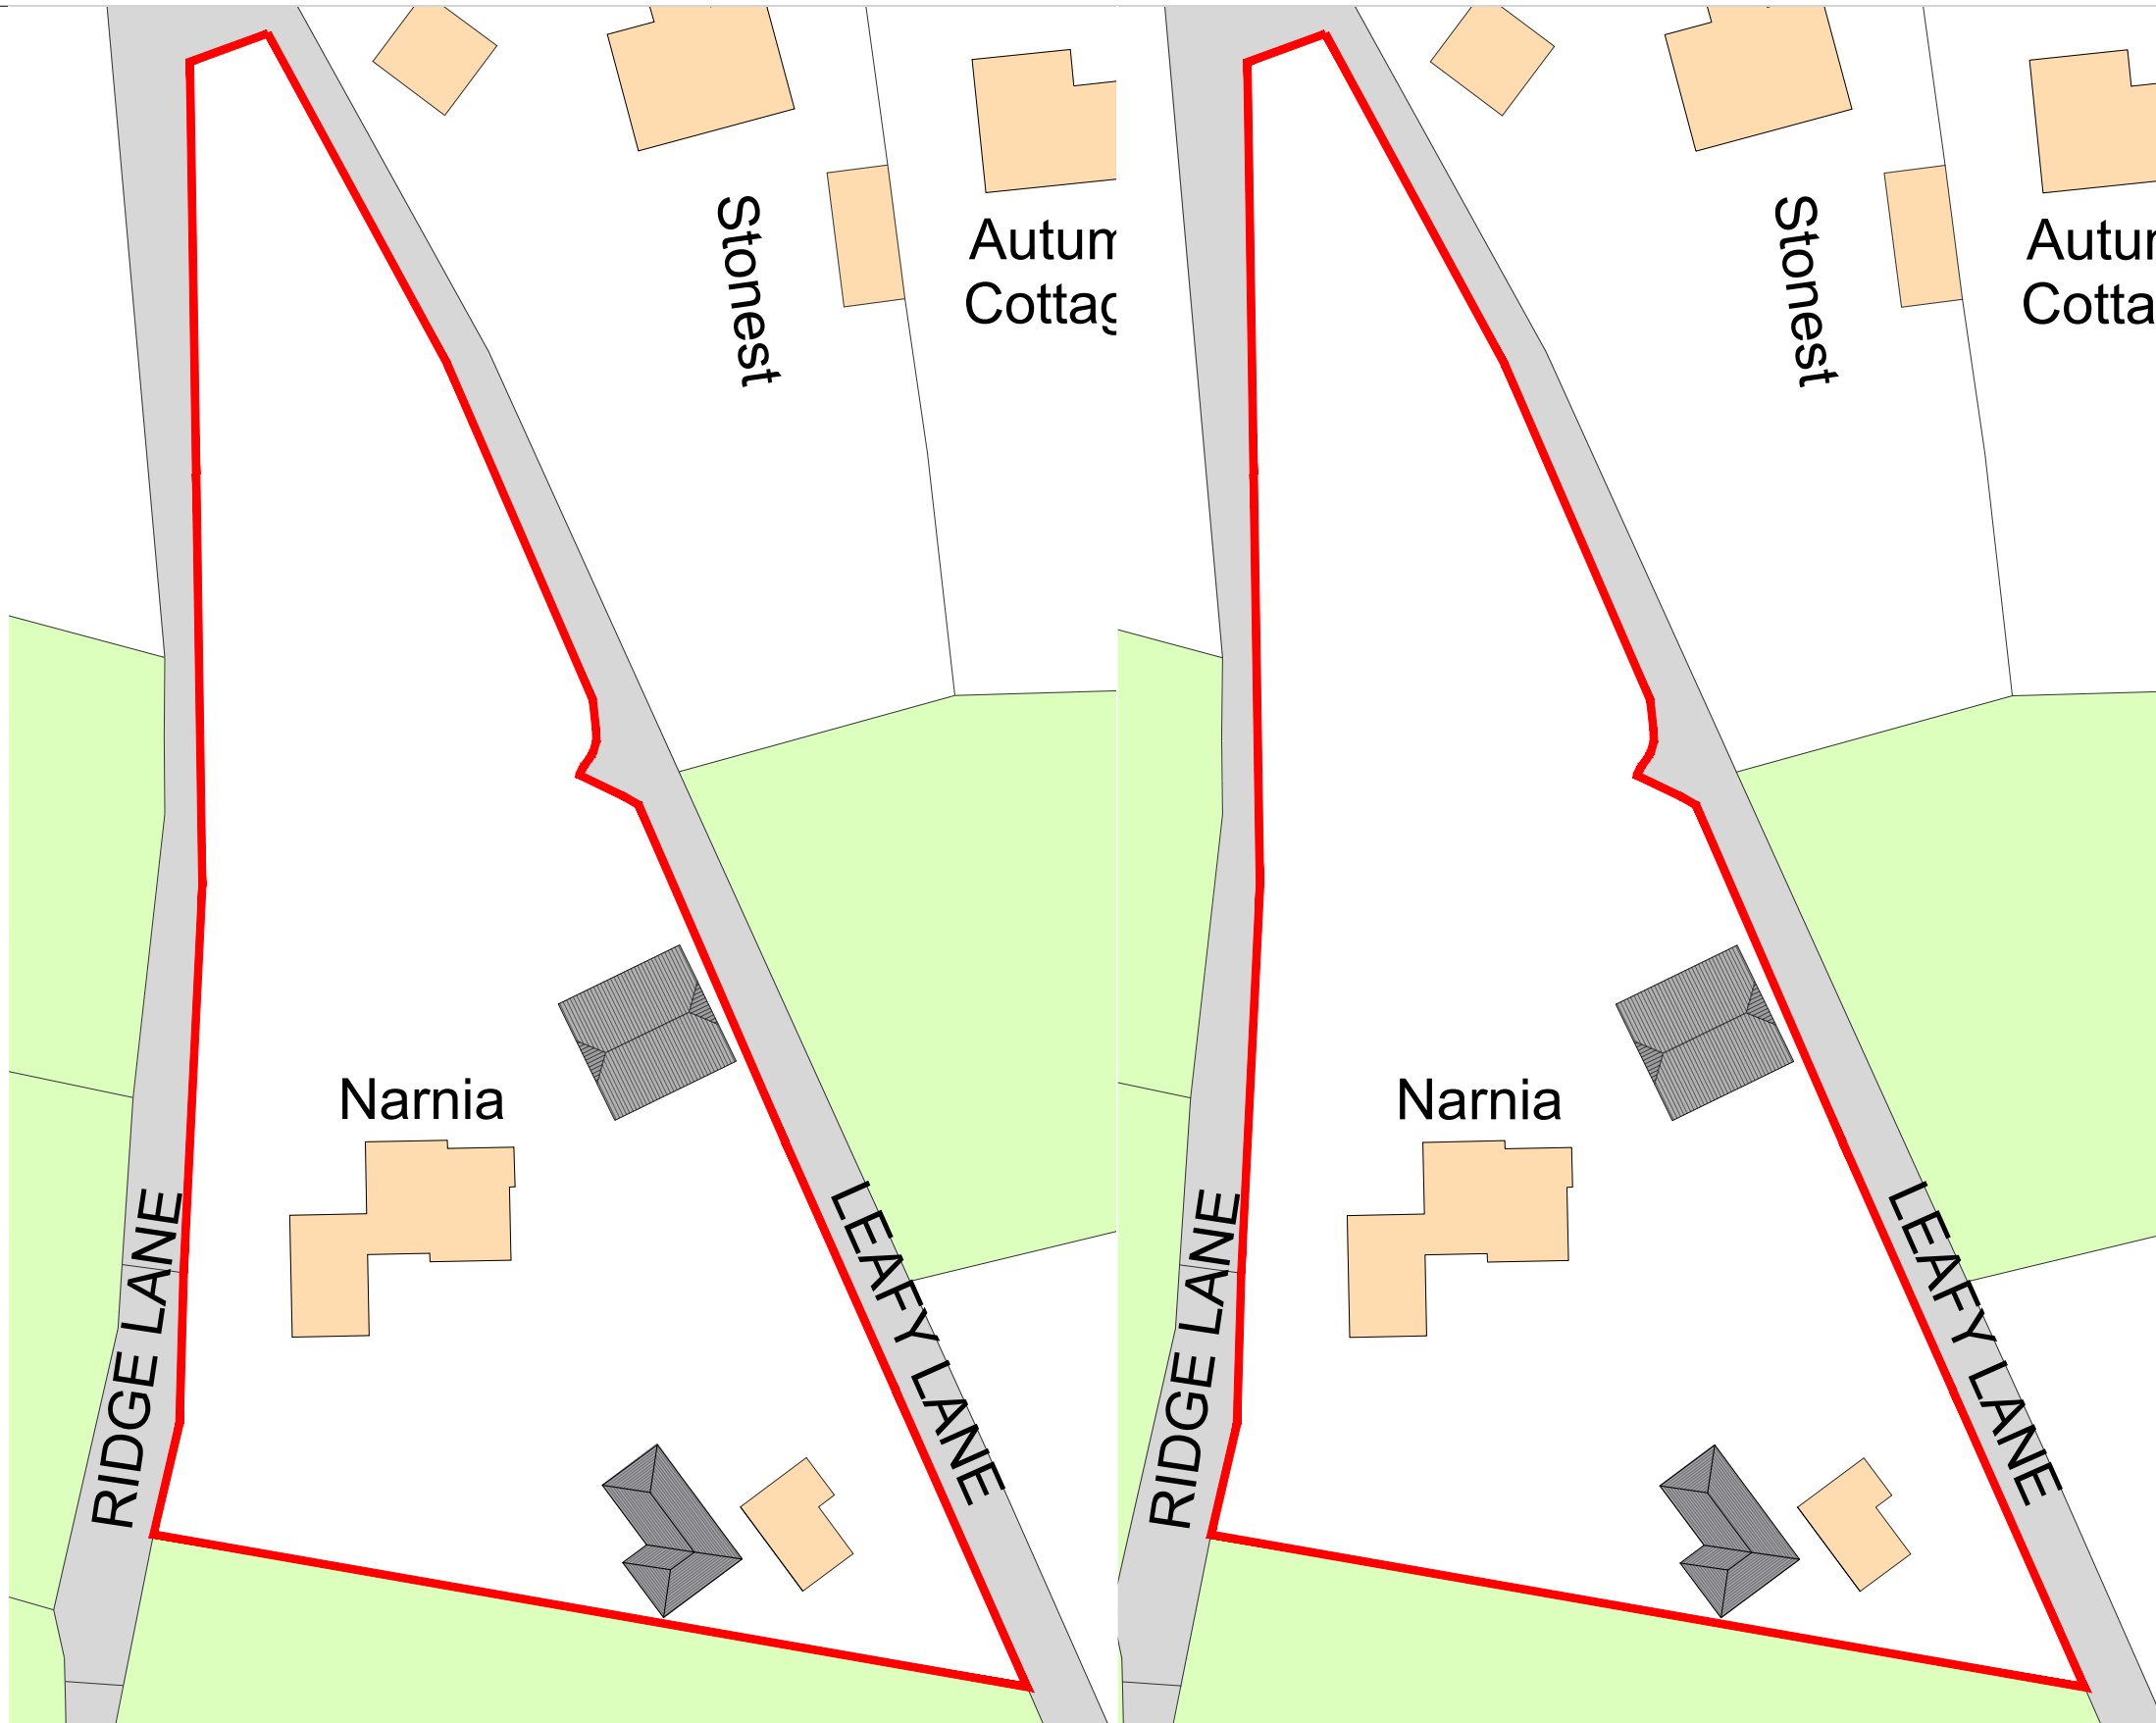


Site Location Plan
1:1250

Existing Block Plan
1:500

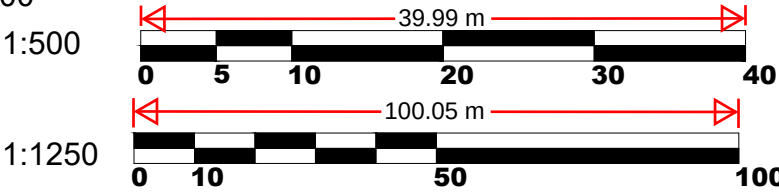

Proposed Block Plan
1:500

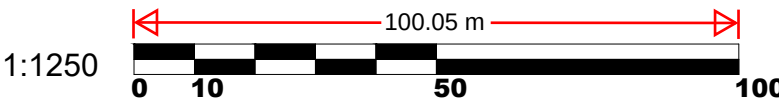

Site: NARNIA-LEAFY LANE MEOPHAM KENT	Title: Location Plan Existing Block Plan Proposed Block Plan	Scale at A3: 1:1250, 1:500	Date: 25/05/2025
		Drawing no.: 001	Revision: A