



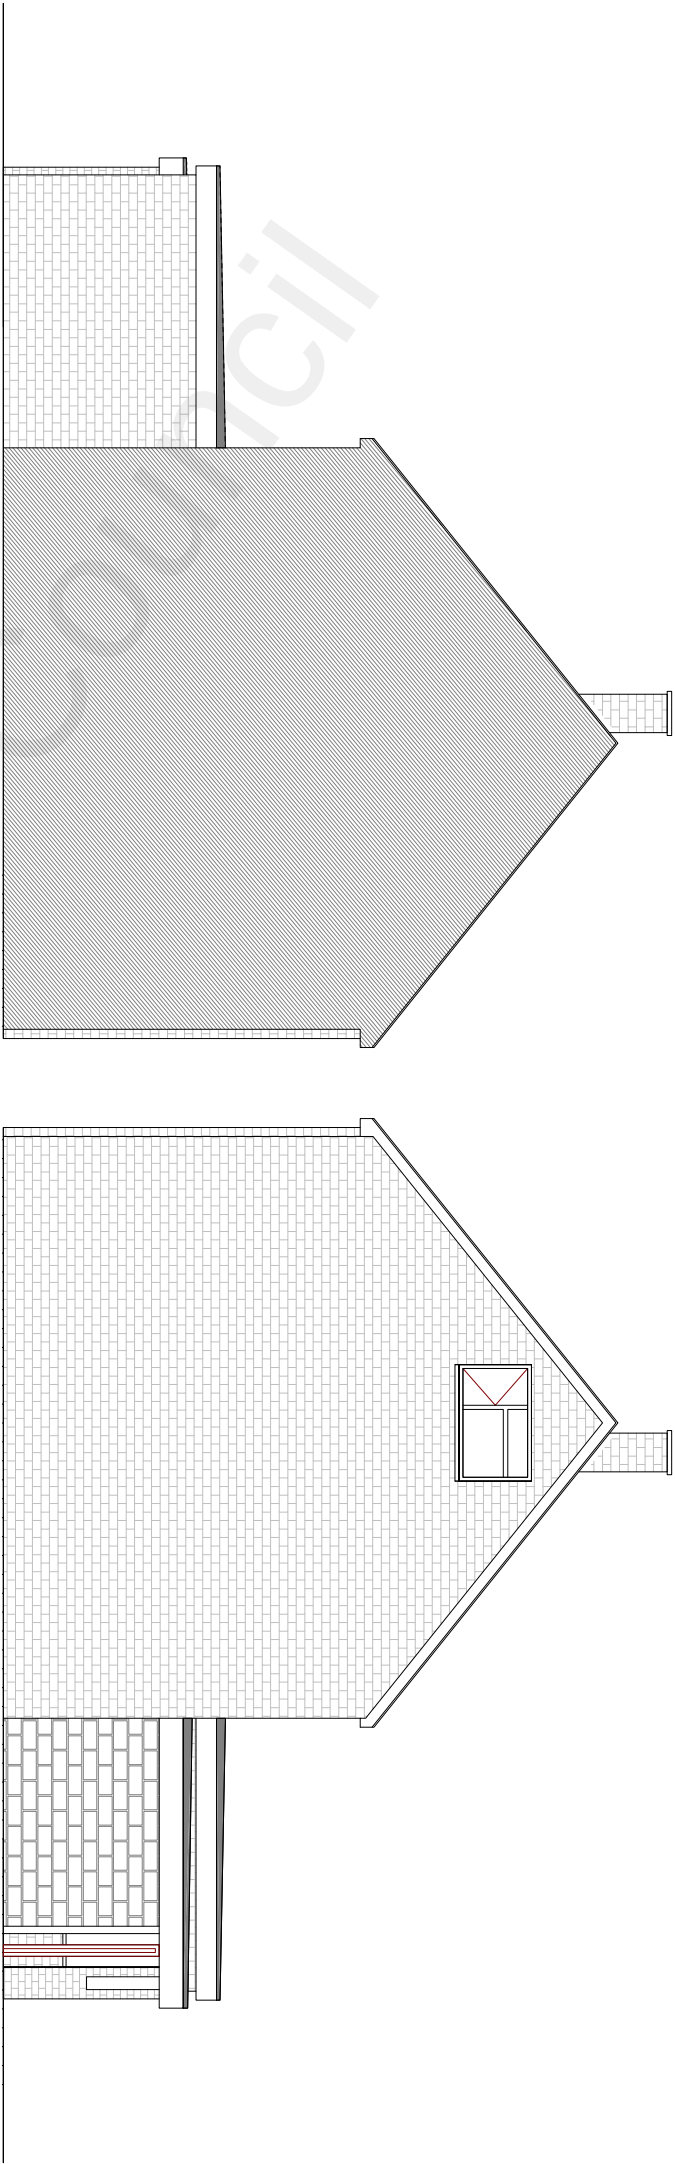

Existing Side Elevation

Existing Side Elevation

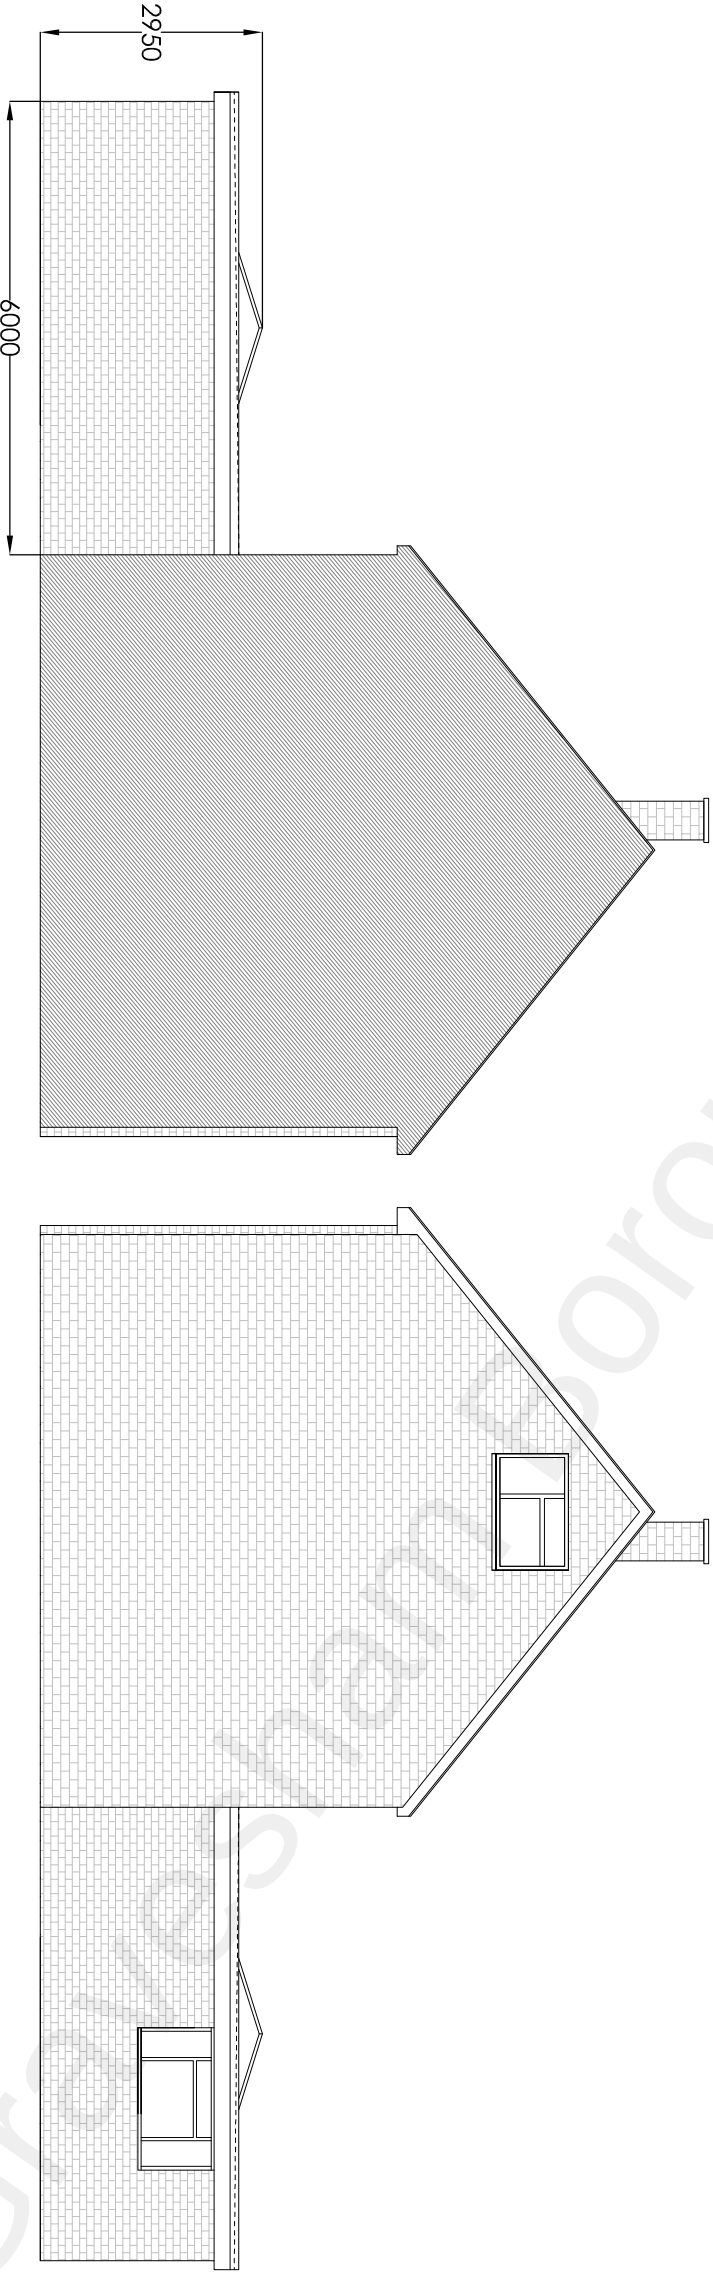

Proposed Side Elevation

Proposed Side Elevation

Project		Mr J Dhillon 45 Goodwood Crescent Gravesend Kent DA12 5EZ Single Storey Rear Extension & Front Door With Side Window		H Channa Picaroons Maidstone Road Platt Kent TN15 8LB Tel: 07828277909 E-mail: hbchanna@tiscali.co.uk	
Drawing Title		Existing and Proposed Side Elevations			
Rev		Description		Date	
Drawn		Date		Scale	
HC		Nov 2021		1:100	
				Drawing No.	
				45GC/A3/O2	