© This drawing is protected by copyright and must not be copied or reproduced without the written consent of Penfold Project Services

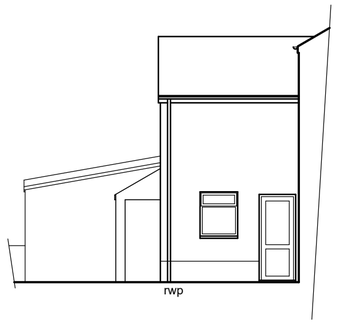

SIDE ELEVATION
(1:100)

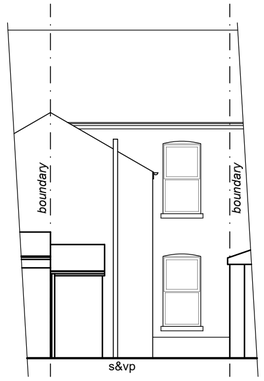

REAR ELEVATION
(1:100)

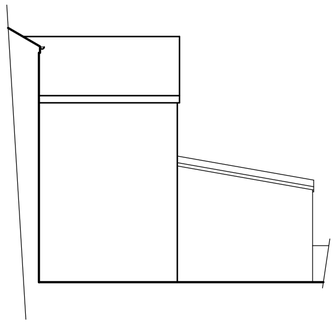

SIDE ELEVATION
FROM 70 SALISBURY ROAD
(1:100)

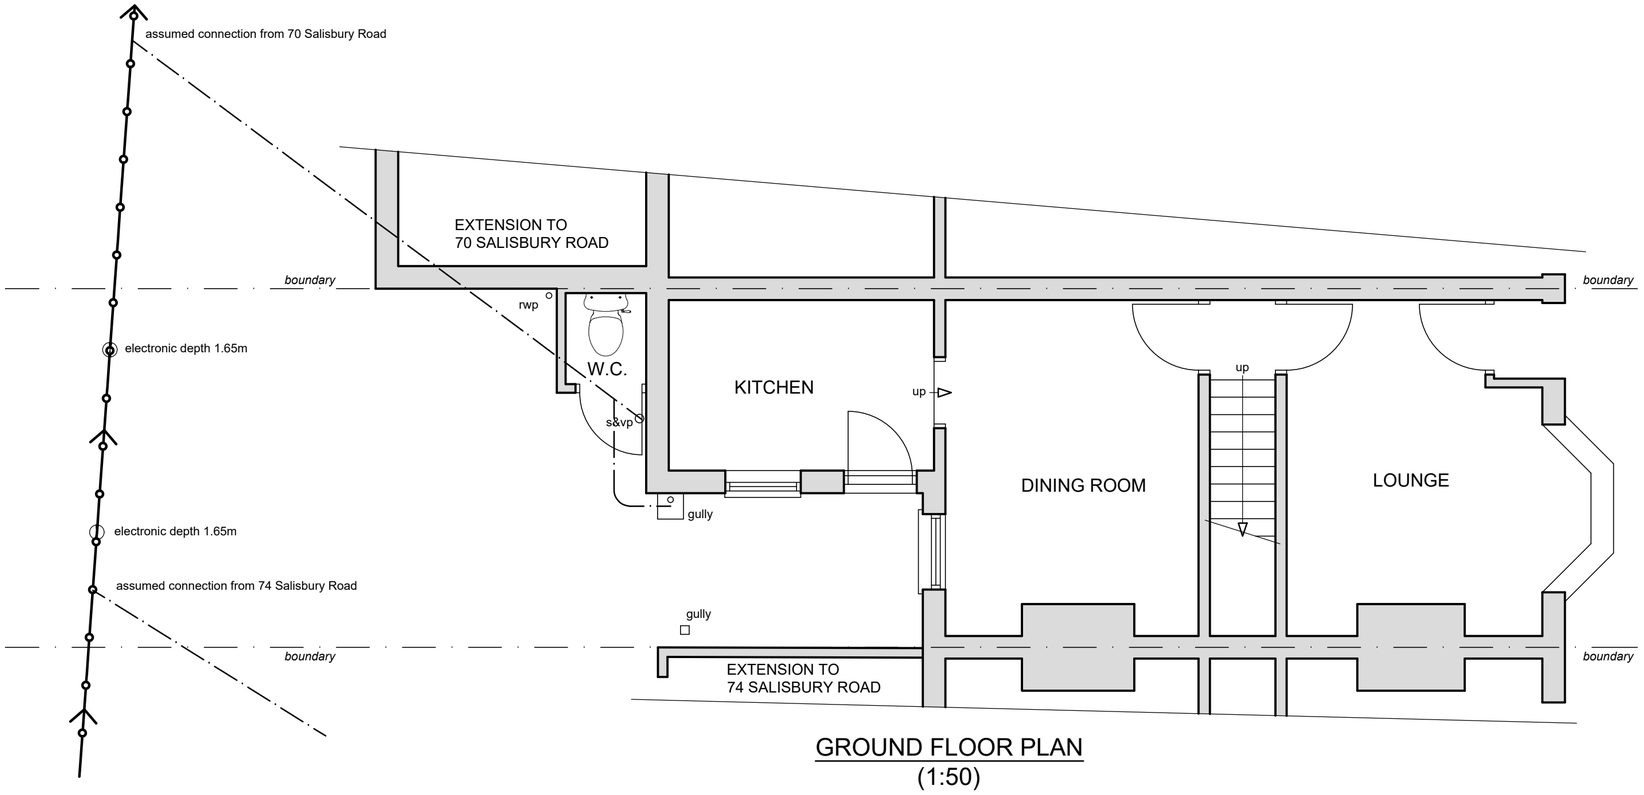

GROUND FLOOR PLAN
(1:50)

GARAGE
SCALE BAR @ 1:100

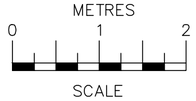

SCALE BAR @ 1:50

DRAINAGE LEGEND

- EXISTING 100mm PRIVATE DRAIN
- EXISTING PRIVATE DRAIN REMOVED
- EXISTING 150mm PUBLIC SEWER
- PROPOSED 100mm PRIVATE DRAIN

ALL PUBLIC SEWER DETAILS AS PROVIDED BY
INSEWER CCTV SURVEY REFERENCE *TV260618*

Date	No	Revision

Penfold Project Services

Epmarket, Wrotham Road, Meopham, Kent, DA13 0JH
Telephone: 01474 816690
e-mail: apenfold448@btinternet.com

Job Title: 72 SALISBURY ROAD
NORTHFLEET
KENT
DA11 7DE

Dwg Title: PLANS & ELEVATIONS
AS EXISTING

Scale: 1:50 & 1:100 @ A2

Dwg No.: 01

Date: July 2026