



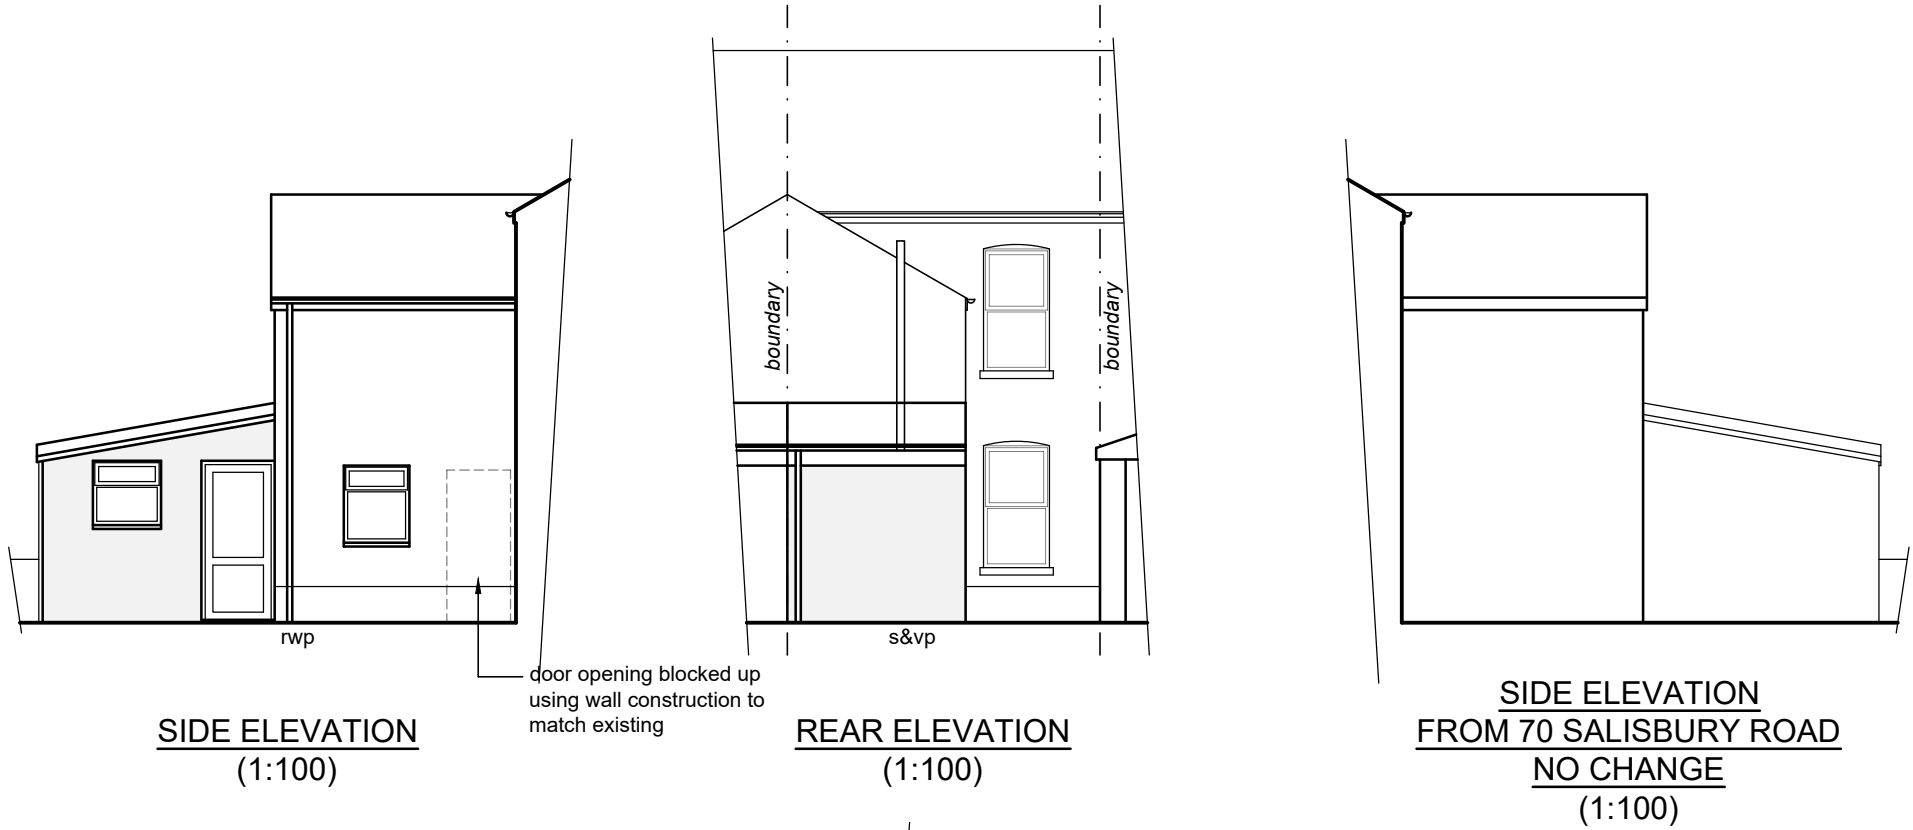


MATERIALS

ROOF
SINGLE PLY MEMBRANE TO PITCHED ROOF

WALLS
PAINTED RENDER TO MATCH MAIN DWELLING

WINDOWS & DOORS
COLOURED uPVC TO MATCH MAIN DWELLING

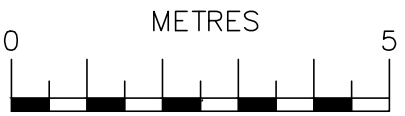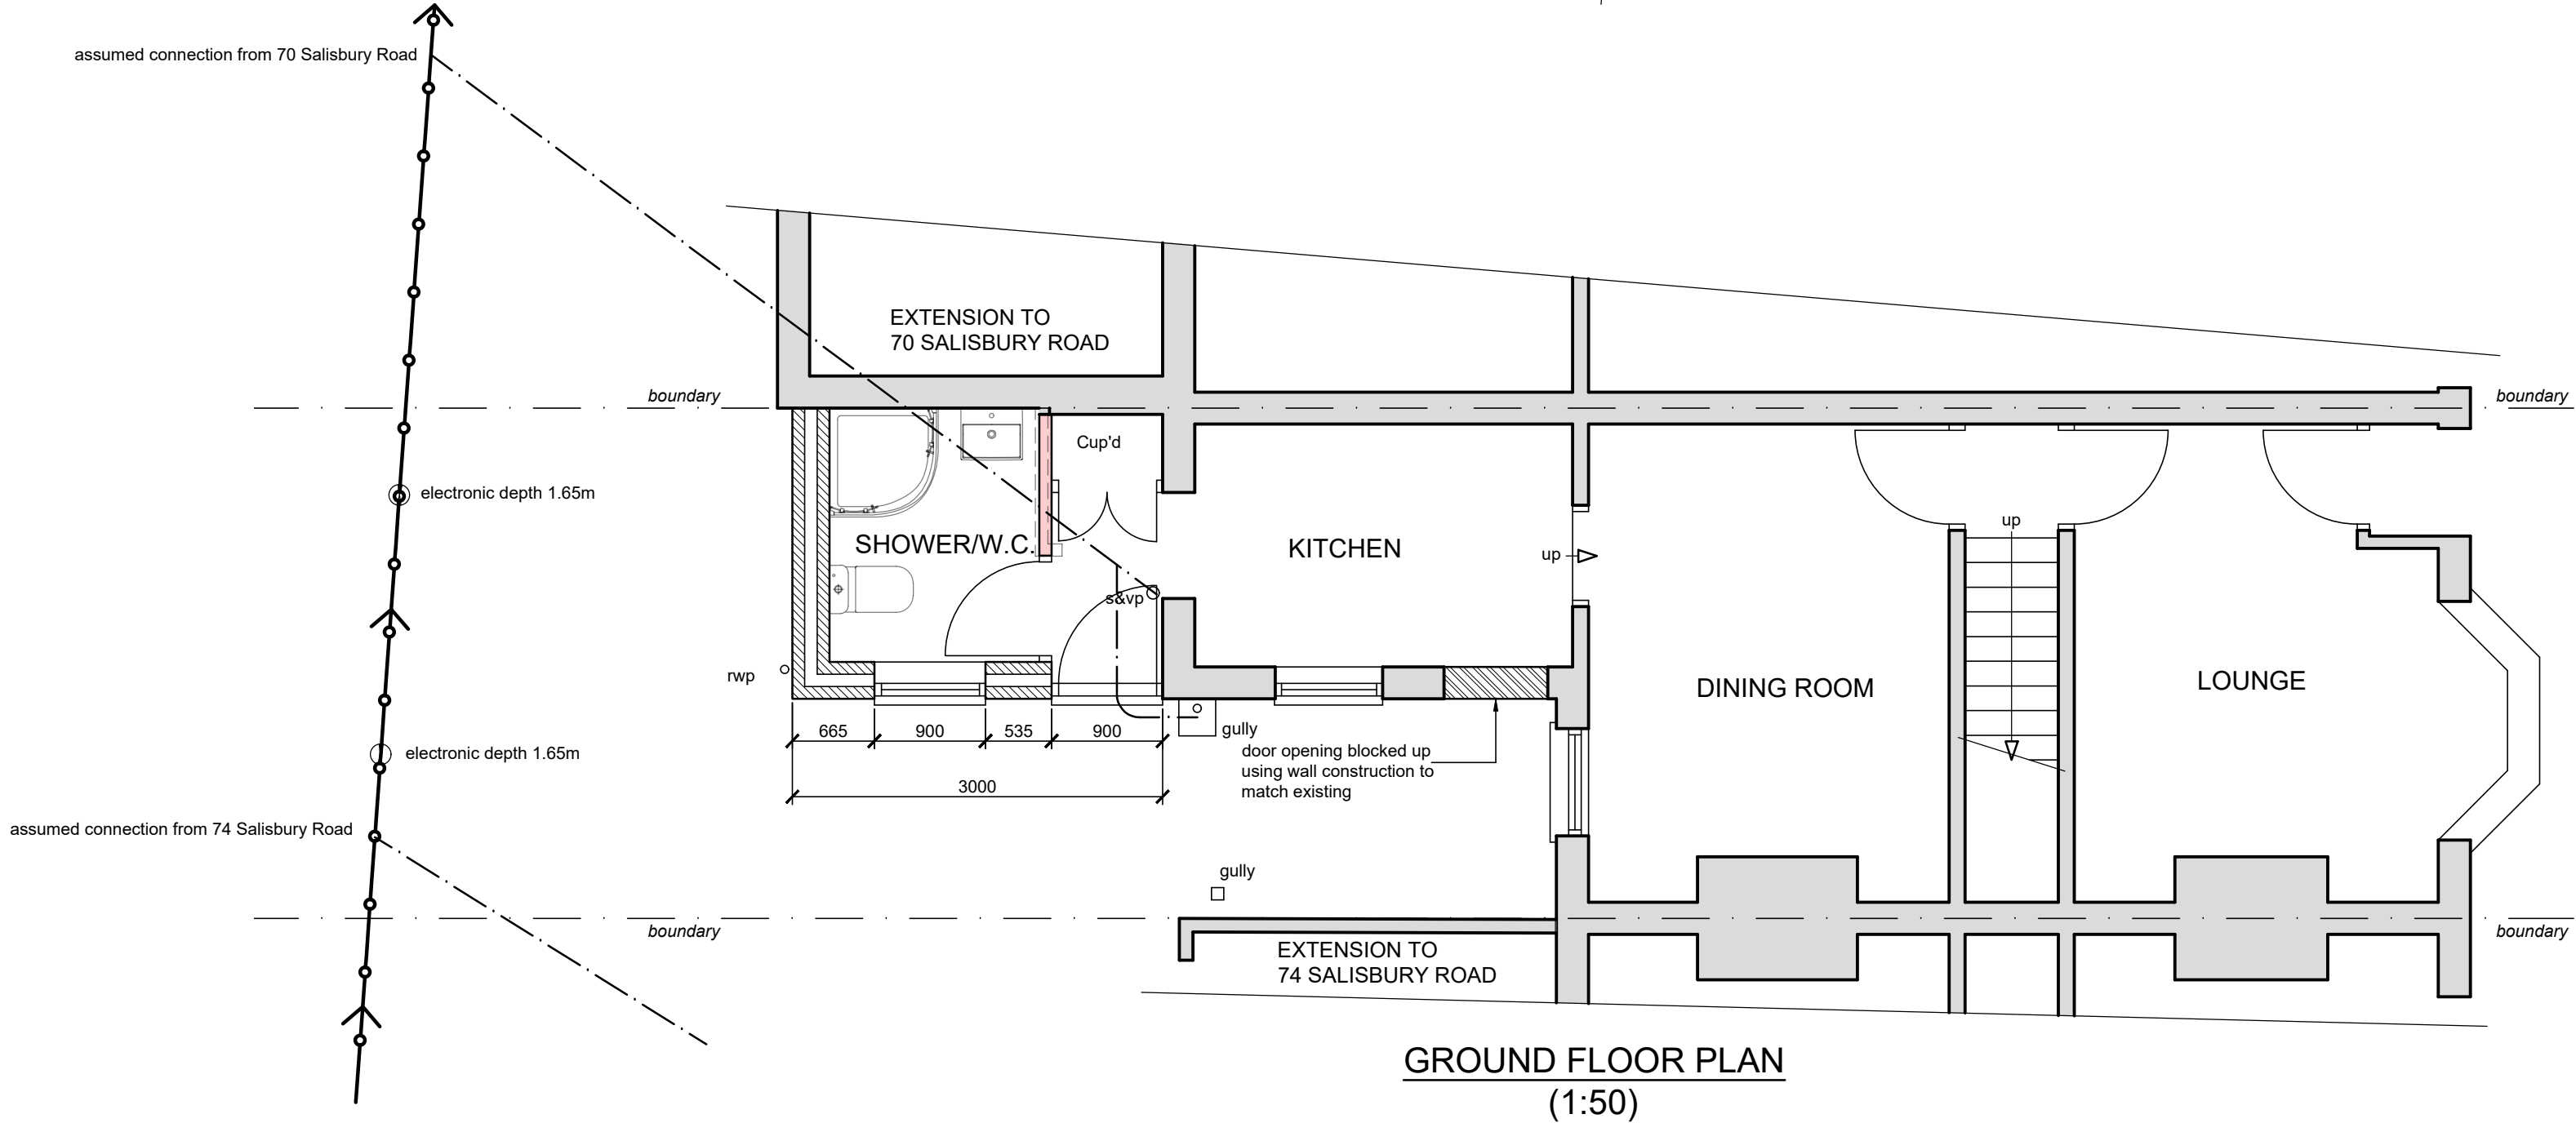

**GARAGE
SCALE BAR @ 1:100**



**SCALE
SCALE BAR @ 1:50**

Date	No	Revision
Penfold Project Services		
Epmarket, Wrotham Road, Meopham, Kent, DA13 0JH Telephone: 01474 816690 e-mail: apenfold448@btinternet.com		
Job Title:	72 SALISBURY ROAD NORTHFLEET KENT DA11 7DE	
Dwg Title:	PLANS & ELEVATIONS AS PROPOSED	
Scale:	1:50 & 1:100 @ A2	
Dwg No.:	02	
Date:	July 2026	

DRAINAGE LEGEND

- EXISTING 100mm PRIVATE DRAIN
- EXISTING PRIVATE DRAIN REMOVED
- EXISTING 150mm PUBLIC SEWER
- PROPOSED 100mm PRIVATE DRAIN

ALL PUBLIC SEWER DETAILS AS PROVIDED BY
INSEWER CCTV SURVEY REFERENCE TV260618