



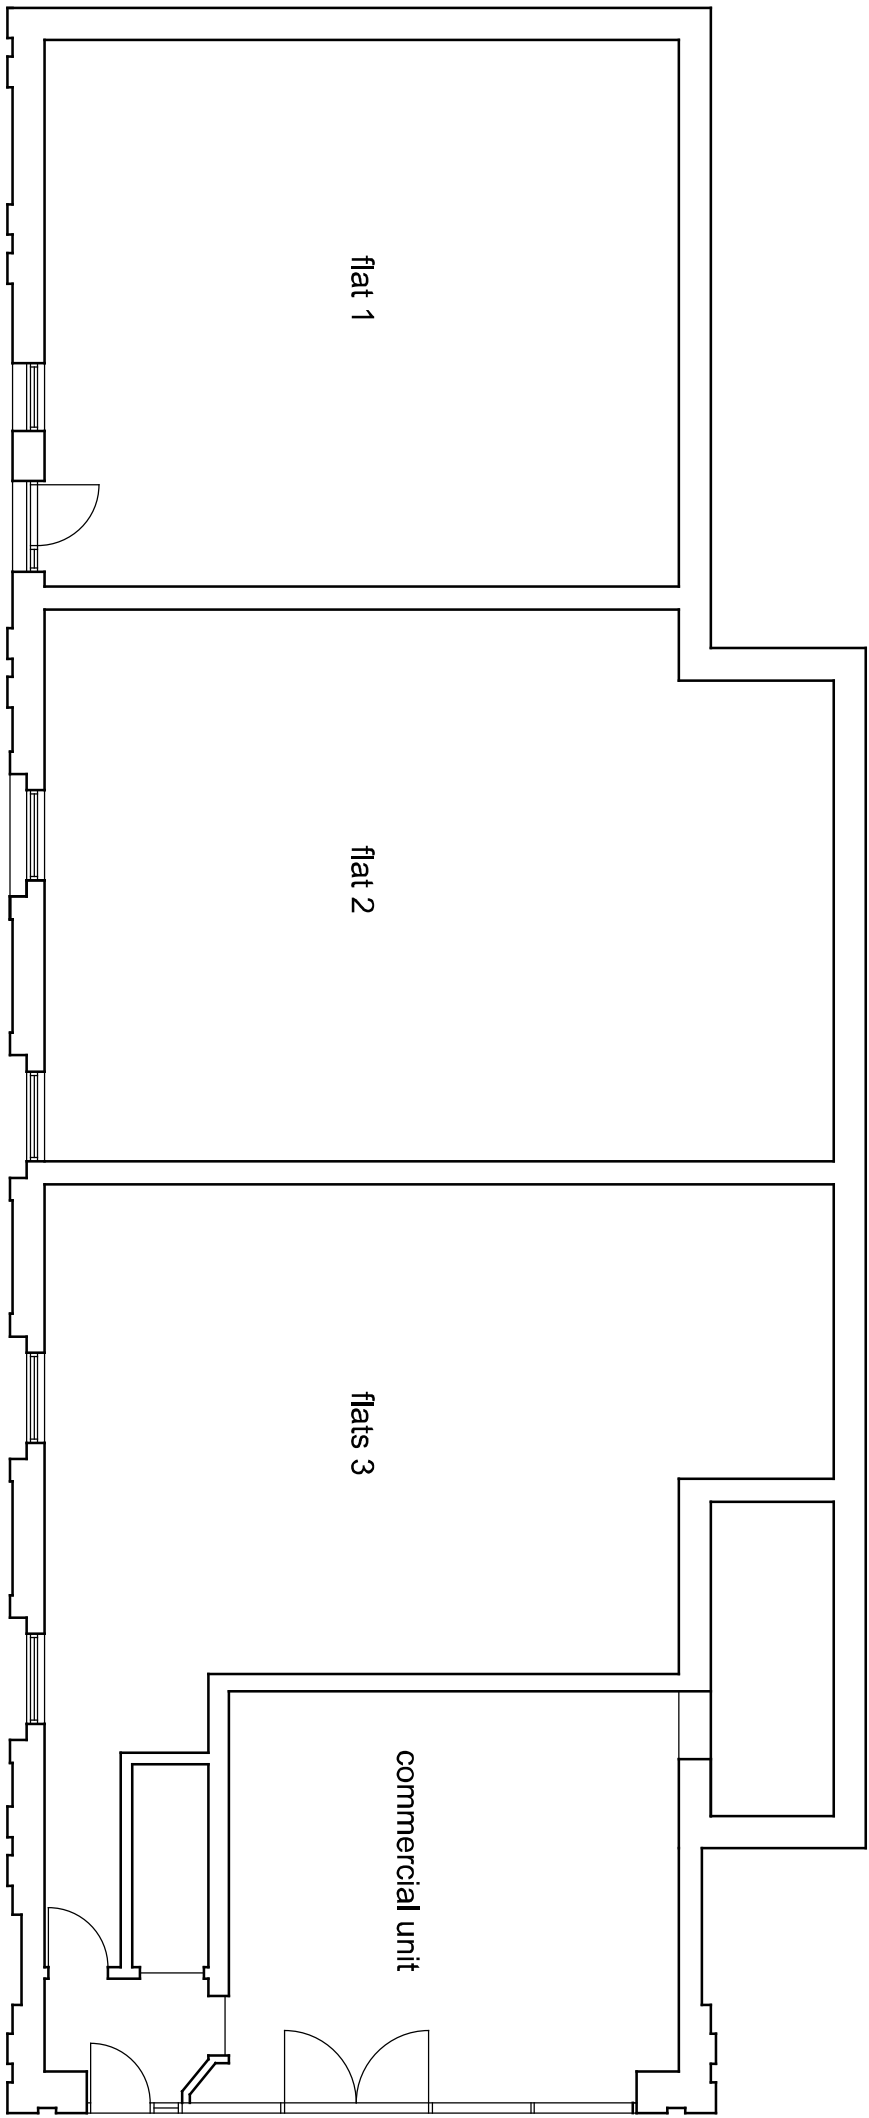

as existing plan


note: no walls to be removed without the consent of the client's structural engineer.

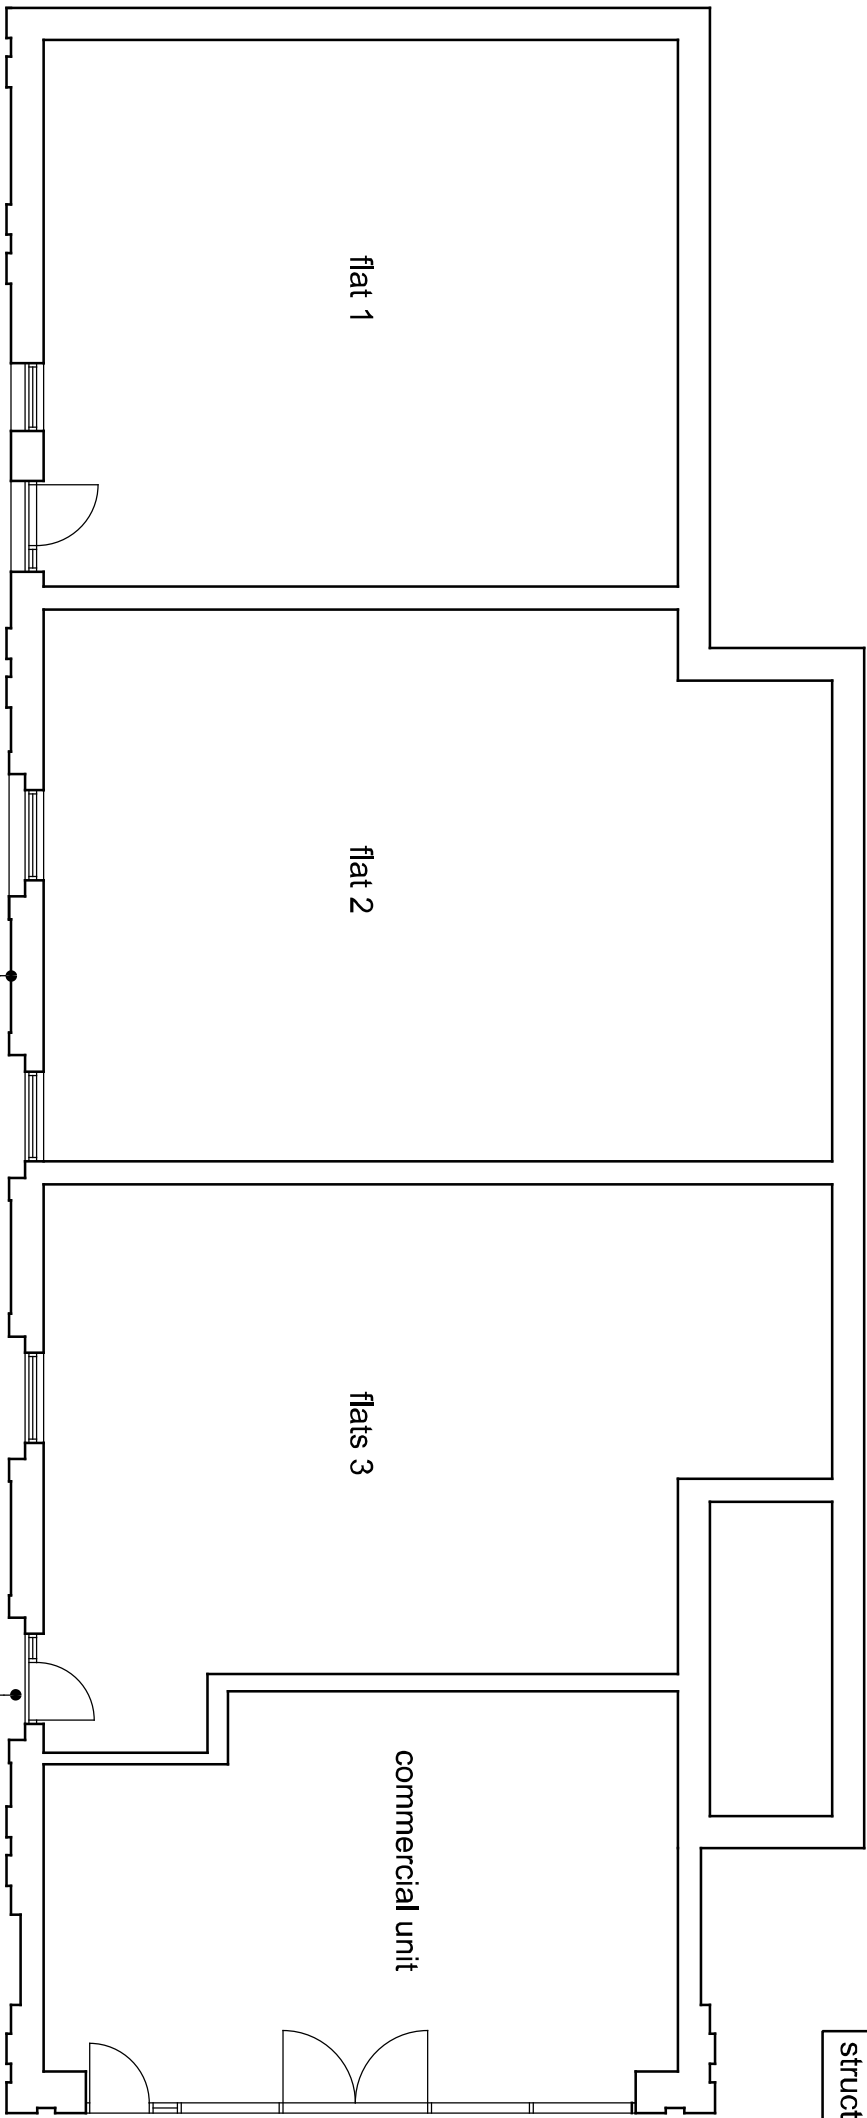

as proposed plan


repositioned door approved under reference 20230846

replacement windows and doors to this north elevation only

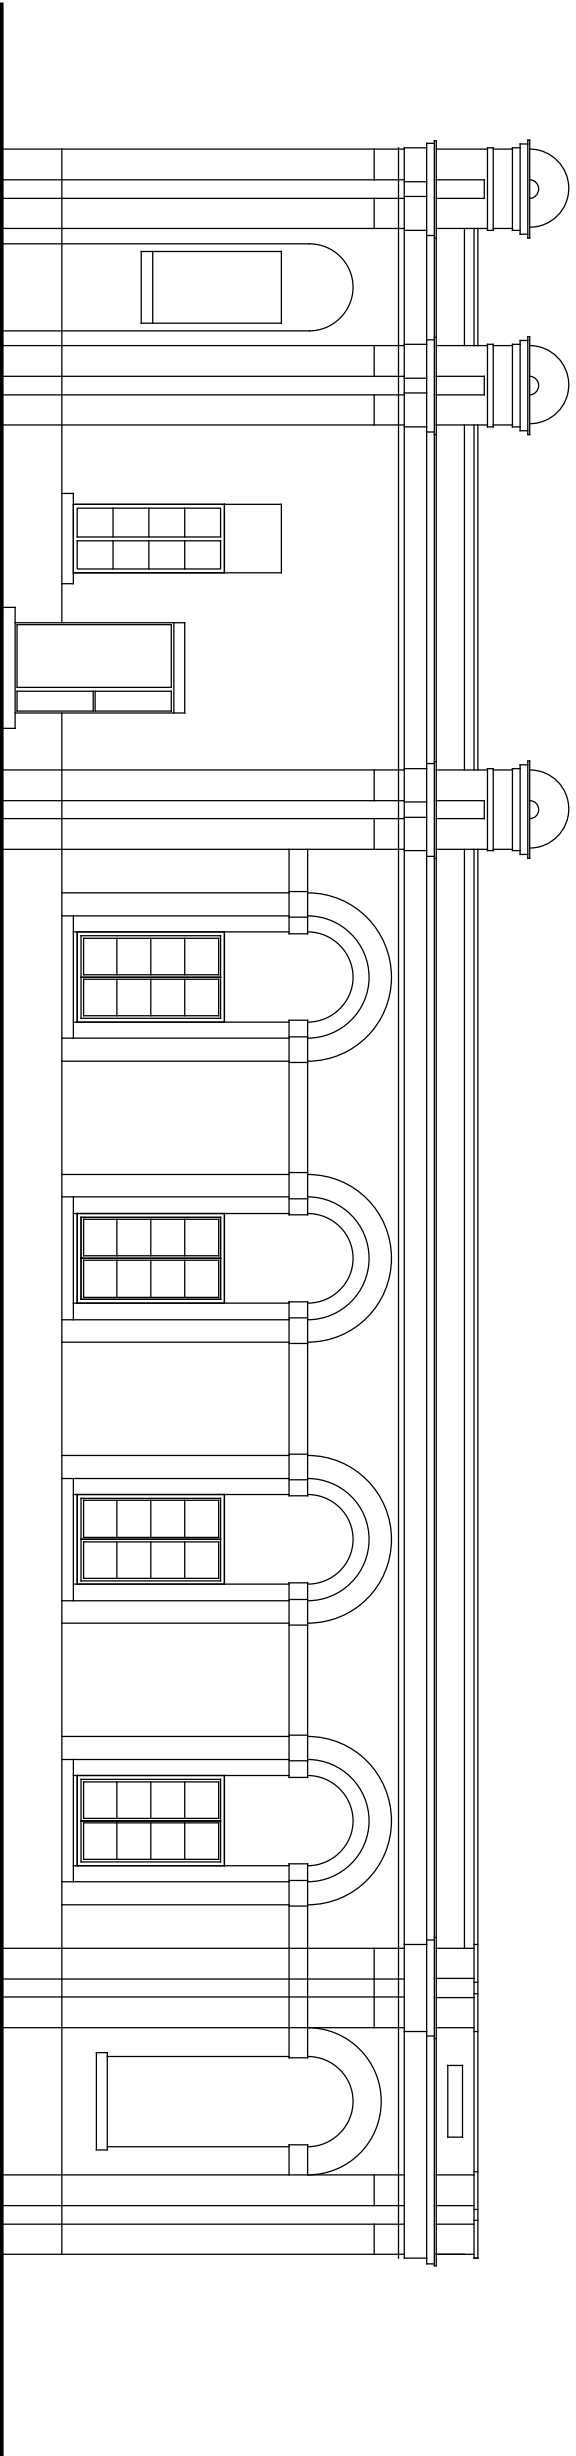

as existing north elevation

New Composite entrance door and lights.
Style to be Solidor type Biella colour:
anthracite grey, see details.

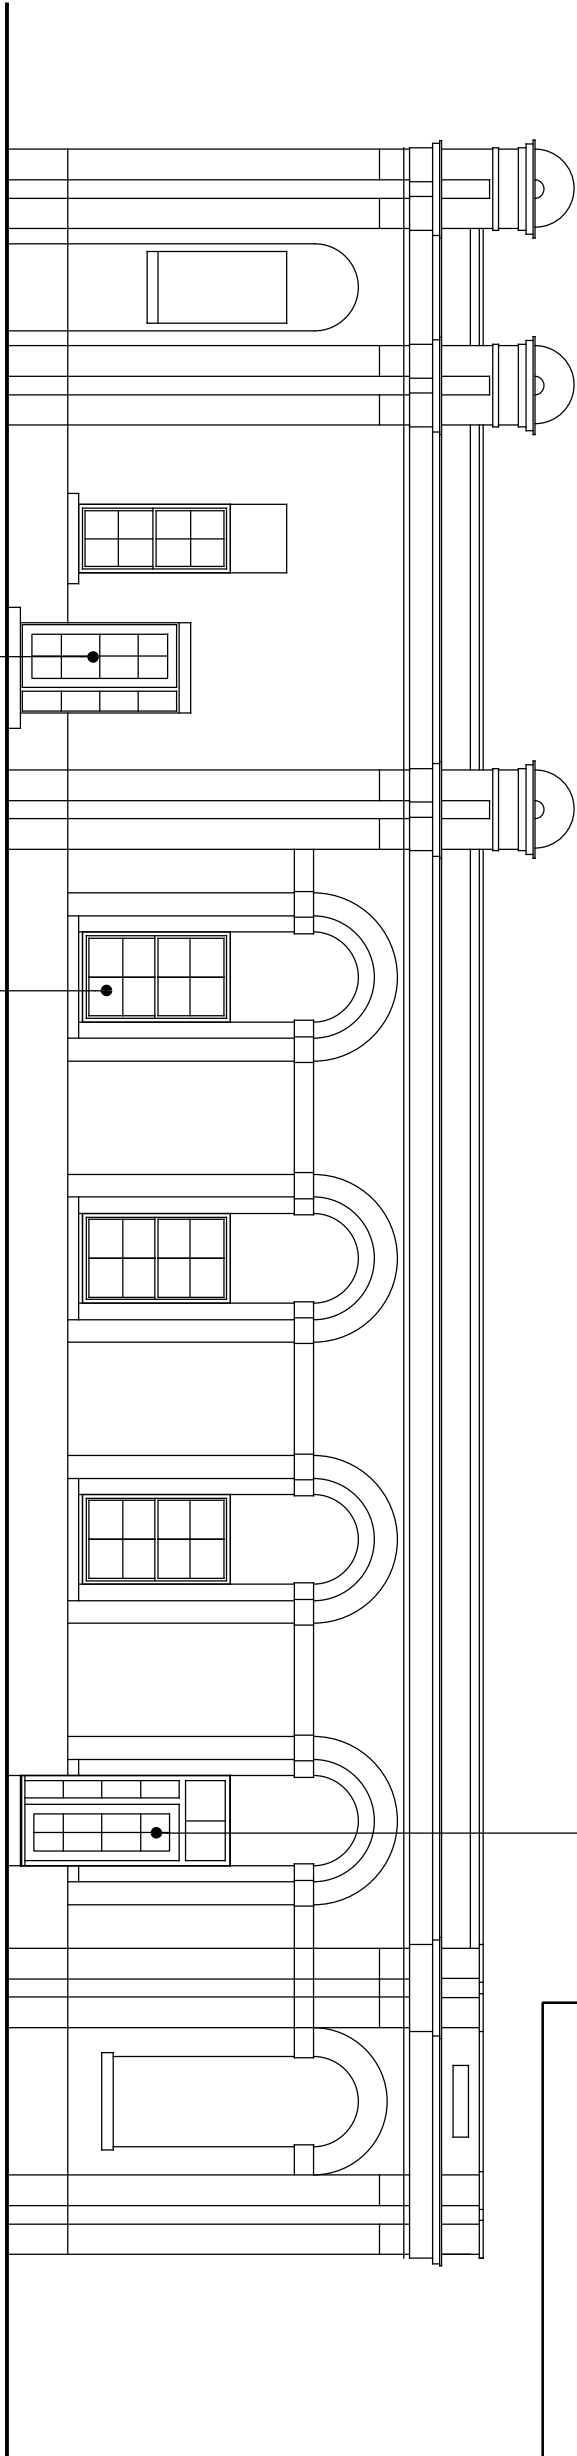


as proposed north elevation

New Composite entrance door and lights.
Style to be Solidor type Biella colour:
anthracite grey, see details.

Existing windows replaced with new uPVC sliding sash windows as per detailed information. Colour White Grain.
This change is for the following reasons:

- To improve thermal performance
- To improve ventilation and air quality

The existing windows open out, as a consequence tenants tend not to open the windows for security reasons and to avoid causing an obstruction to users of the footpath. The change will allow both issues to be resolved.

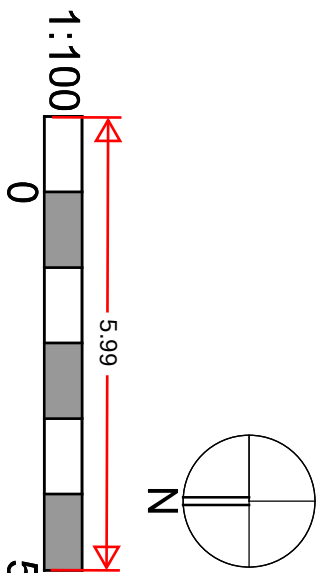

new windows and doors to north elevation

existing and proposed