


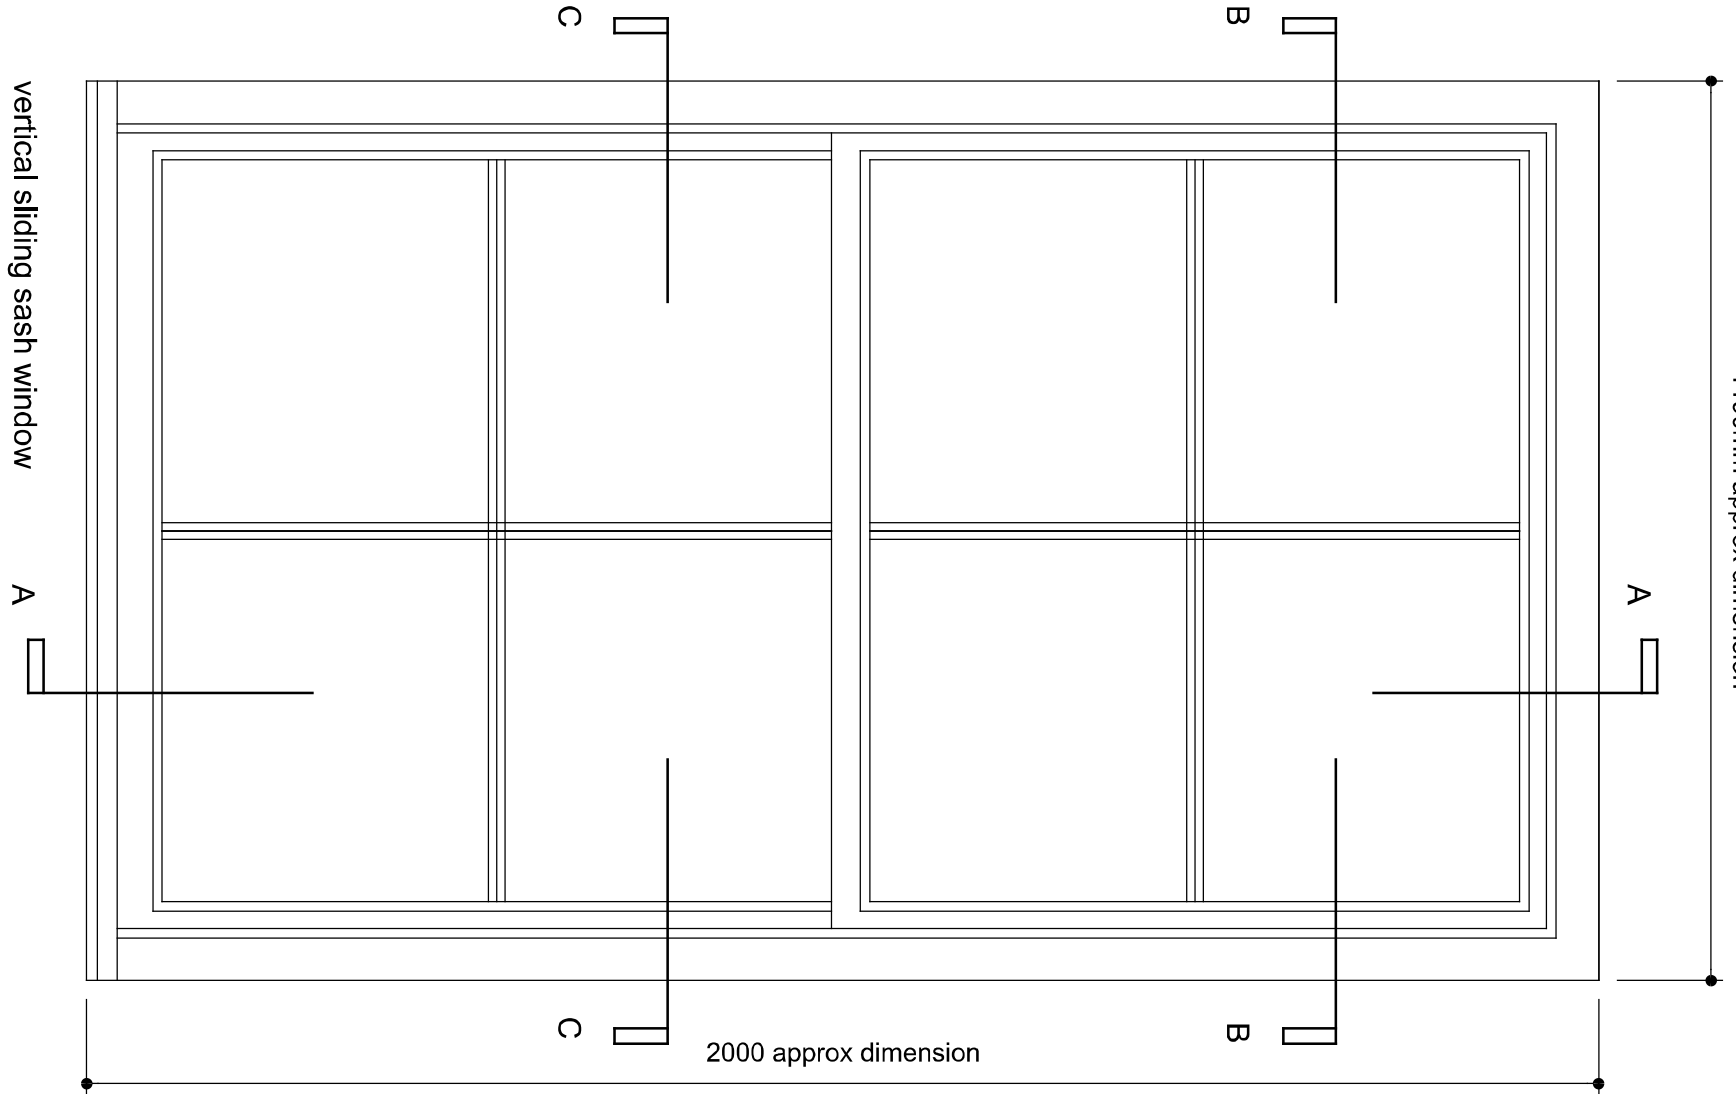


vertical sliding sash window

1:10

0 0.5 0.5

Quickslide Legacy details

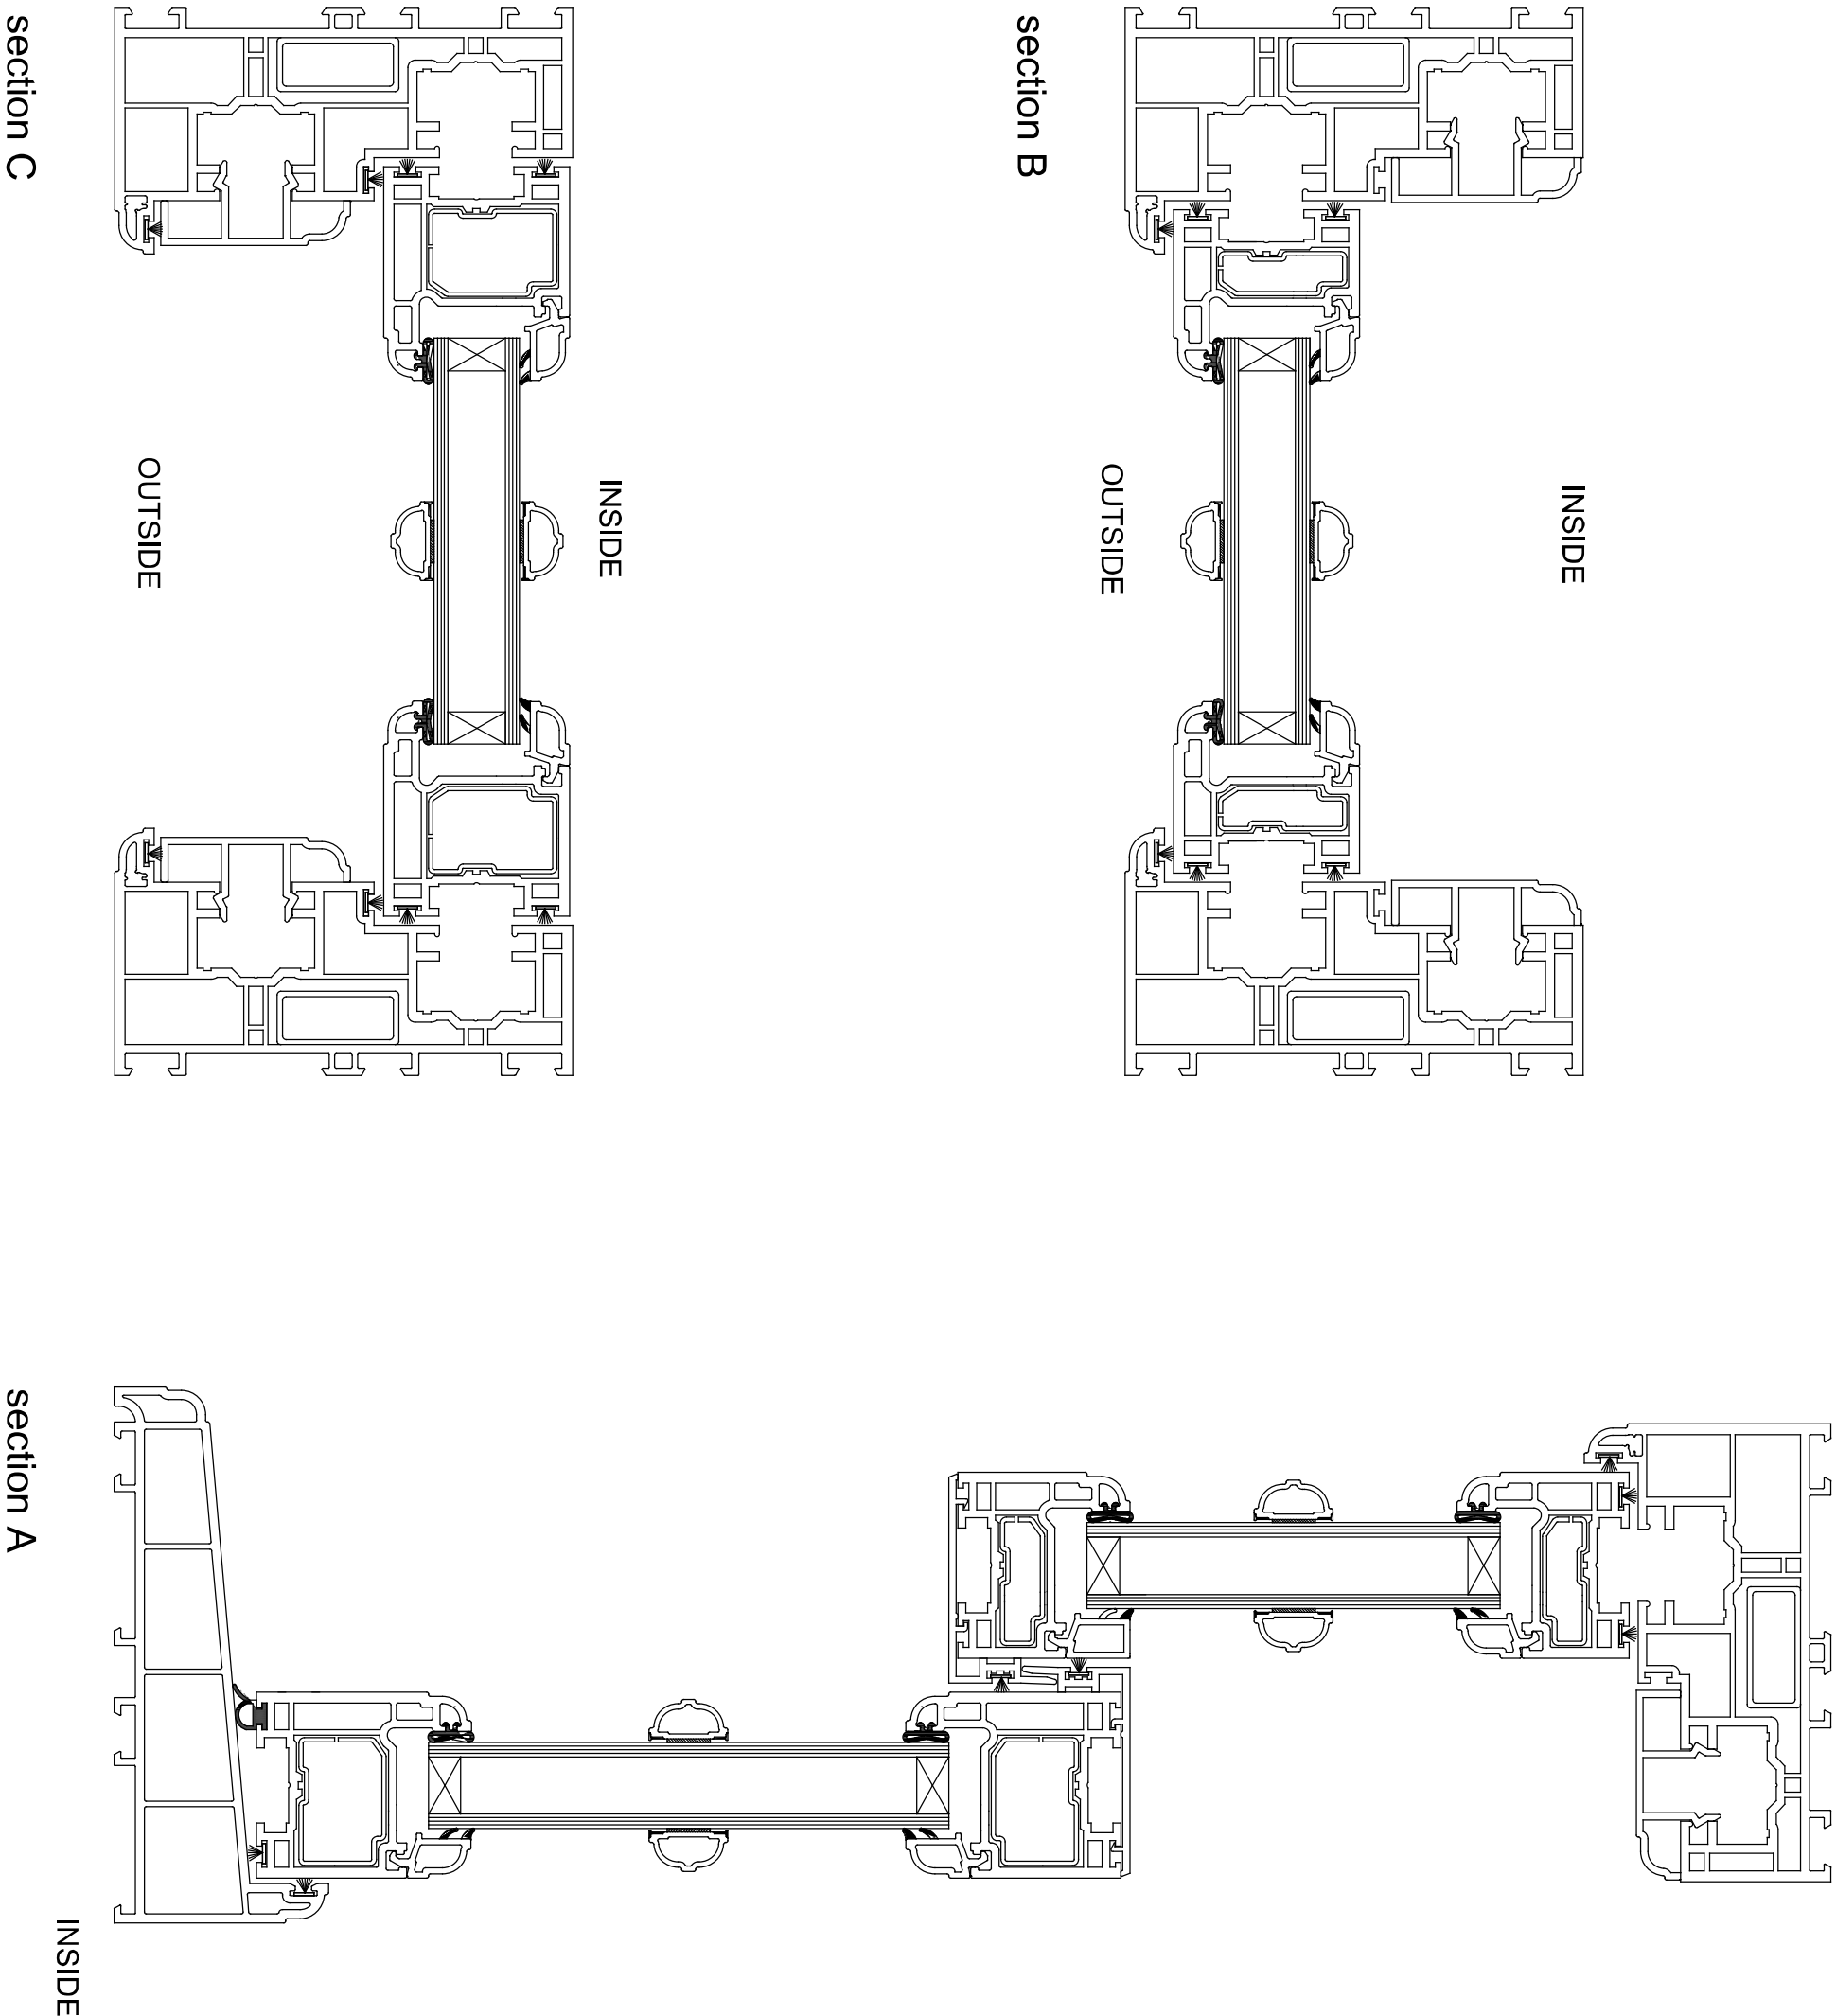

1:2

0 1 0.1

new windows and doors to north elevation

window details