

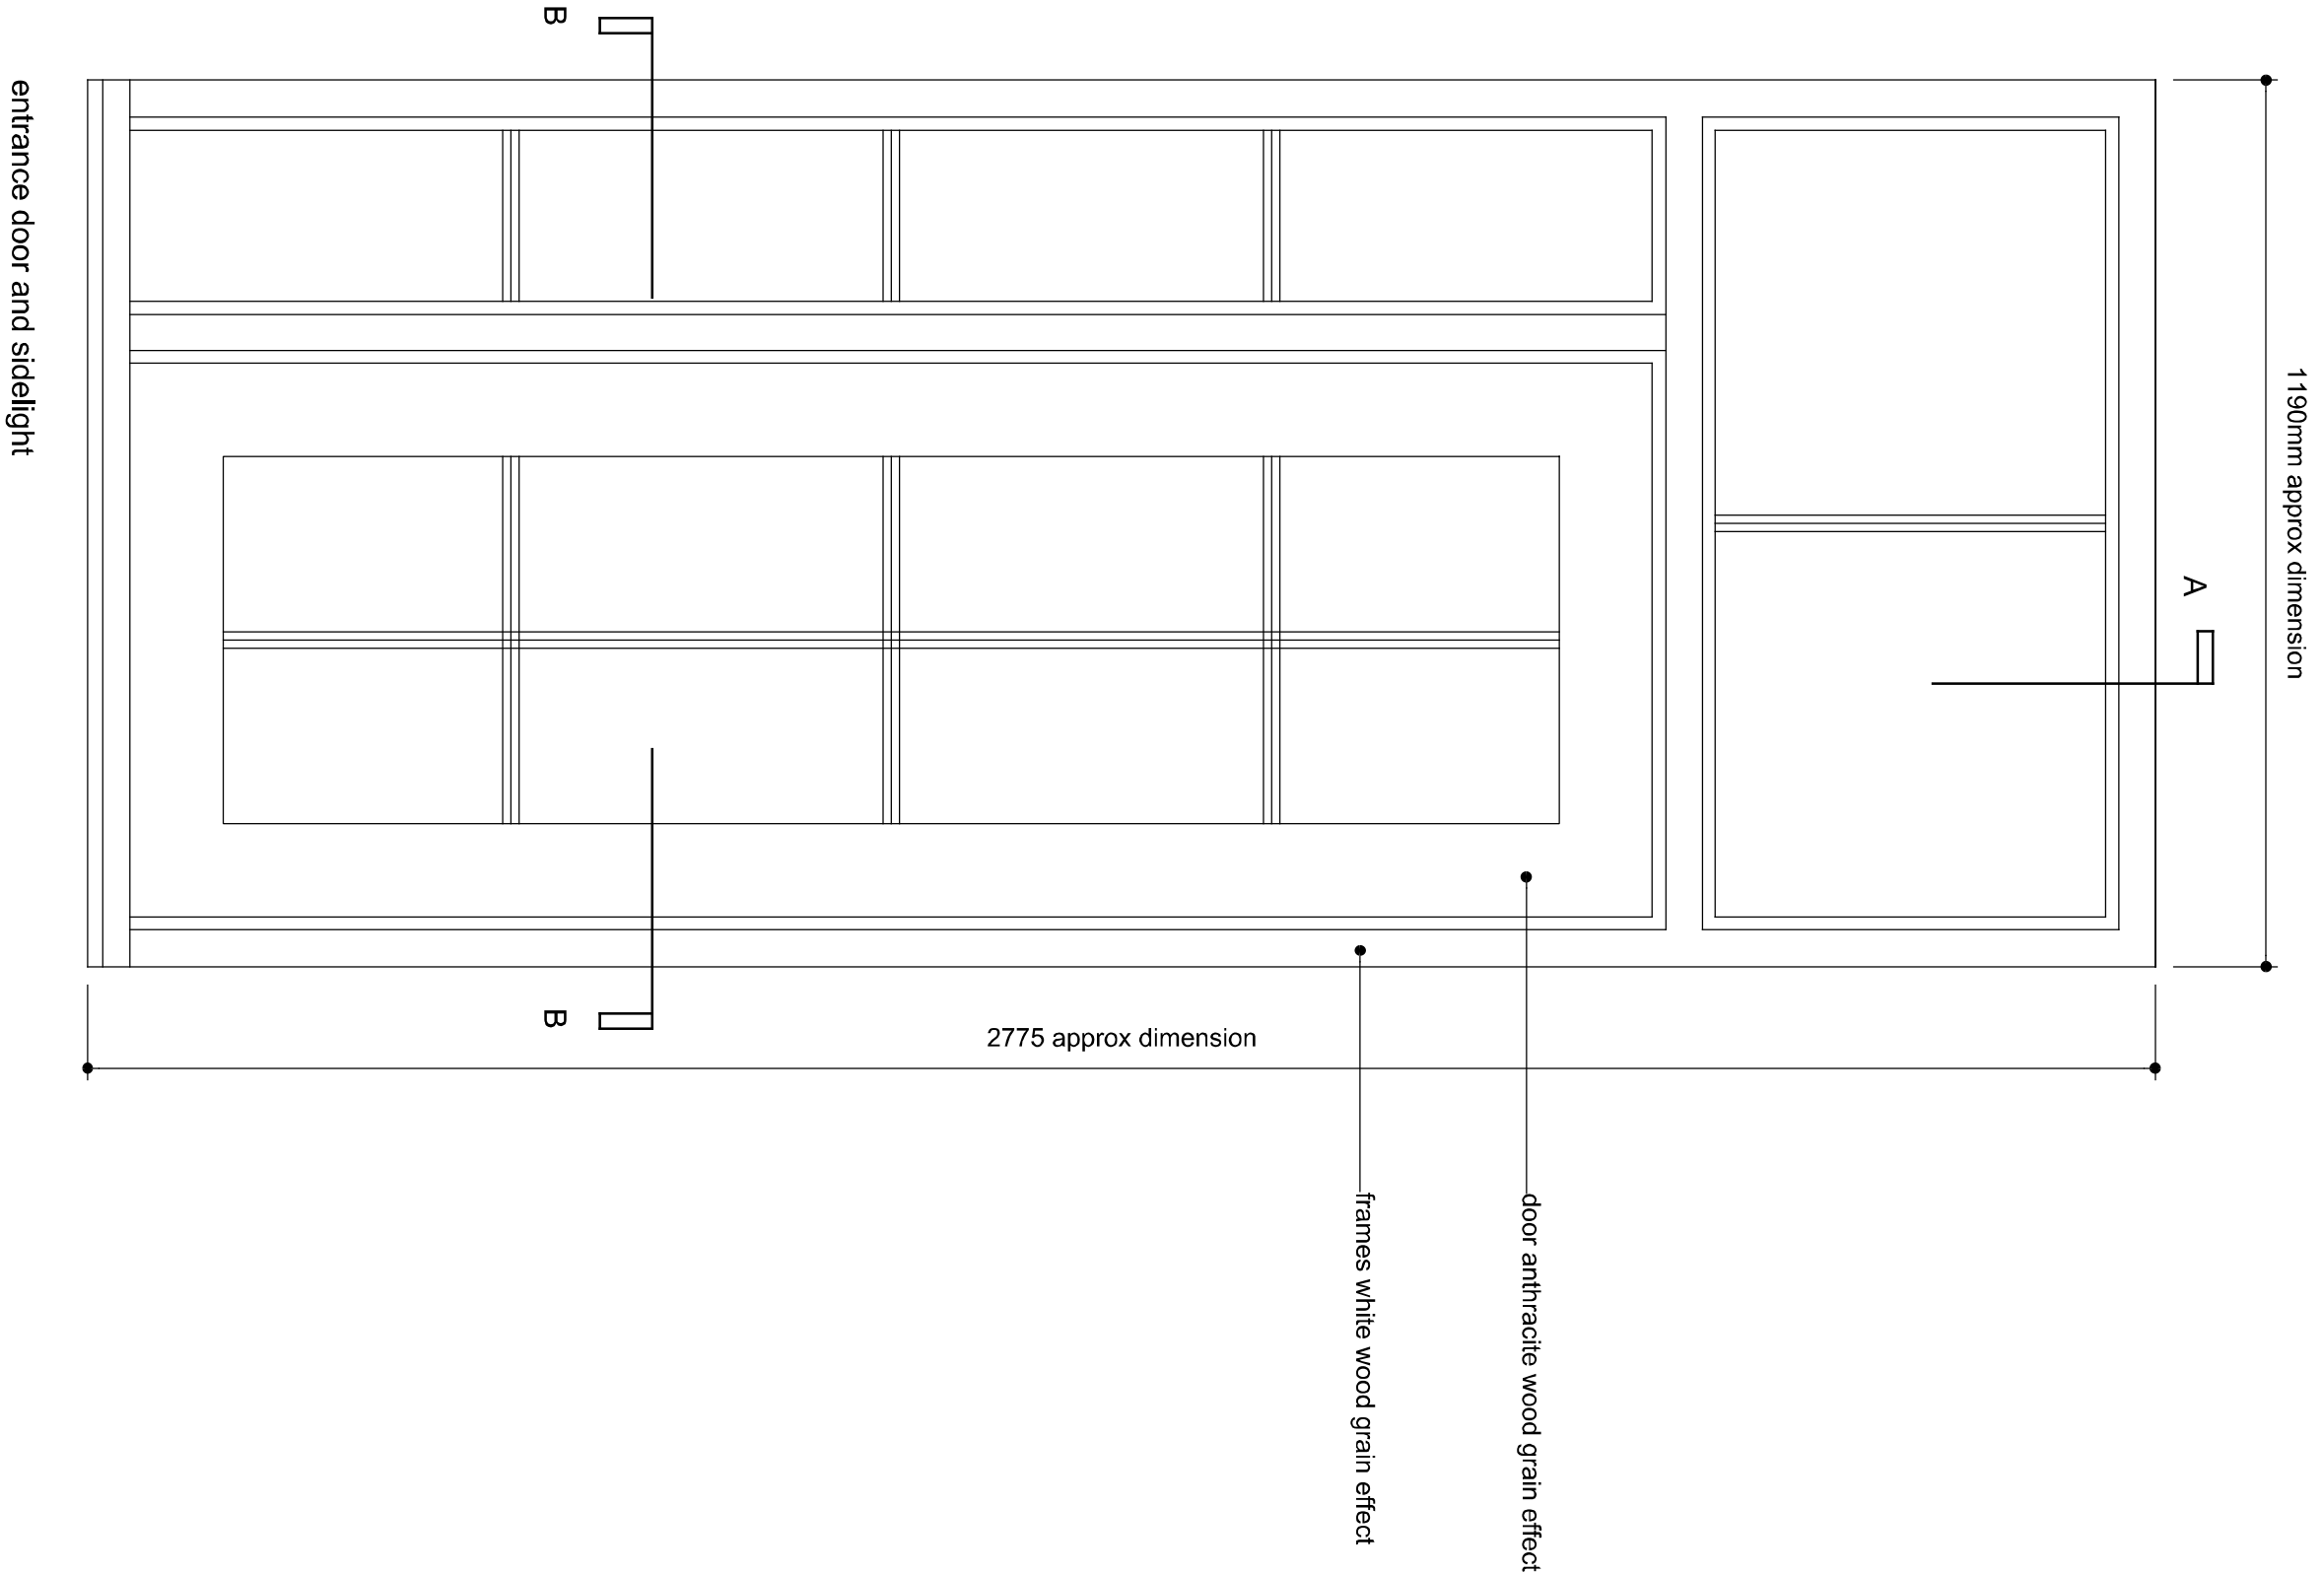


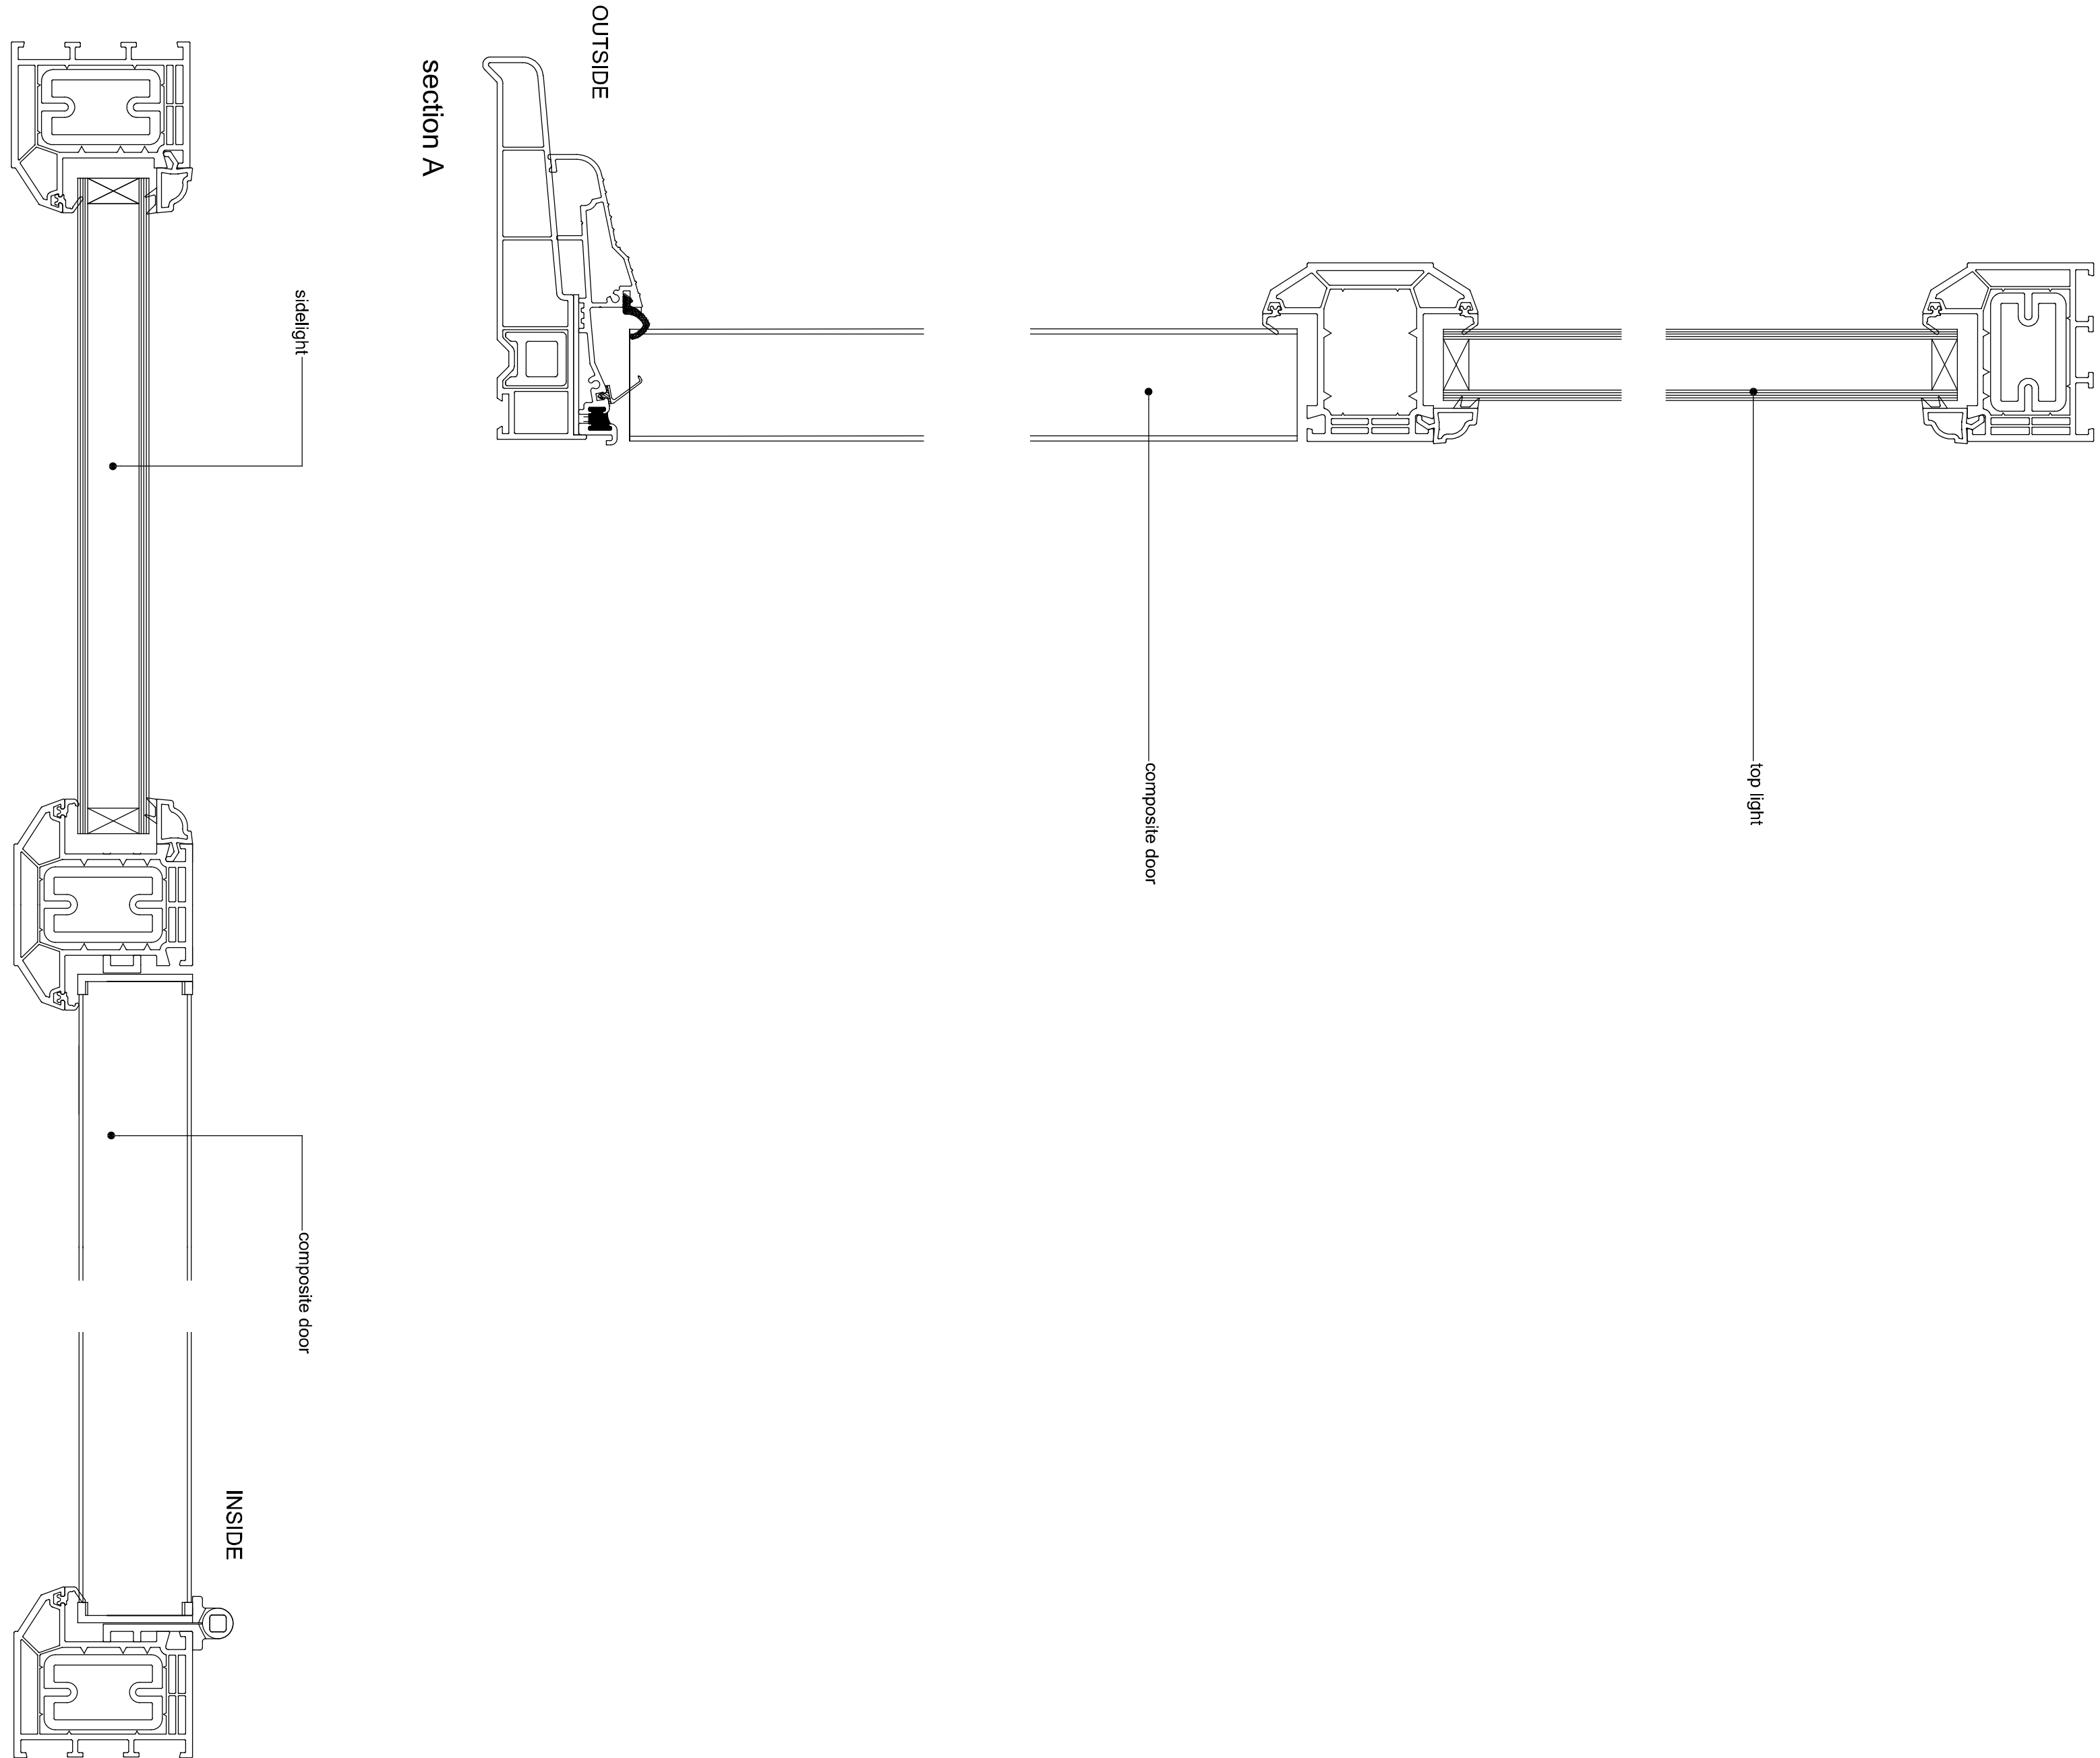

door elevation

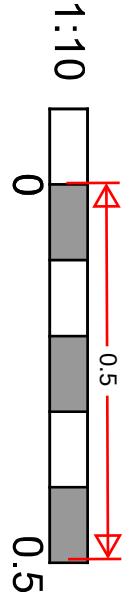

Solidor details

new windows and doors to north elevation

entrance door details