




Project Information:

Project: Gold Street Winery
Client: Mr Pallab Sengupta.
Address: Gold Street, Cobham, Kent, DA12 3AA

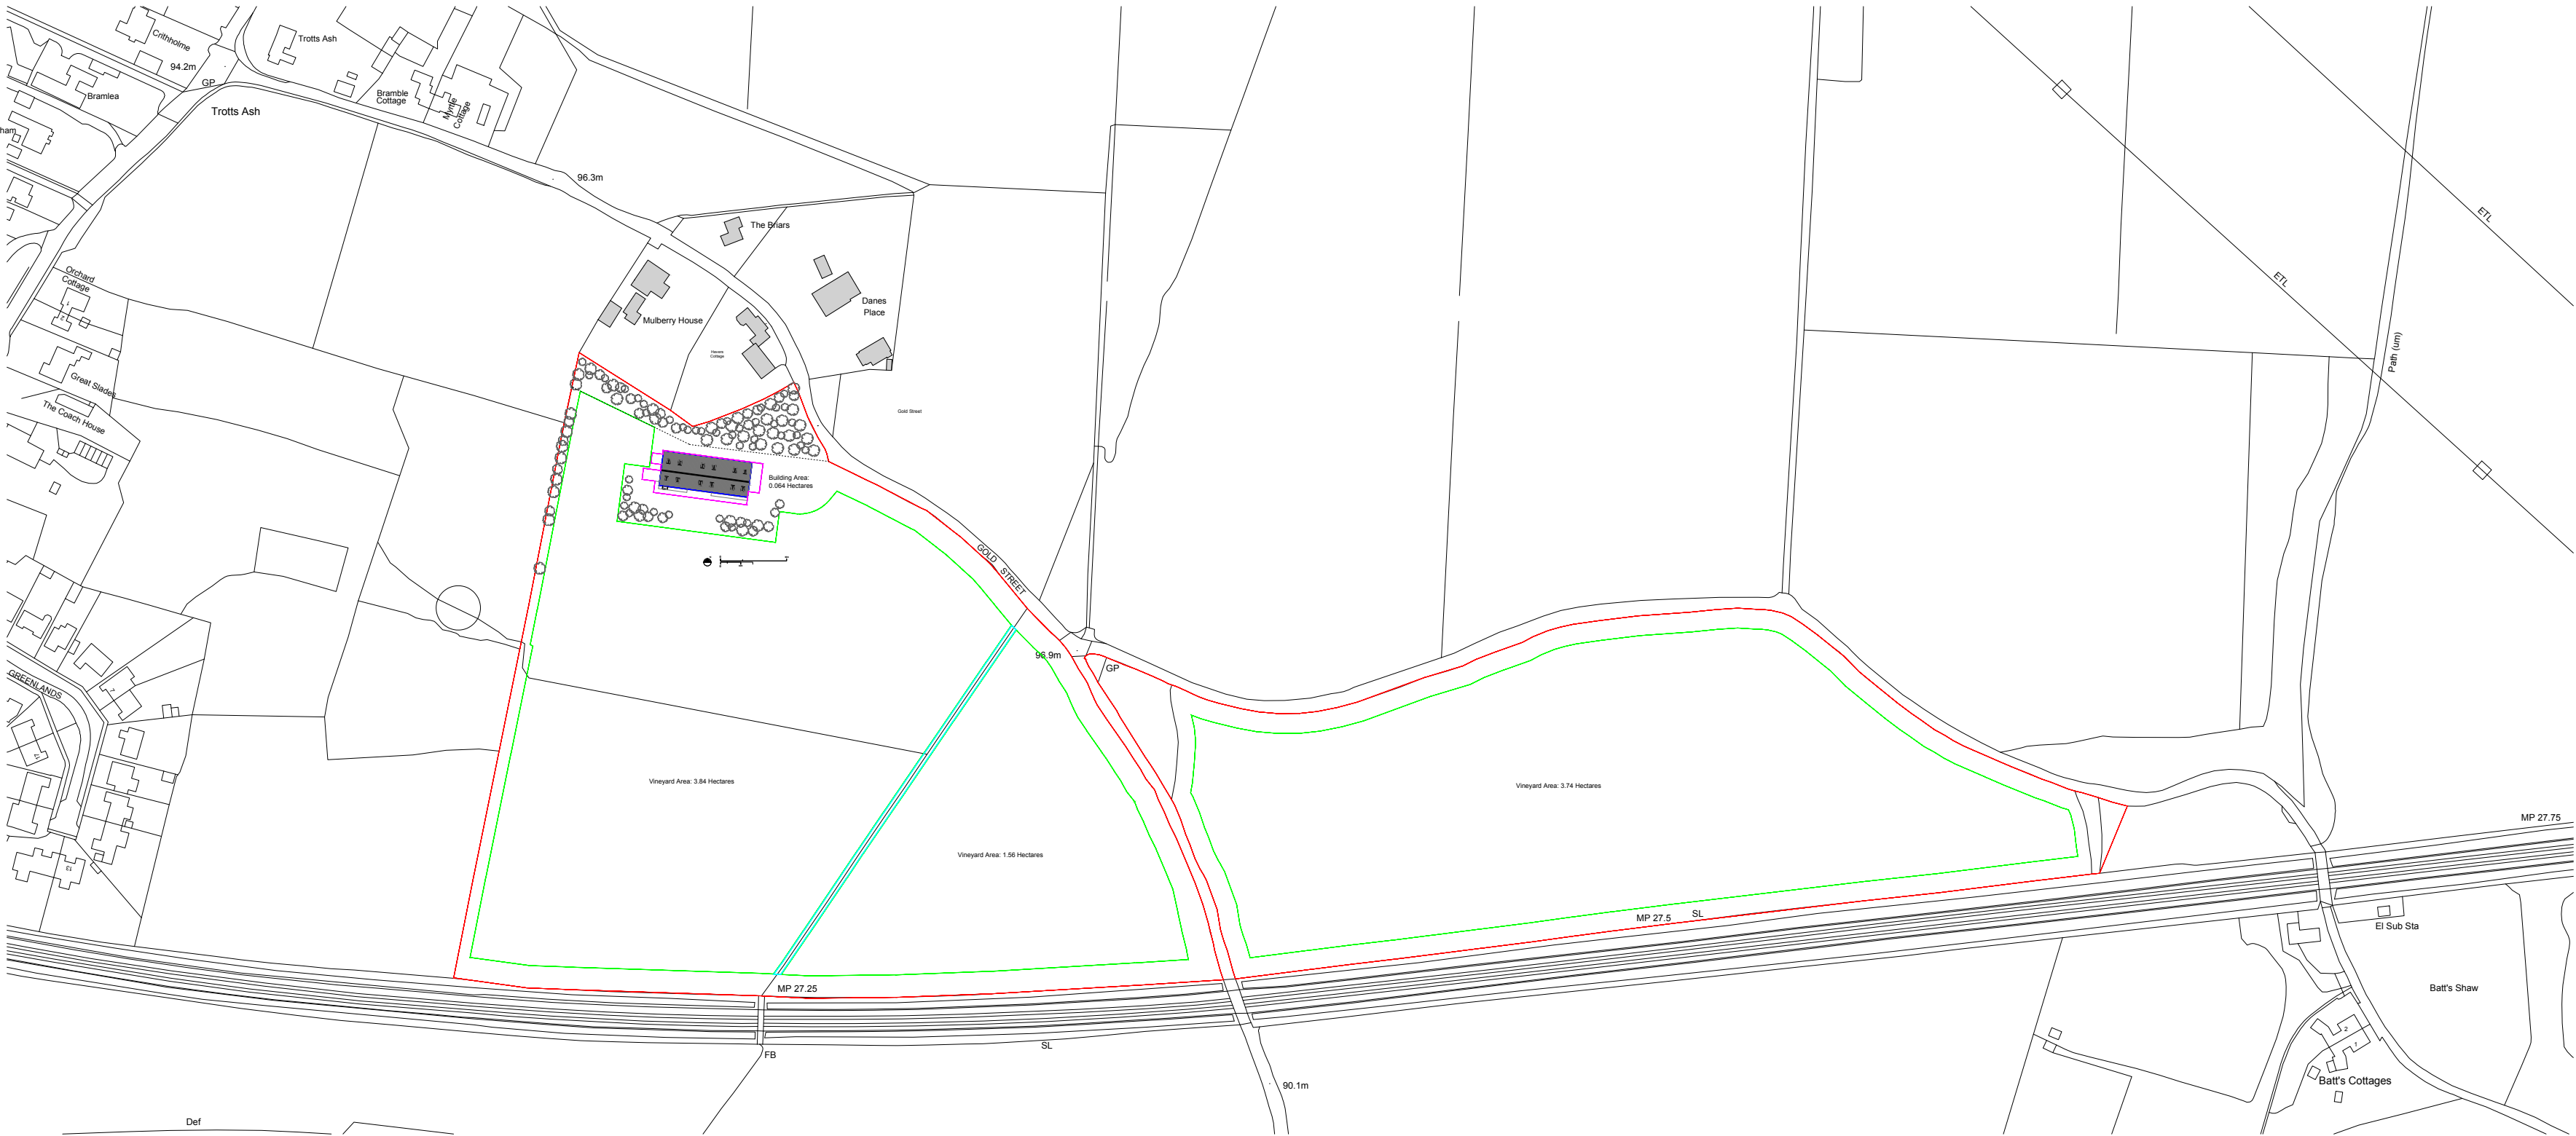

Specific Drawing Notes:

— Site Boundary

— Total Holding Size:	11.51 Hectares	100%
— Hedges & Turning Circles:	2.226 Hectares	19.34%
— Vine & Grass Paths:	9.140 Hectares	79.41%
— Hard Standing:	0.030 Hectares	0.26%
— Building Only:	0.064 Hectares	0.56%
— Public Footpath (3m wide)	0.050 Hectares	0.43%

01 Gold Street - Land Use Areas
11000 1:2500 @ A2

Rev *: (27.01.25). Prior Approval. GC

Prior Approval.

Gold Street Land-use Areas

Courtauld & Co. Architects
Knights Farm. co6 2jq. 07837 255 801

Gold Street. No. 0431

Scale: 1:2500 @ A2 Date: 27.01.25 Drawing No: 1 1 0 0 0 Rev: 00

