


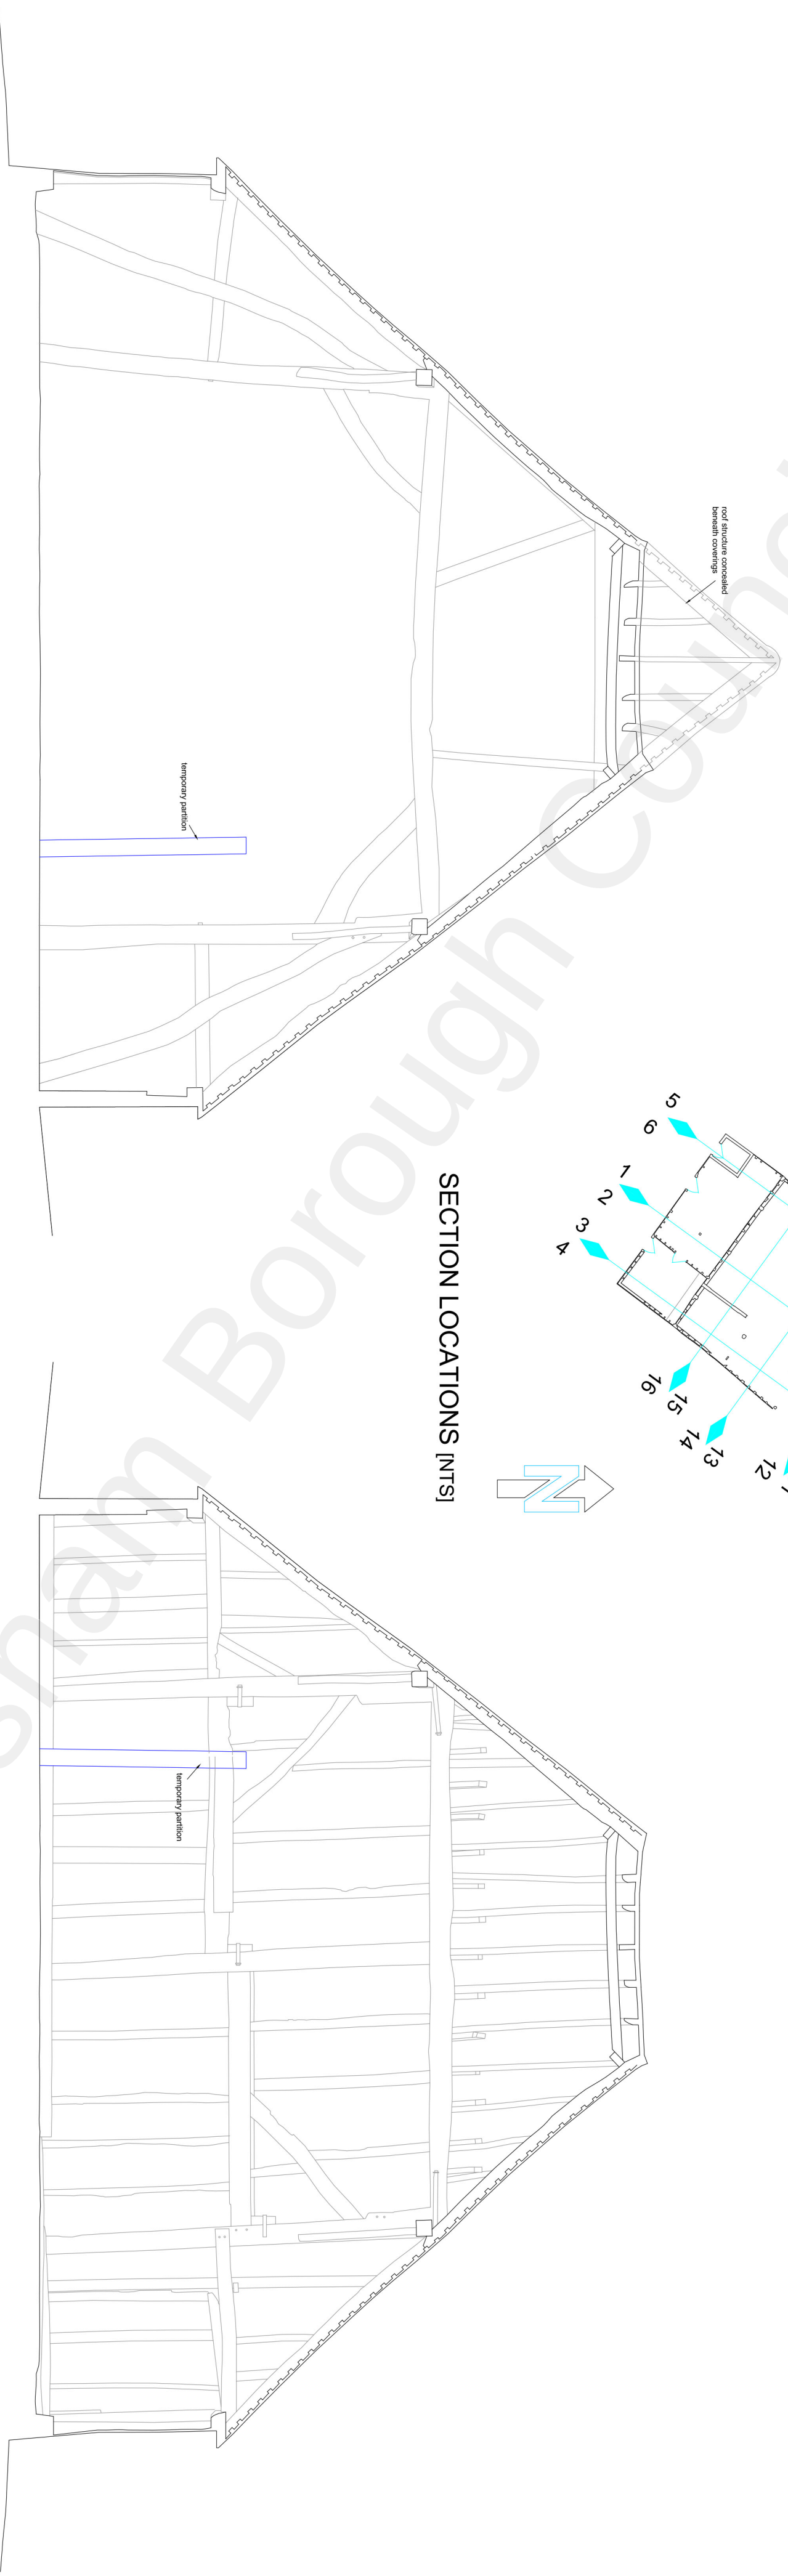

SECTION LOCATIONS [NTS]



DATUM 5.00m

SECTION 15-15

DATUM 5.00m

SECTION 16-16

LEGEND

C/G	CEILING LEVEL	T/W	TOP OF WALL
D/H	DOOR HEAD LEVEL	U	UNDERSIDE (STRUCTURAL SOFT)
F/L	FLOOR LEVEL	U/S	UNDERSIDE OF BEAM
S/G	SUSPENDED CEILING LEVEL	U/J	UNDERSIDE OF JOIST
T/H	THRESHOLD LEVEL	U/R	UNDERSIDE OF RIDGE
T/B	TOP OF BEAM	U/C/L	UNDERSIDE CILL LEVEL
		W/H	WINDOW HEAD LEVEL
		W/C/G	WALL AND CEILING INTERSECTION
			VAULTED CEILING
			CROSS SECTION LOCATION
			SLOPING CEILING - DIRECTION OF RISE
			STEP UP - DIRECTION OF RISE

NOTES

ALL LEVELS ARE RELATED TO ORDNANCE DATUM DERIVED USING OS ACTIVE RINEK DATA.

JOB TITLE : GORE GREEN FARM
 GORE GREEN ROAD
 HIGHAM, ME3 7HL
 CLIENT : CLAGUE
 DRAWN BY : S.H
 CAD DATE : 11.04.2018
 CADFILE : 1605043 - SECTIONS R3.dwg

J.C. WHITE

Geomatics Limited

Shirley Barn, Sandling Road, Postling, Hythe, Kent CT21 4HE
Email: survey@jcwhite.co.uk Web Site: www.jcwhite.co.uk
Tel: 01303 261212 Fax: 01303 264040